



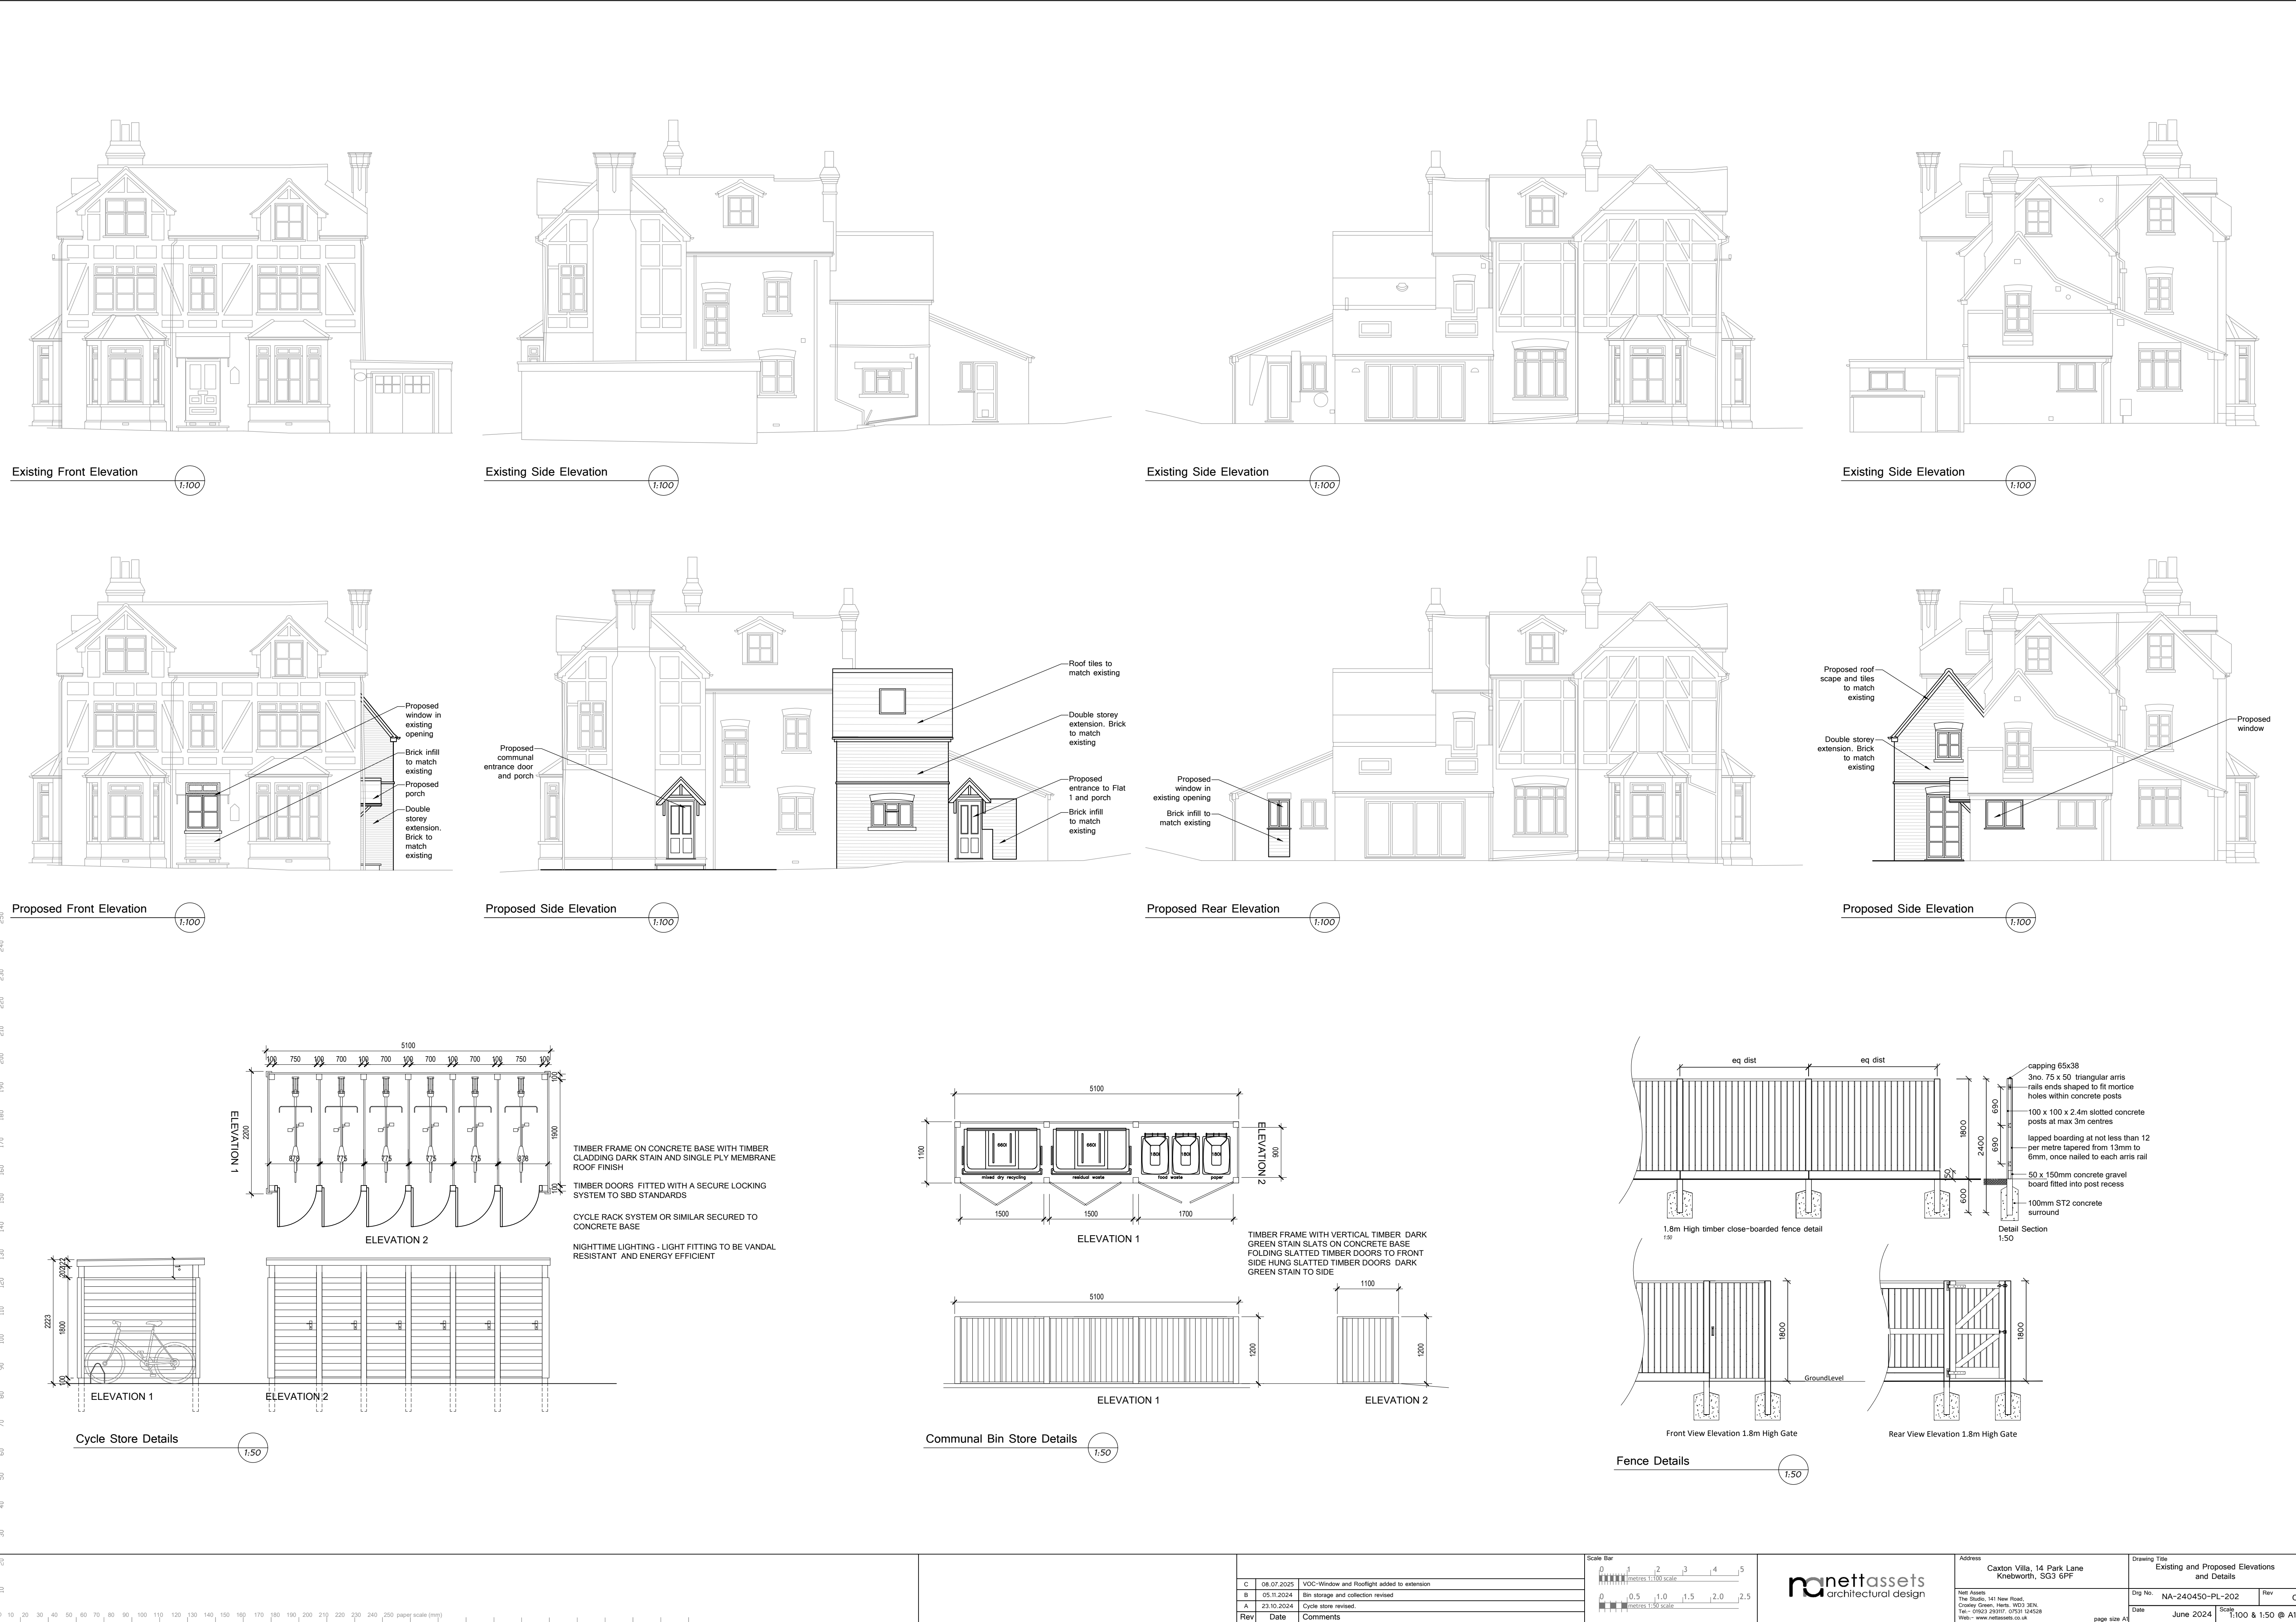

Rev	Date	Comments
C	08.07.2025	VOC-Window and Rooflight added to extension
B	05.11.2024	Bin storage and collection revised
A	23.10.2024	Cycle store revised.

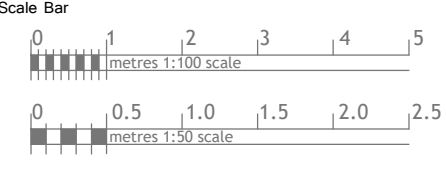

mettassets
architectural design

Address
Caxton Villa, 14 Park Lane
Knebworth, SG3 6PF

mettassets
The Studio, 141 New Road,
Cockley Green, Herts. WD3 3EN,
Tel: +44 (0)183 200101, 07501 34528
Web: www.mettassets.co.uk

Drawing Title Existing and Proposed Elevations and Details		Rev	C
Dwg No.	NA-240450-PL-202		
Date	June 2024	Scale	1:100 & 1:50 @ A1