



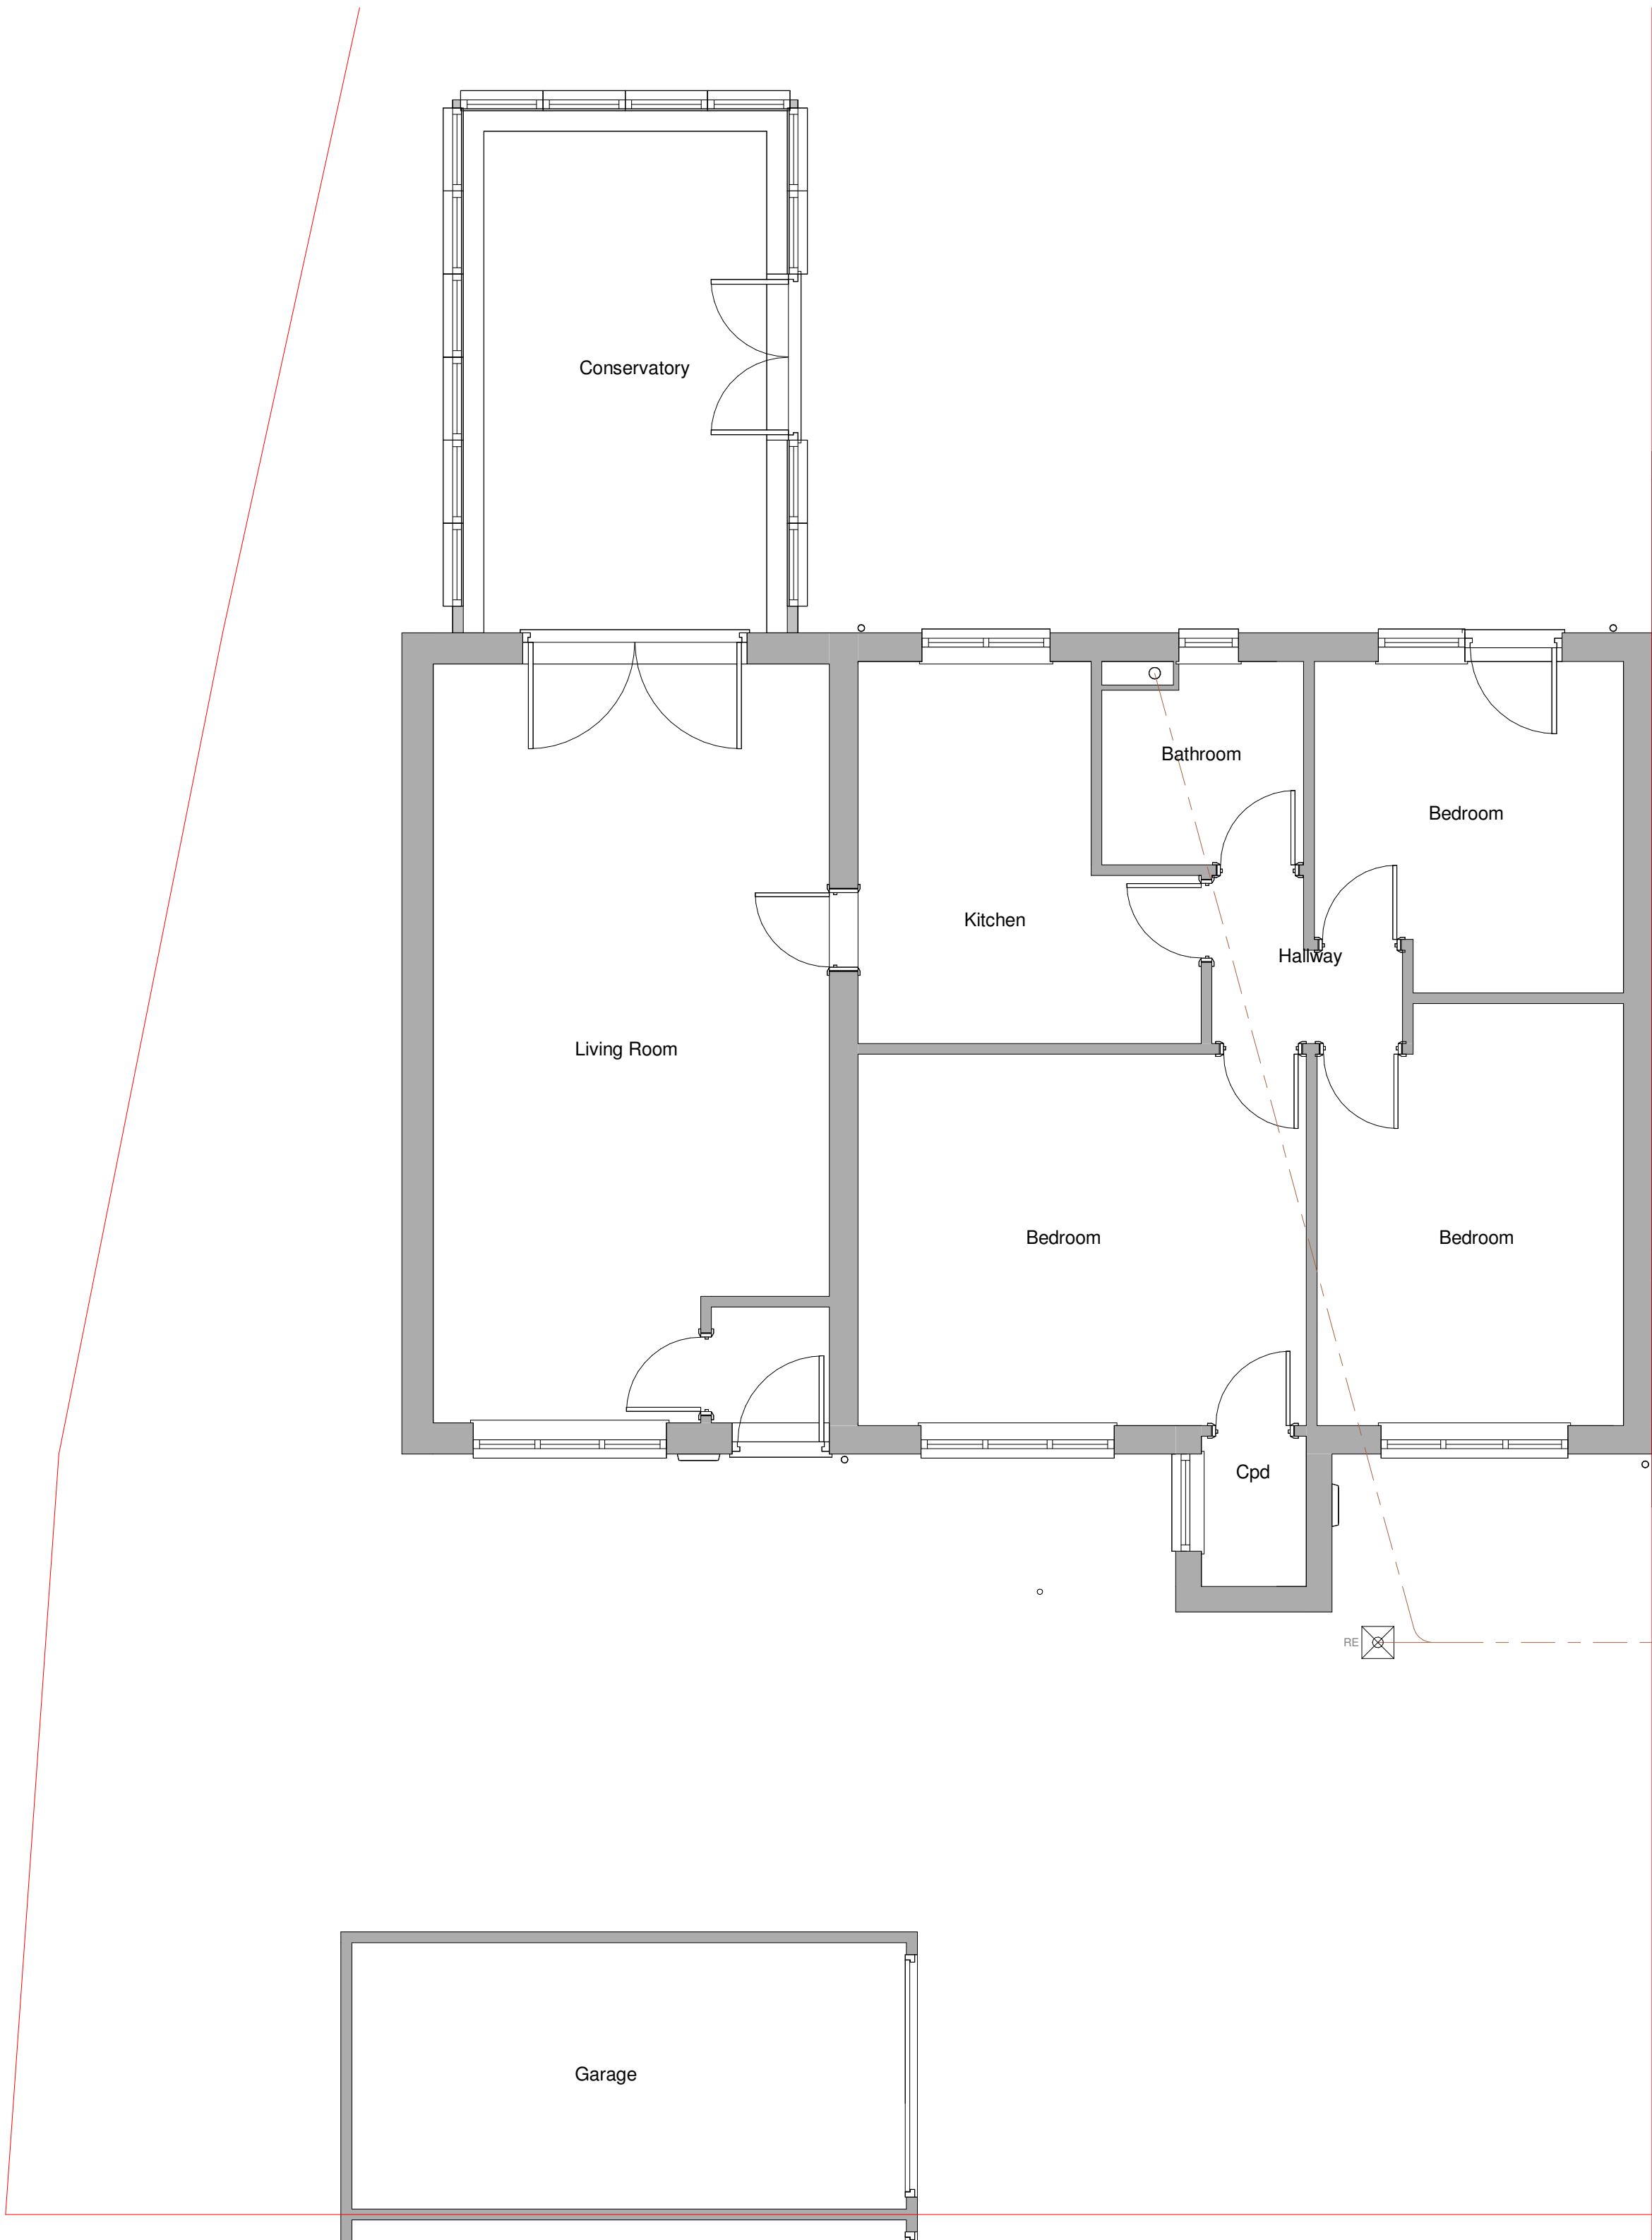

1 **Gro**
1 : 50

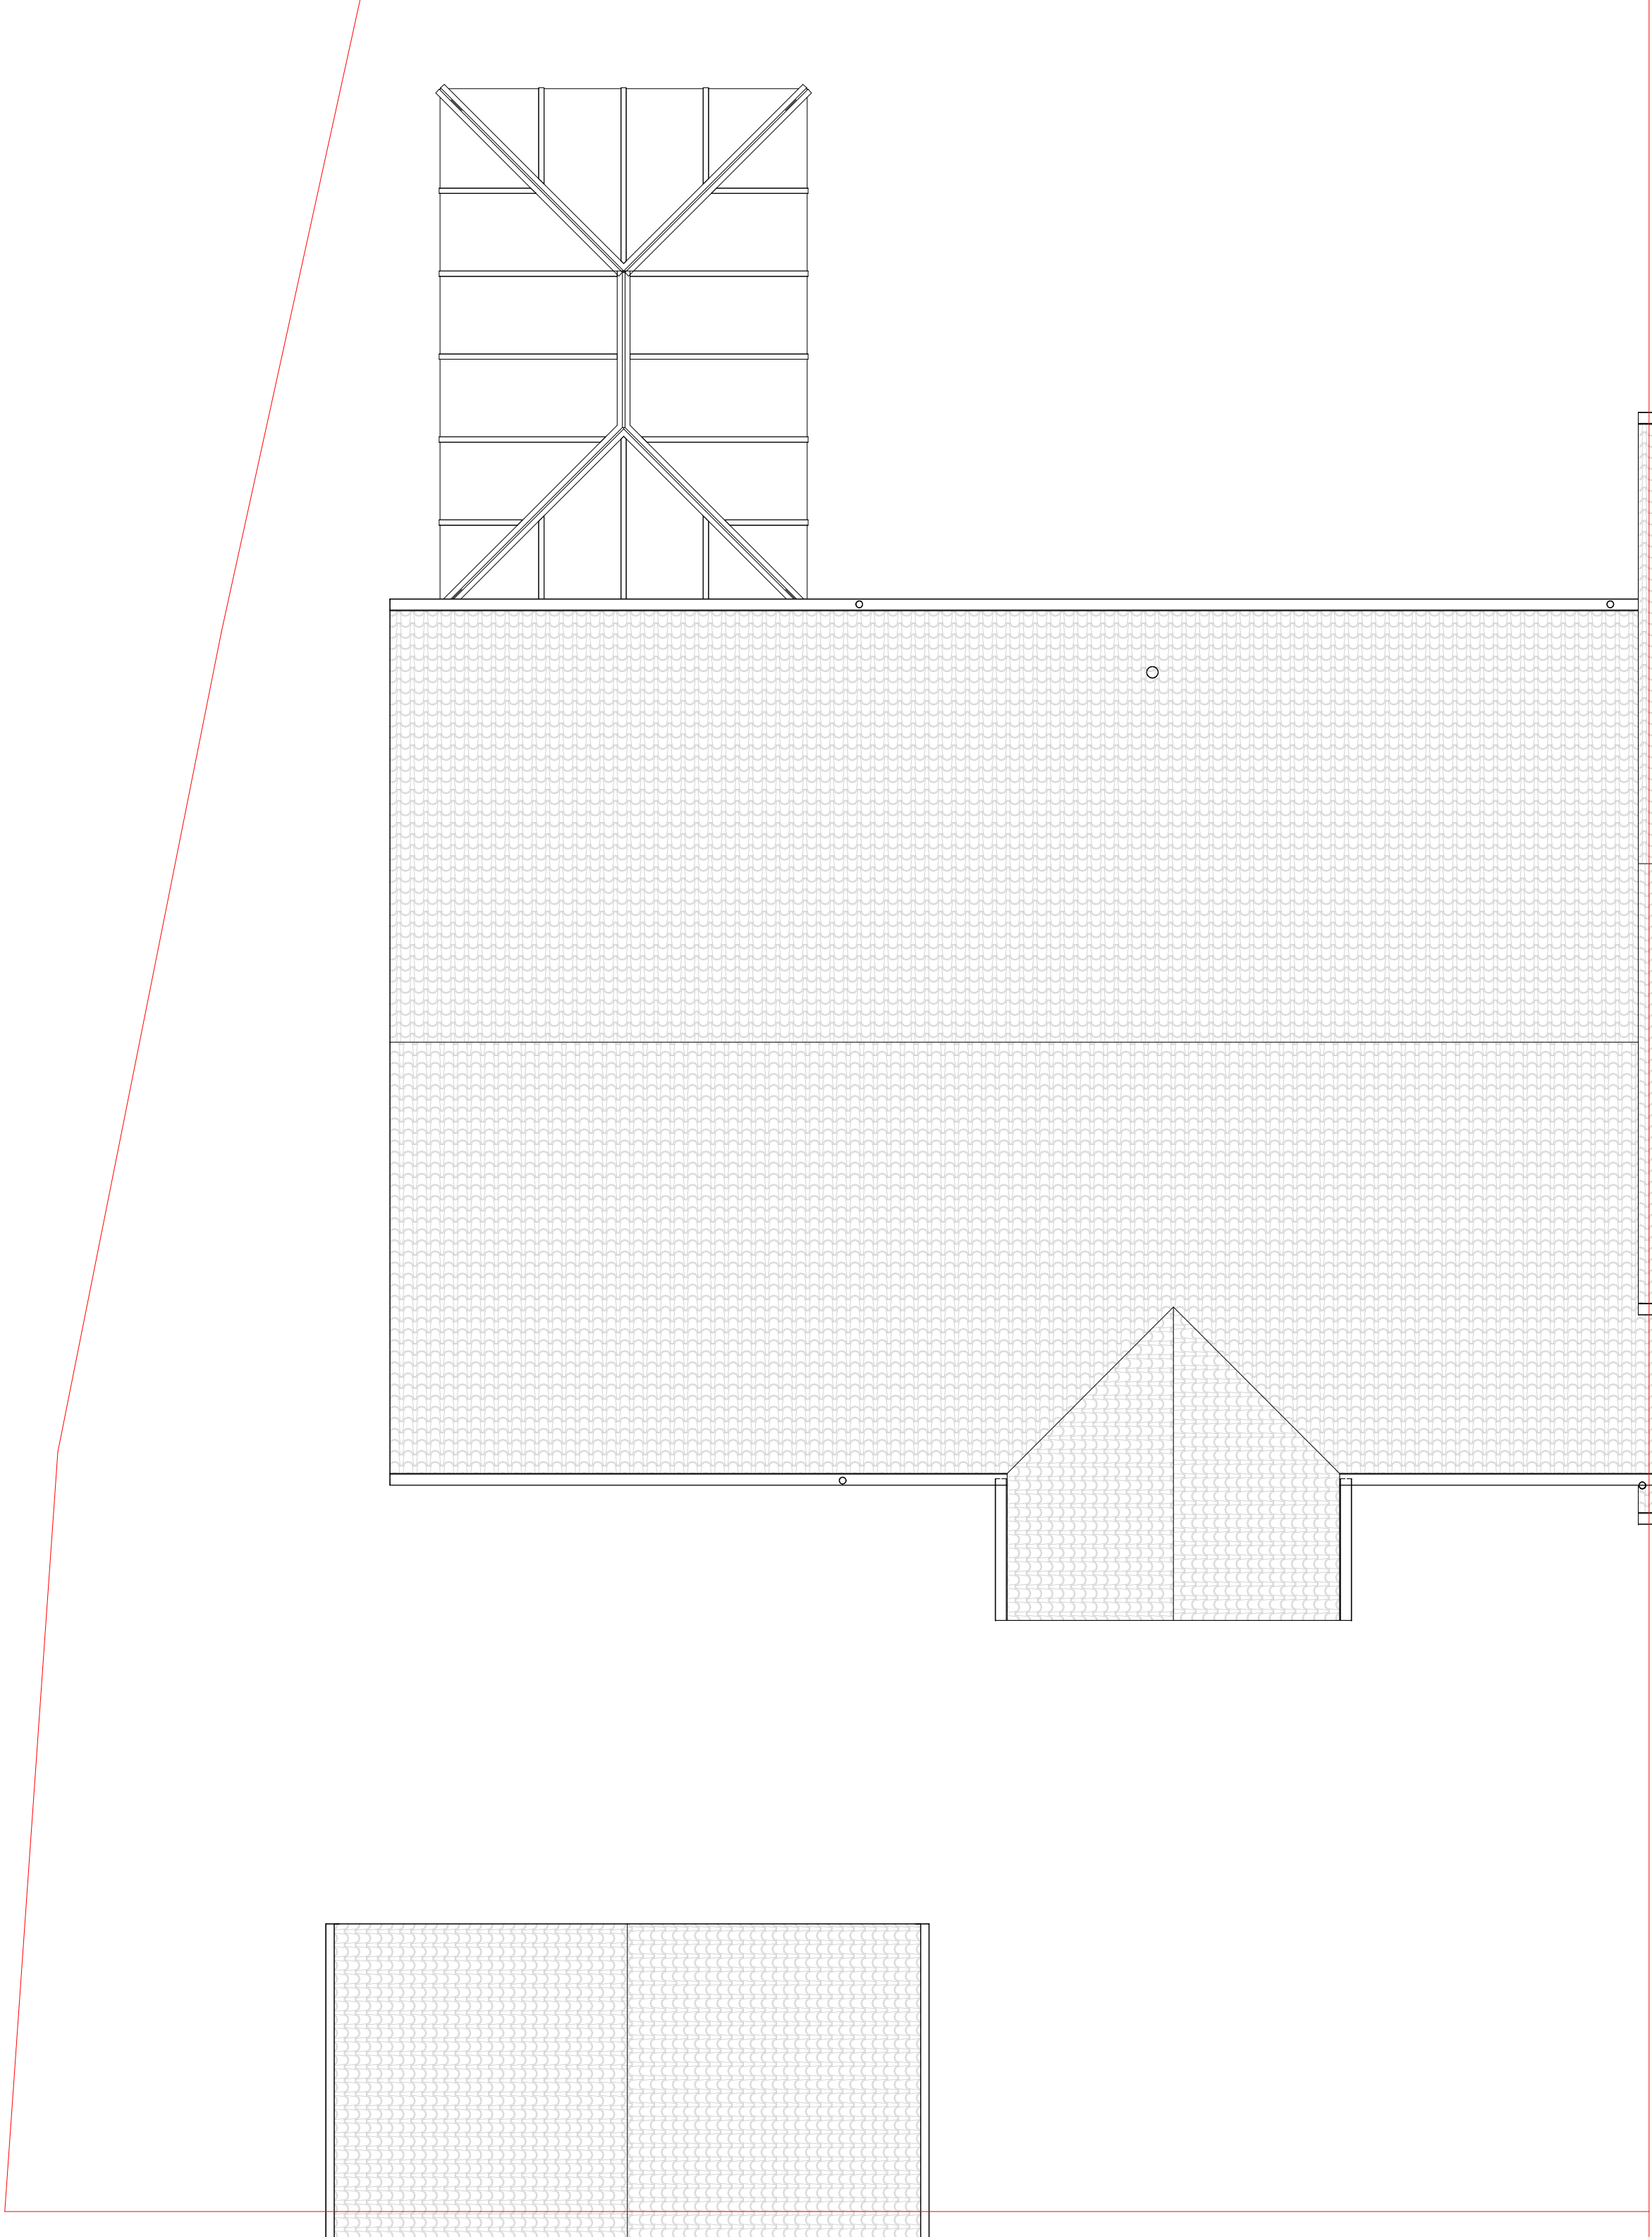

2 Roo
1 : 50

[illegible]

Issued for:

Project/Client:

9 Mercia Road, Baldock

Project No:
Project Number

Dwg No:
A100

Rev:

Drawing:
Existing Plans

Scale:	
1 : 50	@A1
Drawn By:	Date:
Author	
Checked By:	Date:
Checker	



D.Chandler Architectural Design Ltd
Devonshire Business Centre, Works Rd, Letchworth, SG6 1GJ
Tel : 07901 864 742 - Email : daniel@dcarchitectural.org