

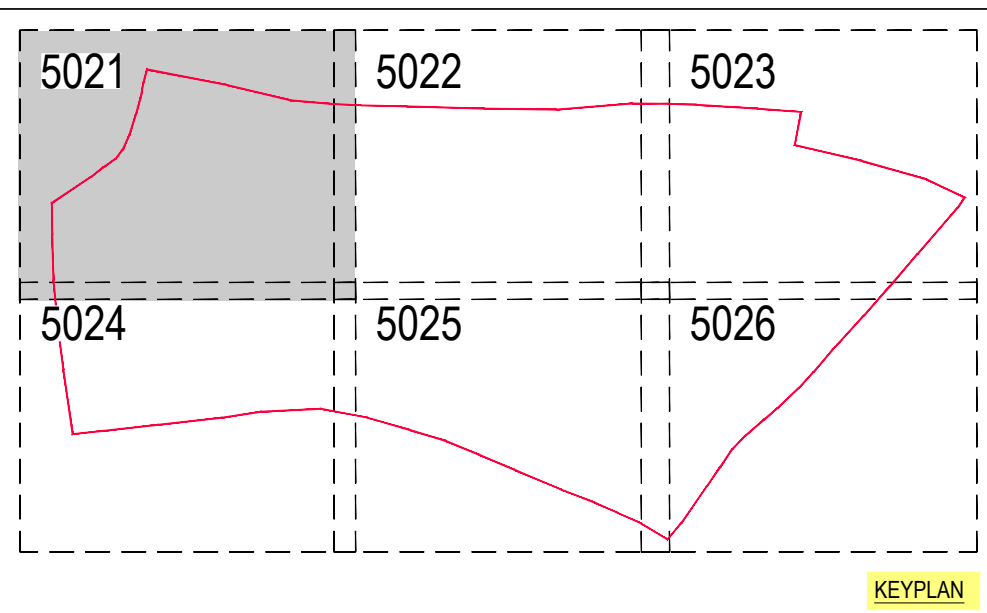


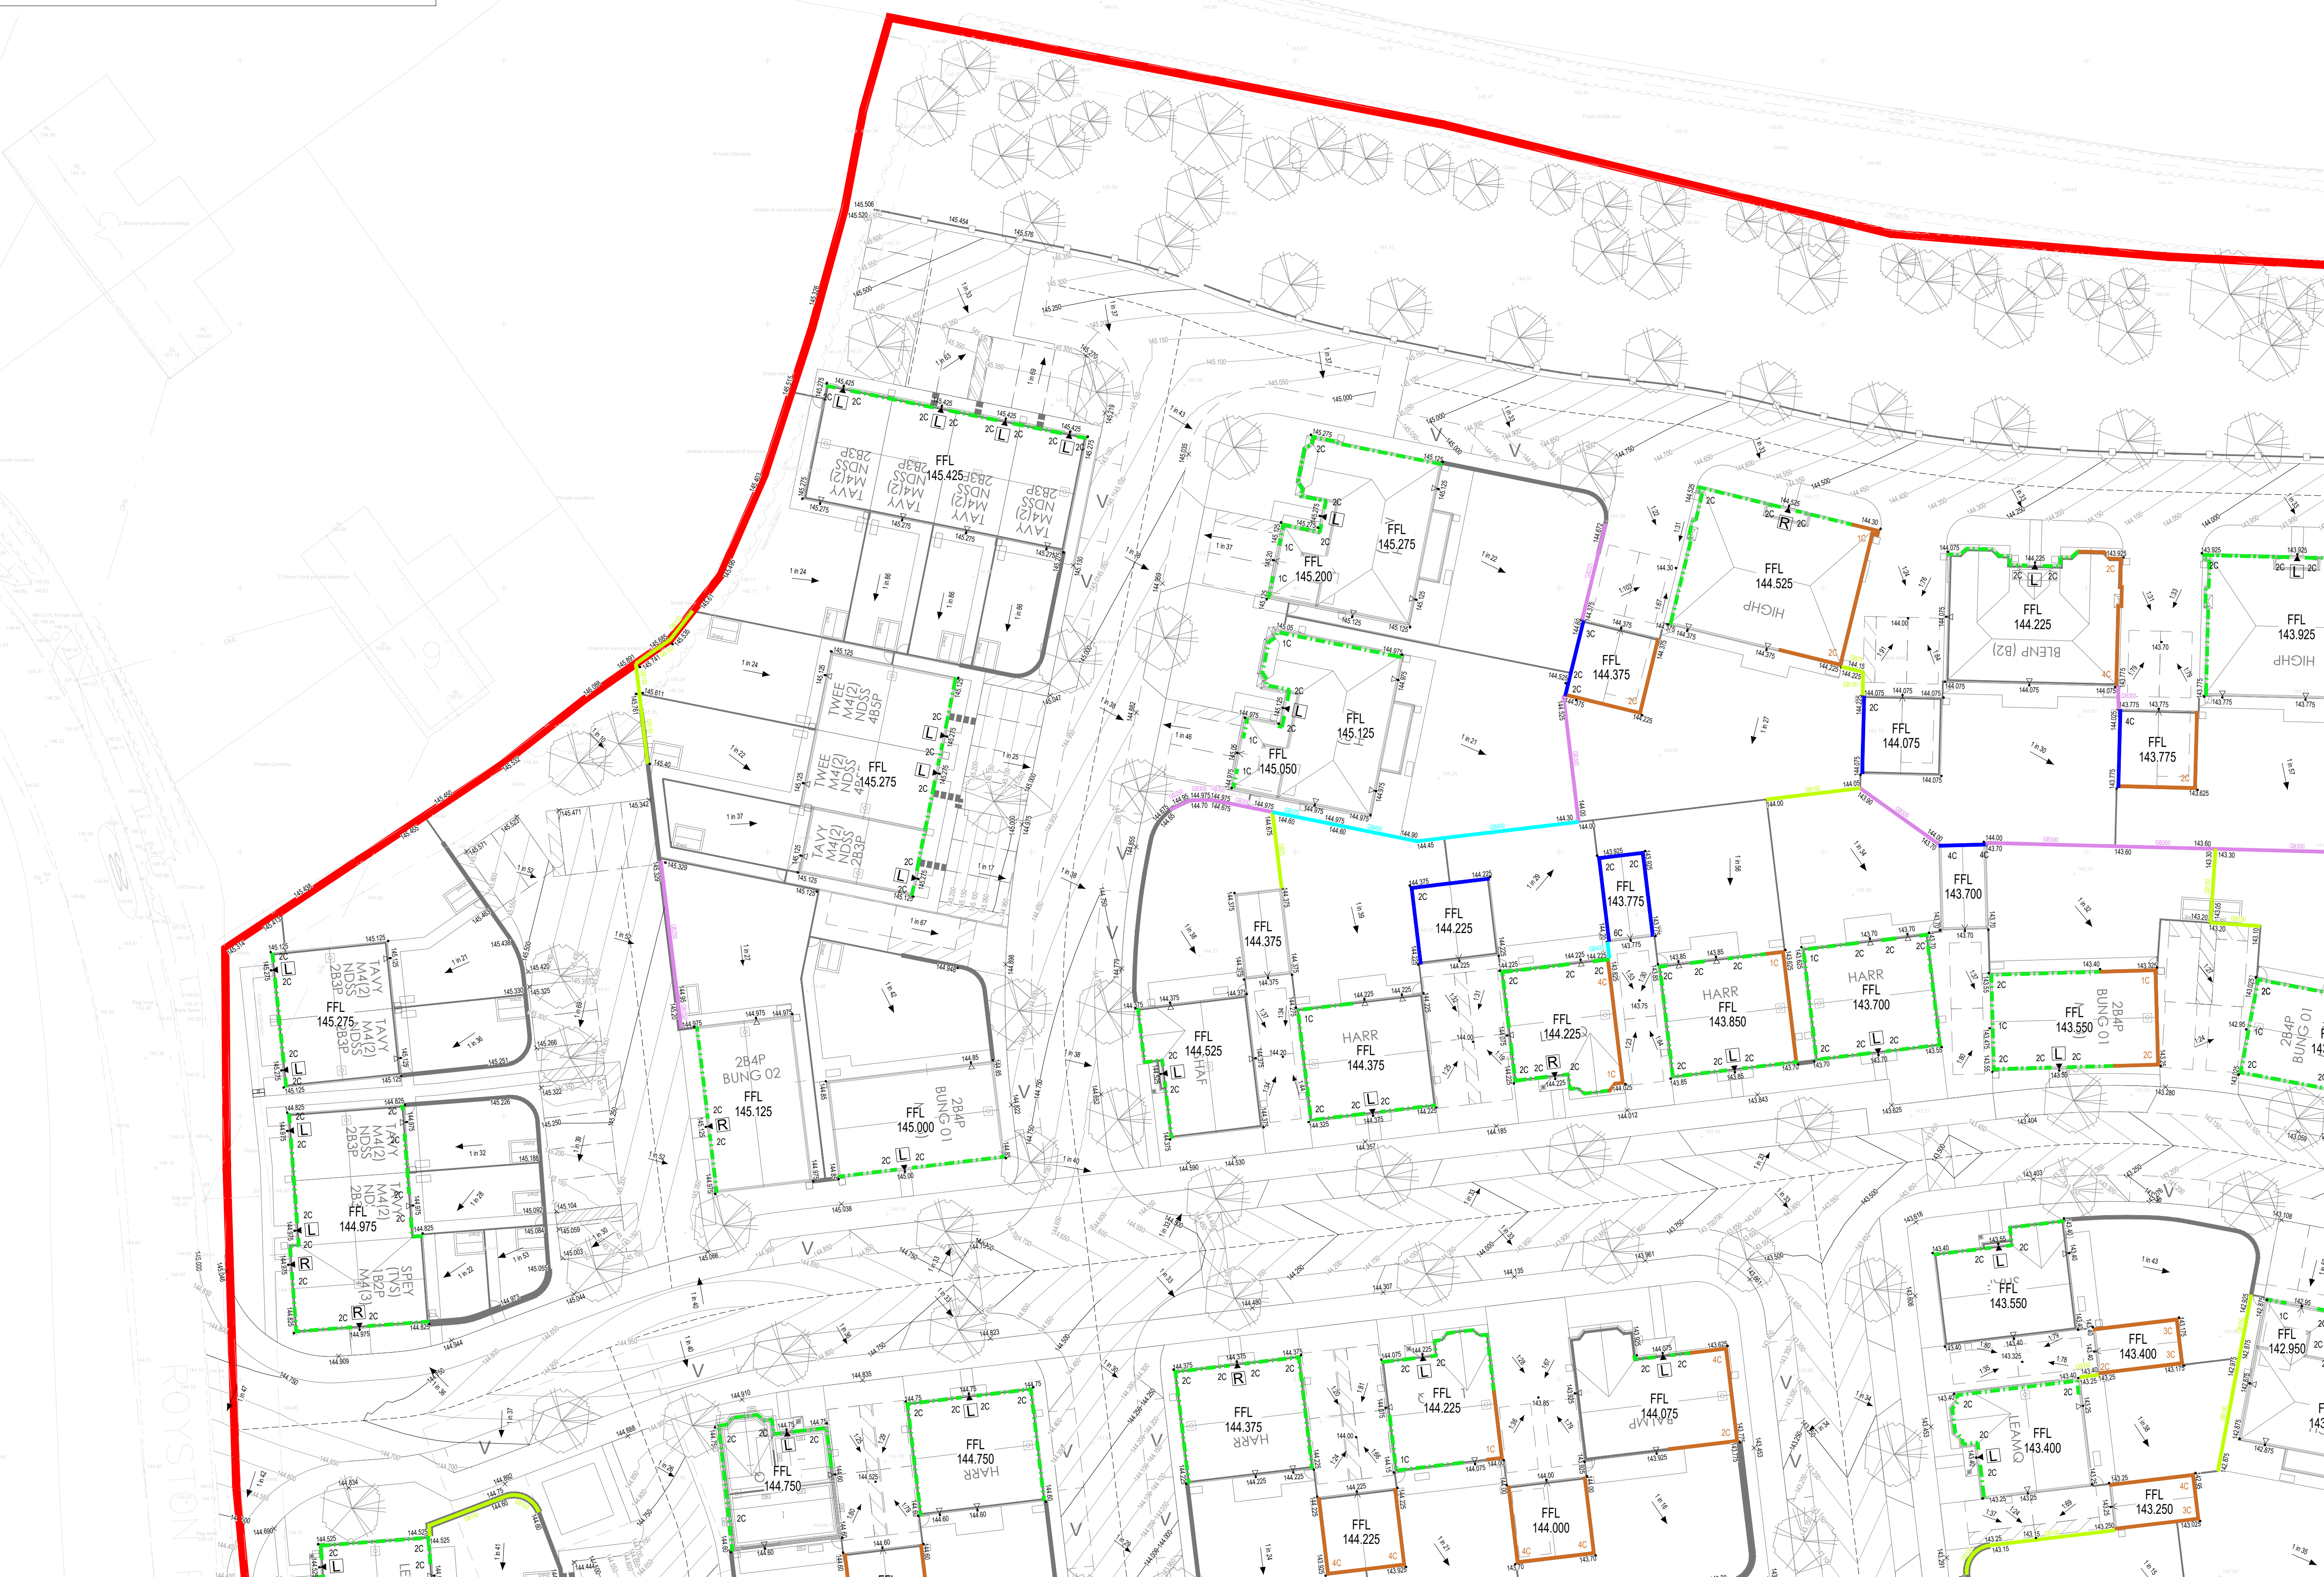

DO NOT SCALE OFF THIS DRAWING

NOTES

1. The contractor is responsible for verifying all site & setting out dimensions before commencing work.
2. This drawing is to be read in conjunction with all relevant Architectural and M&E drawings.
3. All dimensions in meters unless stated otherwise.

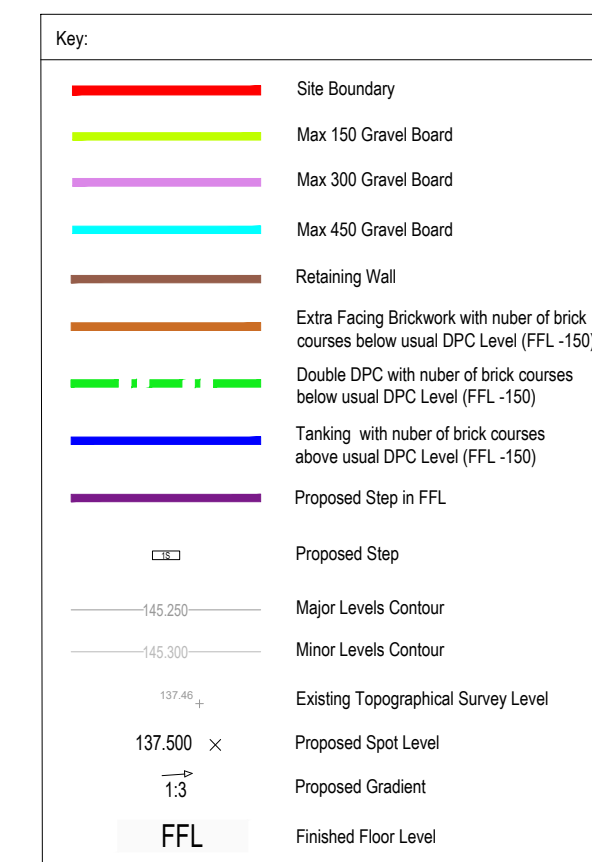

		Revision History					
Rev	Comment	By	Chkd	Appr	Date		
T01	ISSUED FOR TENDER	BS	SB	SB	15/10/2020		
A04	ISSUED FOR APPROVAL	BS	SB	SB	03/10/2020		
A03	ISSUED FOR APPROVAL	BS	SB	SB	19/09/2020		
A02	ISSUED FOR APPROVAL	BS	SB	SB	22/08/2020		
A01	ISSUED FOR APPROVAL	BS	TZ	SB	02/07/2020		
T02	ISSUED FOR TENDER	IK	PR	SB	14/10/2020		
T01	ISSUED FOR TENDER	IK	PR	SB	30/09/2020		
P03	NEW SITE LAYOUT. LEVELS UPDATED.	PR	SB	SB	07/08/2020		
P02	ISSUED FOR INFORMATION	SK	SB	SB	06/03/2020		
P01	ISSUED FOR INFORMATION	SK	SB	SB	20/06/2020		
Current Revision							
T02	ISSUED FOR TENDER	BS	SB	SB	05/11/2020		

TENDER

REDROW HOMES LIMITED

Robert West

1 Paris Garden
London
SE1 8ND
t: 0203 773 7880
www.robertwest.co.uk

Project
LAND ADJACENT TO ROYSTON ROAD,
BARKWAY

Drawing Title

PROPOSED LEVELS
SHEET 1

RWCL Internal Register reference: 4929-002

Scales @ A

5021-T02

Scale 1:250 @ A1 - 1:500 @ A3

For continuation refer to drawing 4929-002-5024