


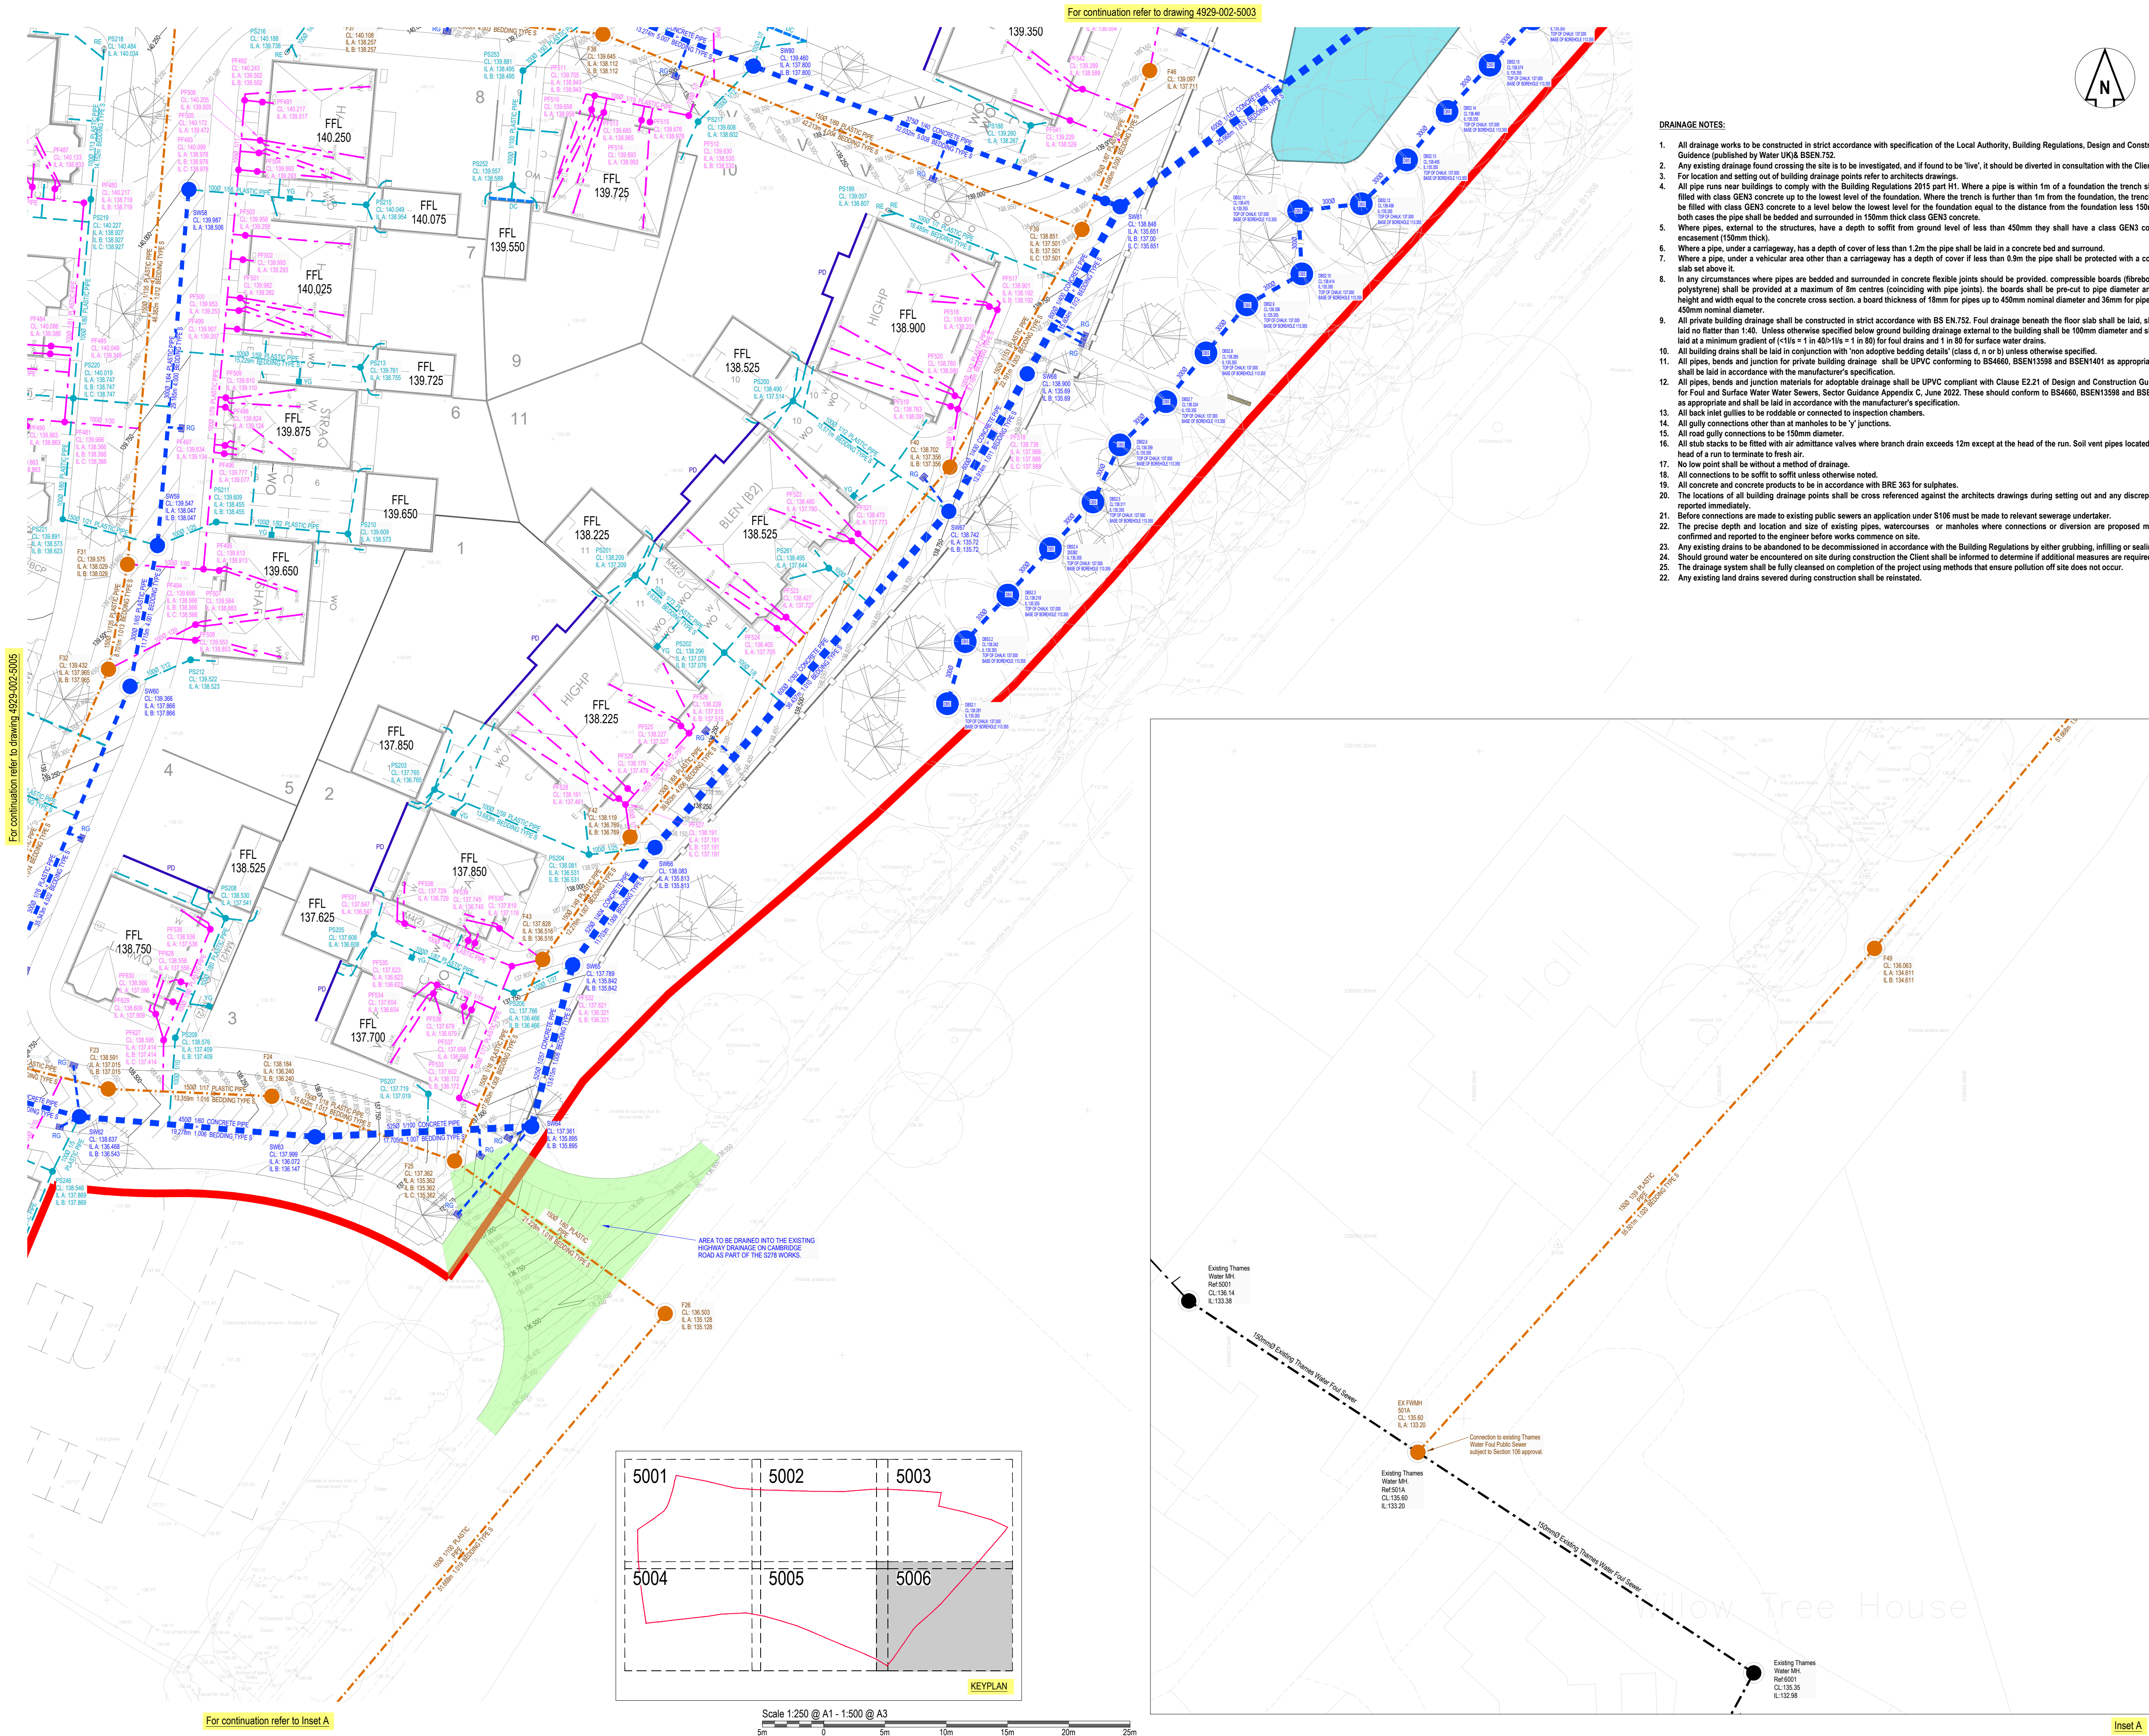

DO NOT SCALE OFF THIS DRAWING

NOTES

1. The contractor is responsible for verifying all site & setting out dimensions before commencing work.

2. This drawing is to be read in conjunction with all relevant Architectural and M&E drawings.

3. All dimensions in meters unless stated otherwise.

Key:

Site Boundary

Adoptable Foul Water Manhole & Pipe
Refer to schedule for size types and cover details

Adoptable Surface Water Manhole & Pipe
Refer to schedule for size types and cover details

Adoptable Deepbore Soakaways
5m from other Soakaways and 10m for building structures
See plan for depths

Adoptable Surface Water Catchpit - 500mm Sump

Adoptable Surface Water Road Gully
Althorn PCC, Rootlok Geogrow, ACO Swale Inlet
(see details for types)

Private / Management Company Foul Water PPIC & Pipe
Refer to schedule for size types and cover details

Private / Management Company Surface Water PPIC & Pipe
Refer to schedule for size types and cover details

Private / Management Company Drainage Channel

Private Rodding Eye

Private Surface Water Road Gully

Existing 150mm Foul Water Southern Water Sewer

Existing Decommissioned Thames Water Rising Main

Note: Further falling head tests to be taken at the time of installation of the deep bore soakaways and at appropriate locations and depths. Calculations to be updated based on recorded results.

Revision History					
Rev	Comment	By	Chkd	Appr	Date
T01	ISSUED FOR TENDER	BS	SB	SB	15/10/2025
A03	ISSUED FOR APPROVAL	BS	SB	SB	03/10/2025
A02	ISSUED FOR APPROVAL	BS	SB	SB	19/09/2025
A01	ISSUED FOR APPROVAL	BS	TZ	SB	02/07/2025
T02	ADDITIONAL PPICs INCLUDED	SK	SB	SB	15/10/2024
T01	ISSUED FOR TENDER	SK	SB	SB	30/09/2024
P03	ISSUED FOR INFORMATION	SK	SB	SB	07/08/2024
P02	ISSUED FOR INFORMATION	SK	SB	SB	06/03/2024
P01	ISSUED FOR INFORMATION	SK	SB	SB	20/06/2023
Current Revision					
T02	ISSUED FOR TENDER	BS	SB	SB	05/12/2025

TENDER

REDROW HOMES LIMITED

Robert West

1 Paris Garden
London
SE1 8ND

t: 0203 773 7880
www.robertwest.co.uk

Project

LAND ADJACENT TO ROYSTON ROAD,
BARKWAY

Drawing Title

PROPOSED DRAINAGE
SHEET 6

RWCL Internal Register reference: 4929-002

Scales @ A1

5006 - T02