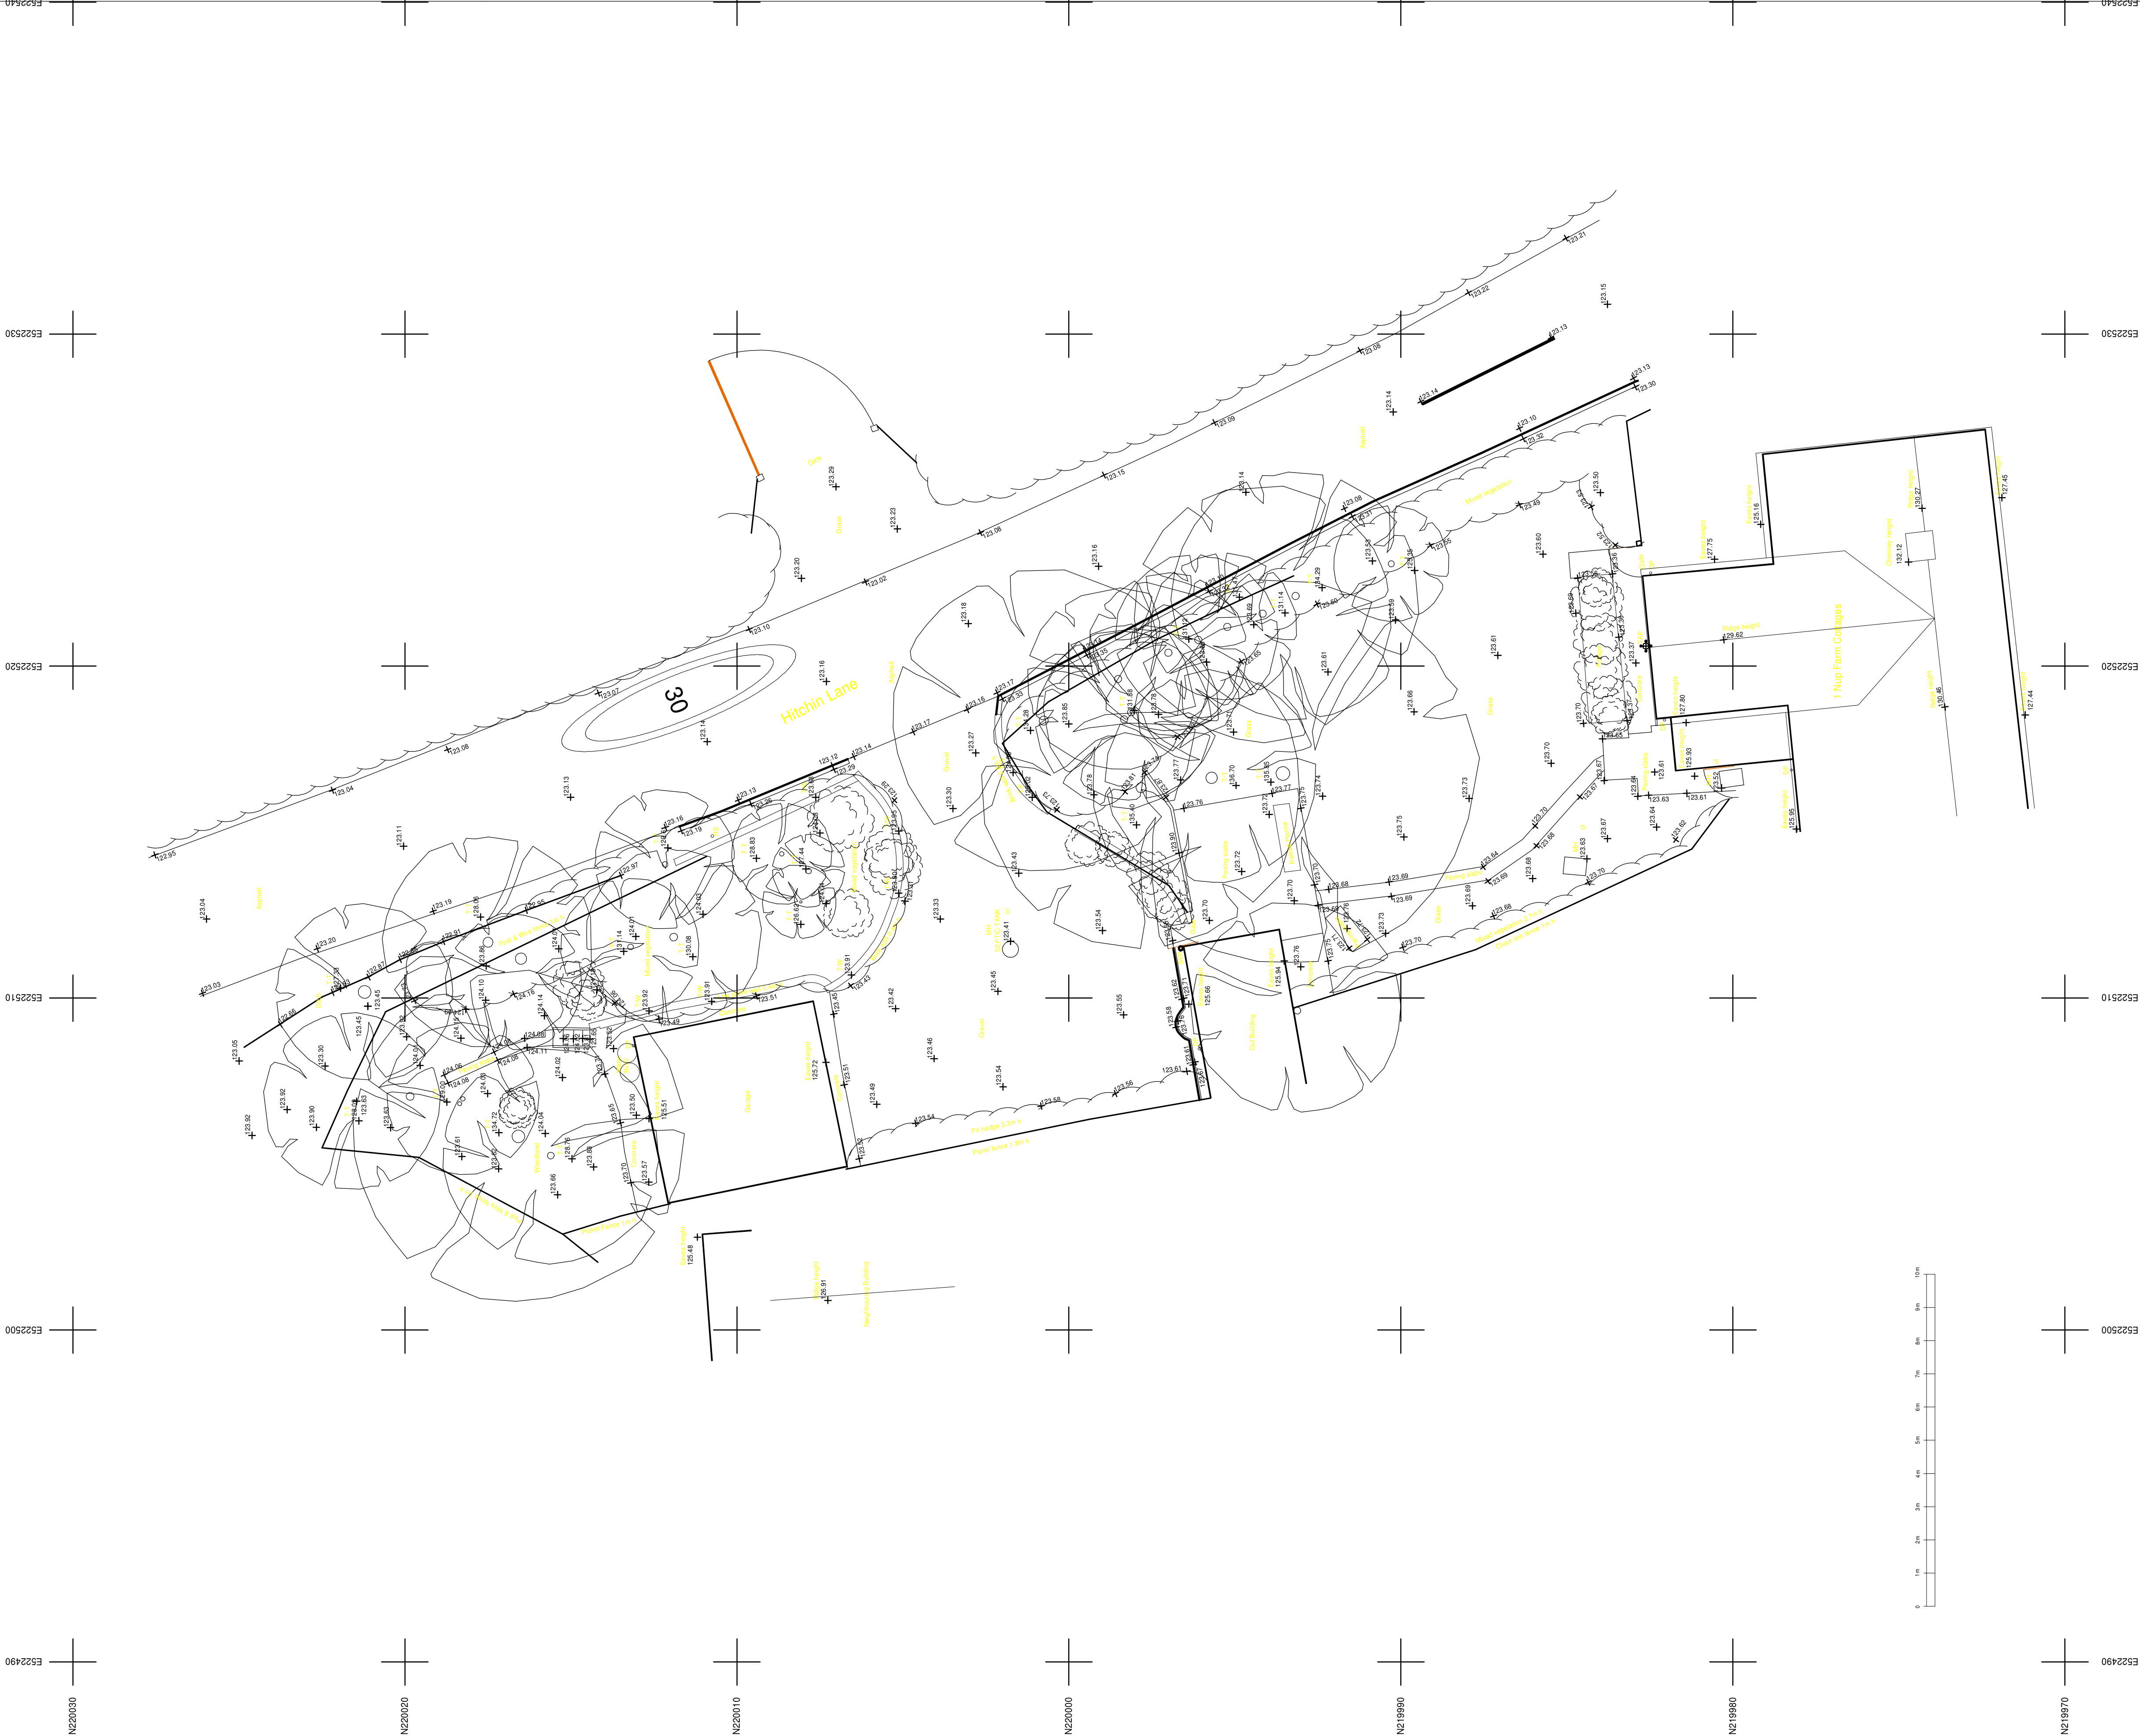


This drawing is copyright and can not be copied reproduced or altered :
no extracts or any elements of this drawing or supporting information
unless written consent has been obtained from.
THIS DRAWING WAS PRODUCED ON CAD DO NOT SCALE
OFF THIS DRAWING REFER TO FIGURE DIMENSIONS ONLY
IF IN DOUBT ASK

PMJ
PERRY M JONES LIMITED
PLANNING AND BUILDING REGULATIONS
LOFT CONVERSIONS
EXTENSIONS

The Studio, 58a Tennyson Road, Harpenden, Hertfordshire AL5 4BB
Tel/Fax: 01582 761600 Mobile: 07958 479 461
Email: perryjonas@globalnet.co.uk Company Reg No. 5371536

MR. & MRS. C. WALPOLE
1 NUP END FARM COTTAGES
NUP END, OLD KNEBWORTH
KNEBWORTH, HERTS. SG3 6QJ

EXISTING SITE LAYOUT

Drawing No. MMCW/NEFC/1
Scale 1:100 Date 08/2025

Paper Size - A1
Scale Bar