
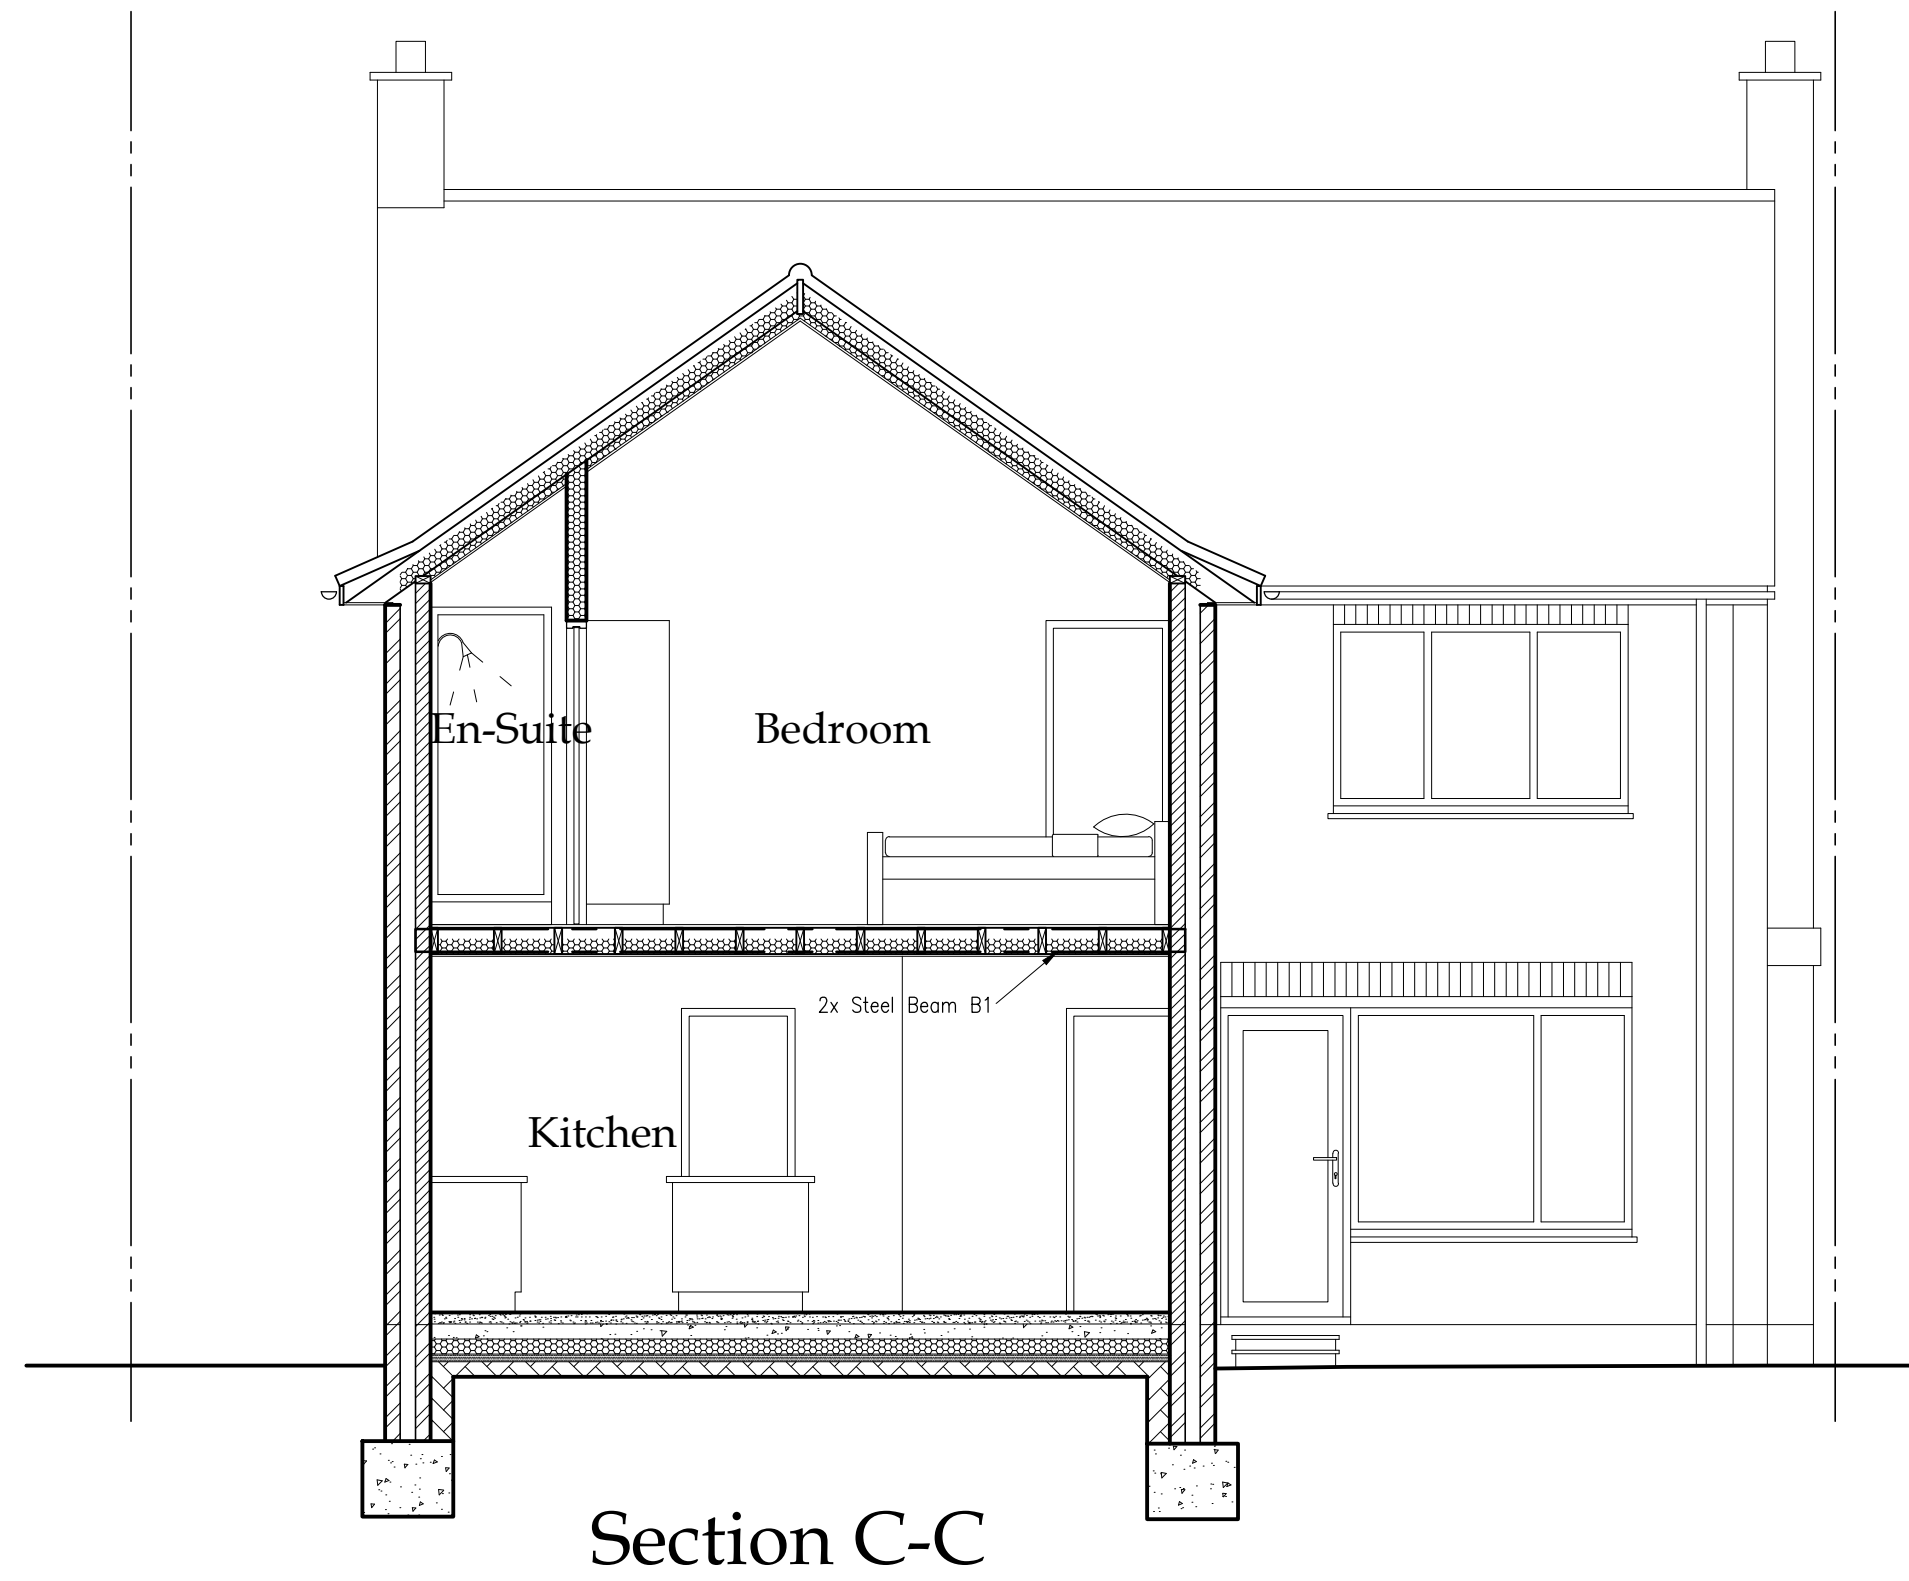


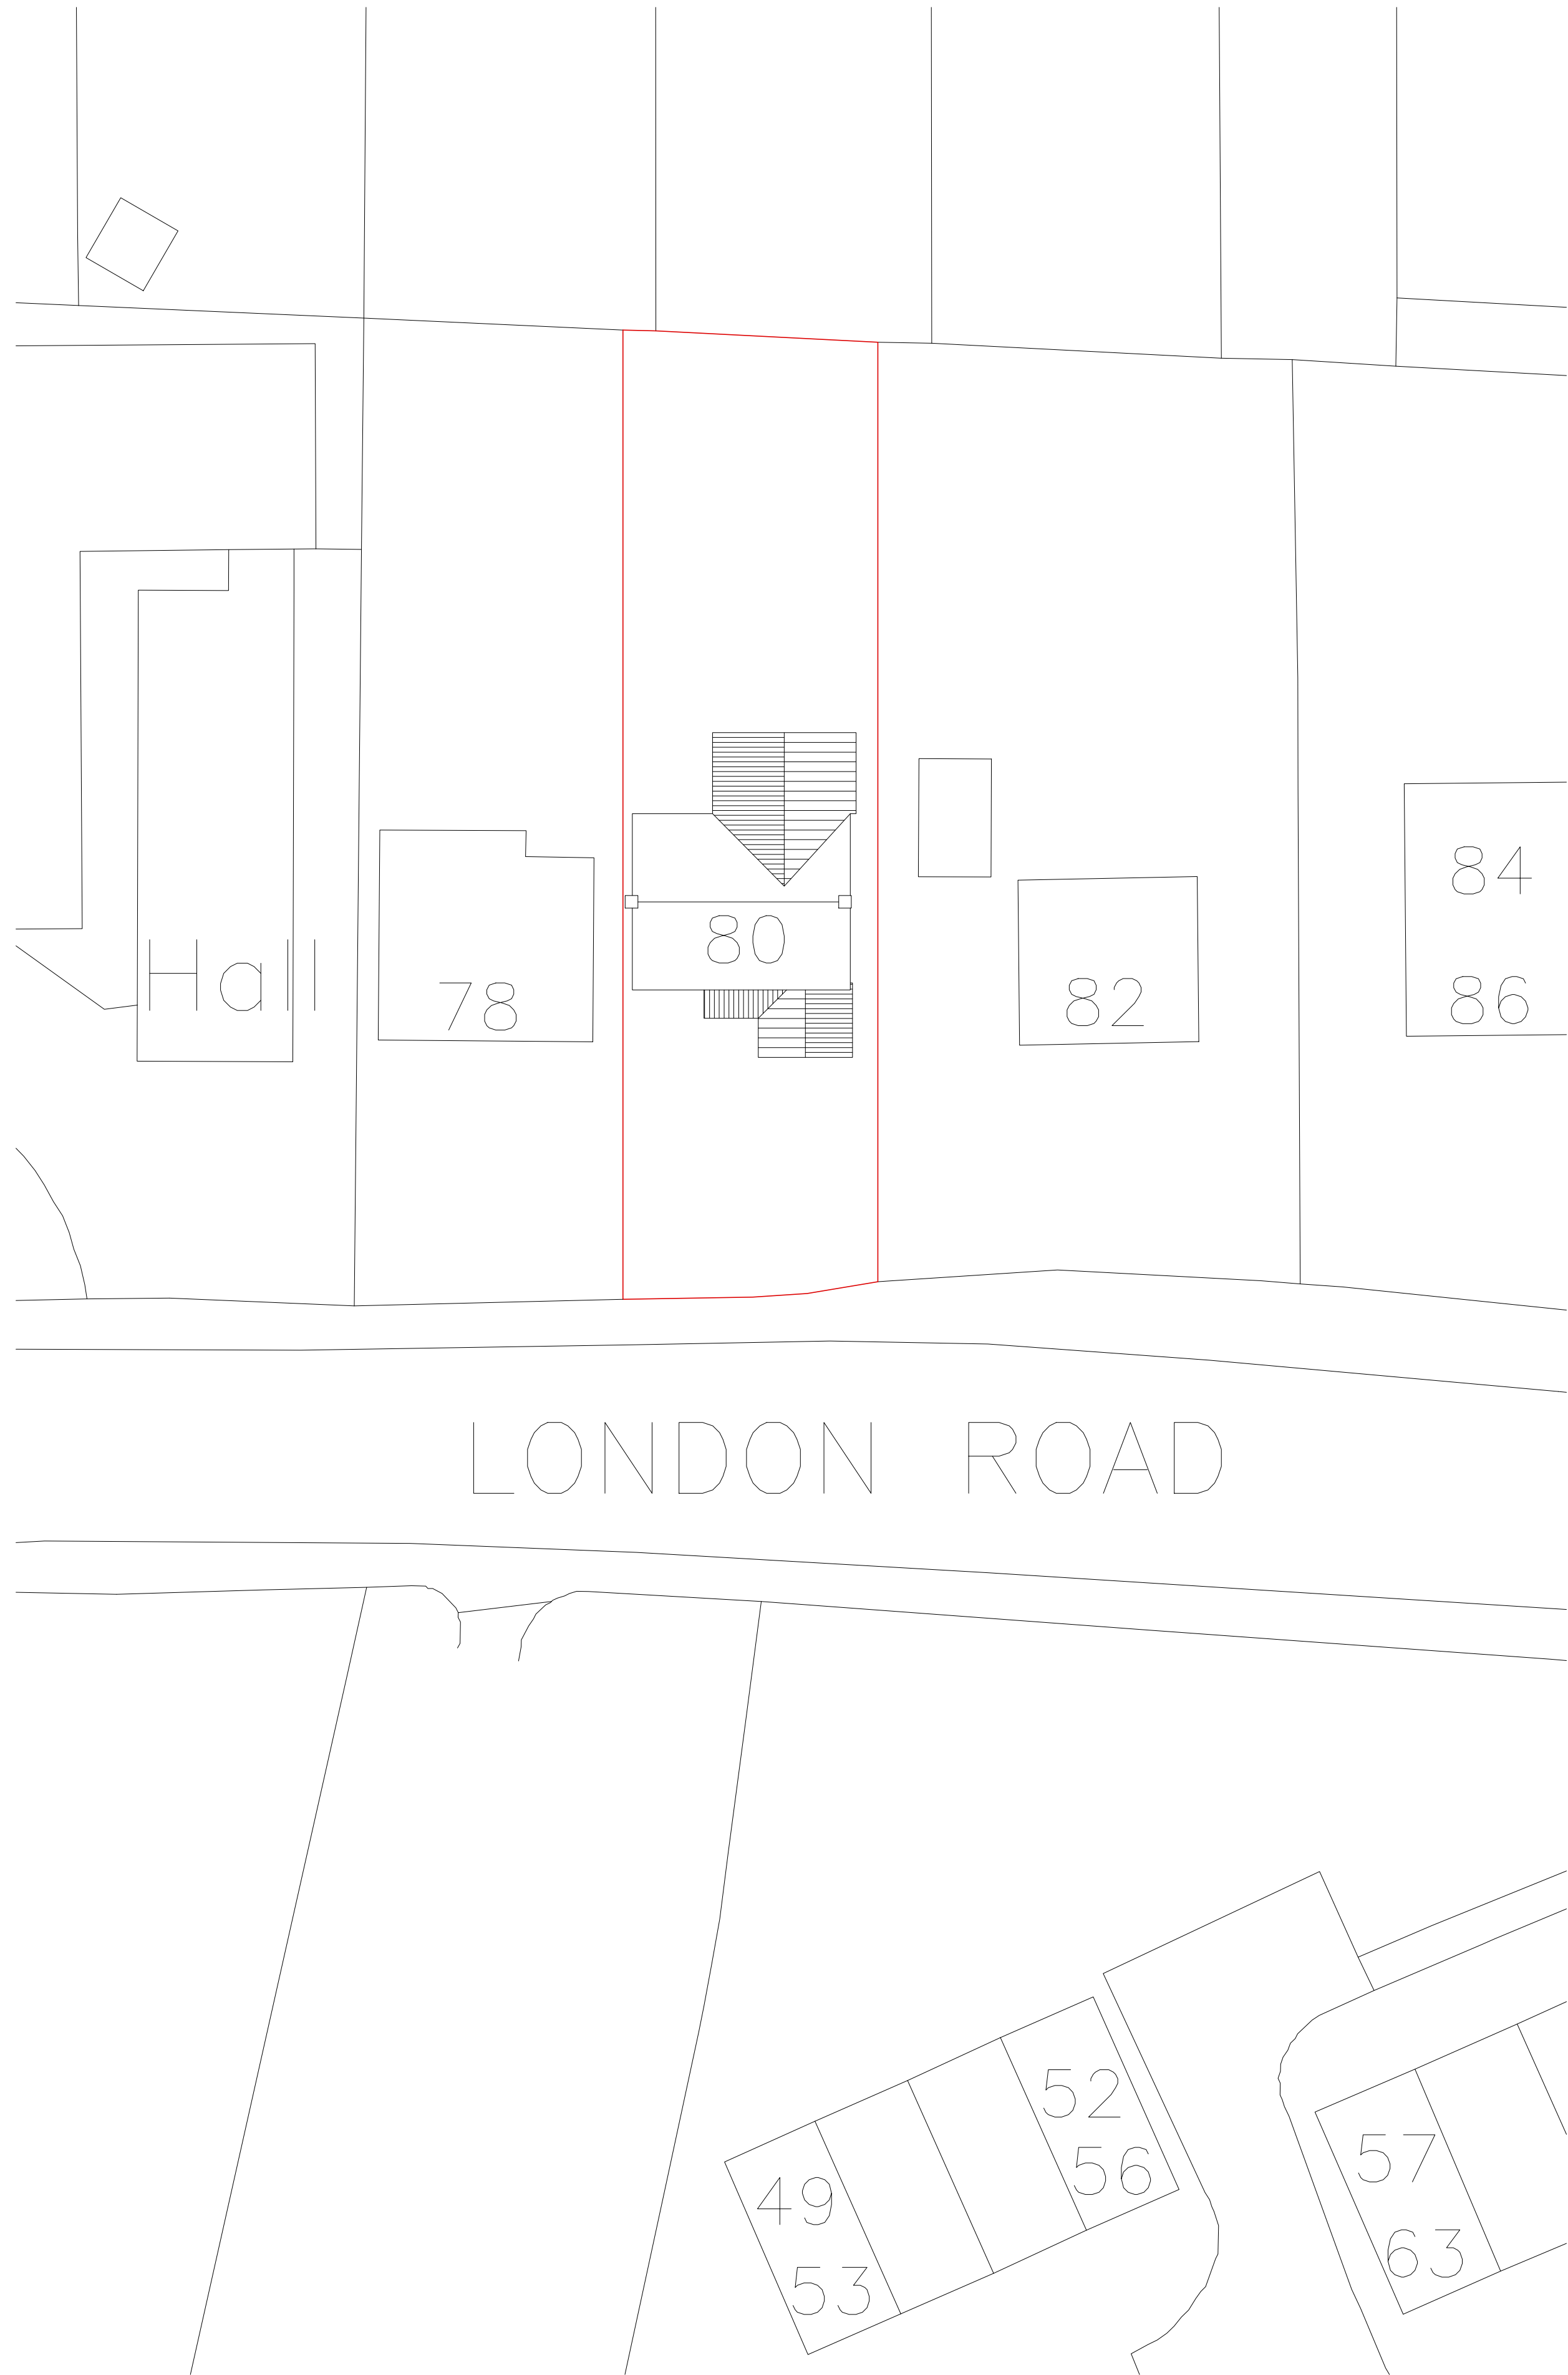

all dimensions to be checked on site as work commences
and any discrepancies or omissions reported immediately.

client **Mr. & Mrs. Mandefield,
80 London Road,
Knebworth,
SG3 6HB.**

job title: **Proposed Two Storey Rear Extension
And Garage Conversion.**

dwg title: **Proposed Section & Block Plan.**

dwg. no:	2022032-BR-102	drawn by:	PK	scales:	1:50, 1:200 @ A1
revision suffix:	-	status:	Building Regs	date:	Mar 2022
Rev.	Description				Date
-					-

KDR ARCHITECTURAL LTD.

ARCHITECTURAL AND DEVELOPMENT CONSULTANTS

P.O. Box 1643,
Kempston,
MK42 5EJ.



www.kdr.org.uk
enquiries@kdr.org.uk

C.A.B.E
VAT Reg. No. 338 0209 20

Tel: 01582 ~476404