



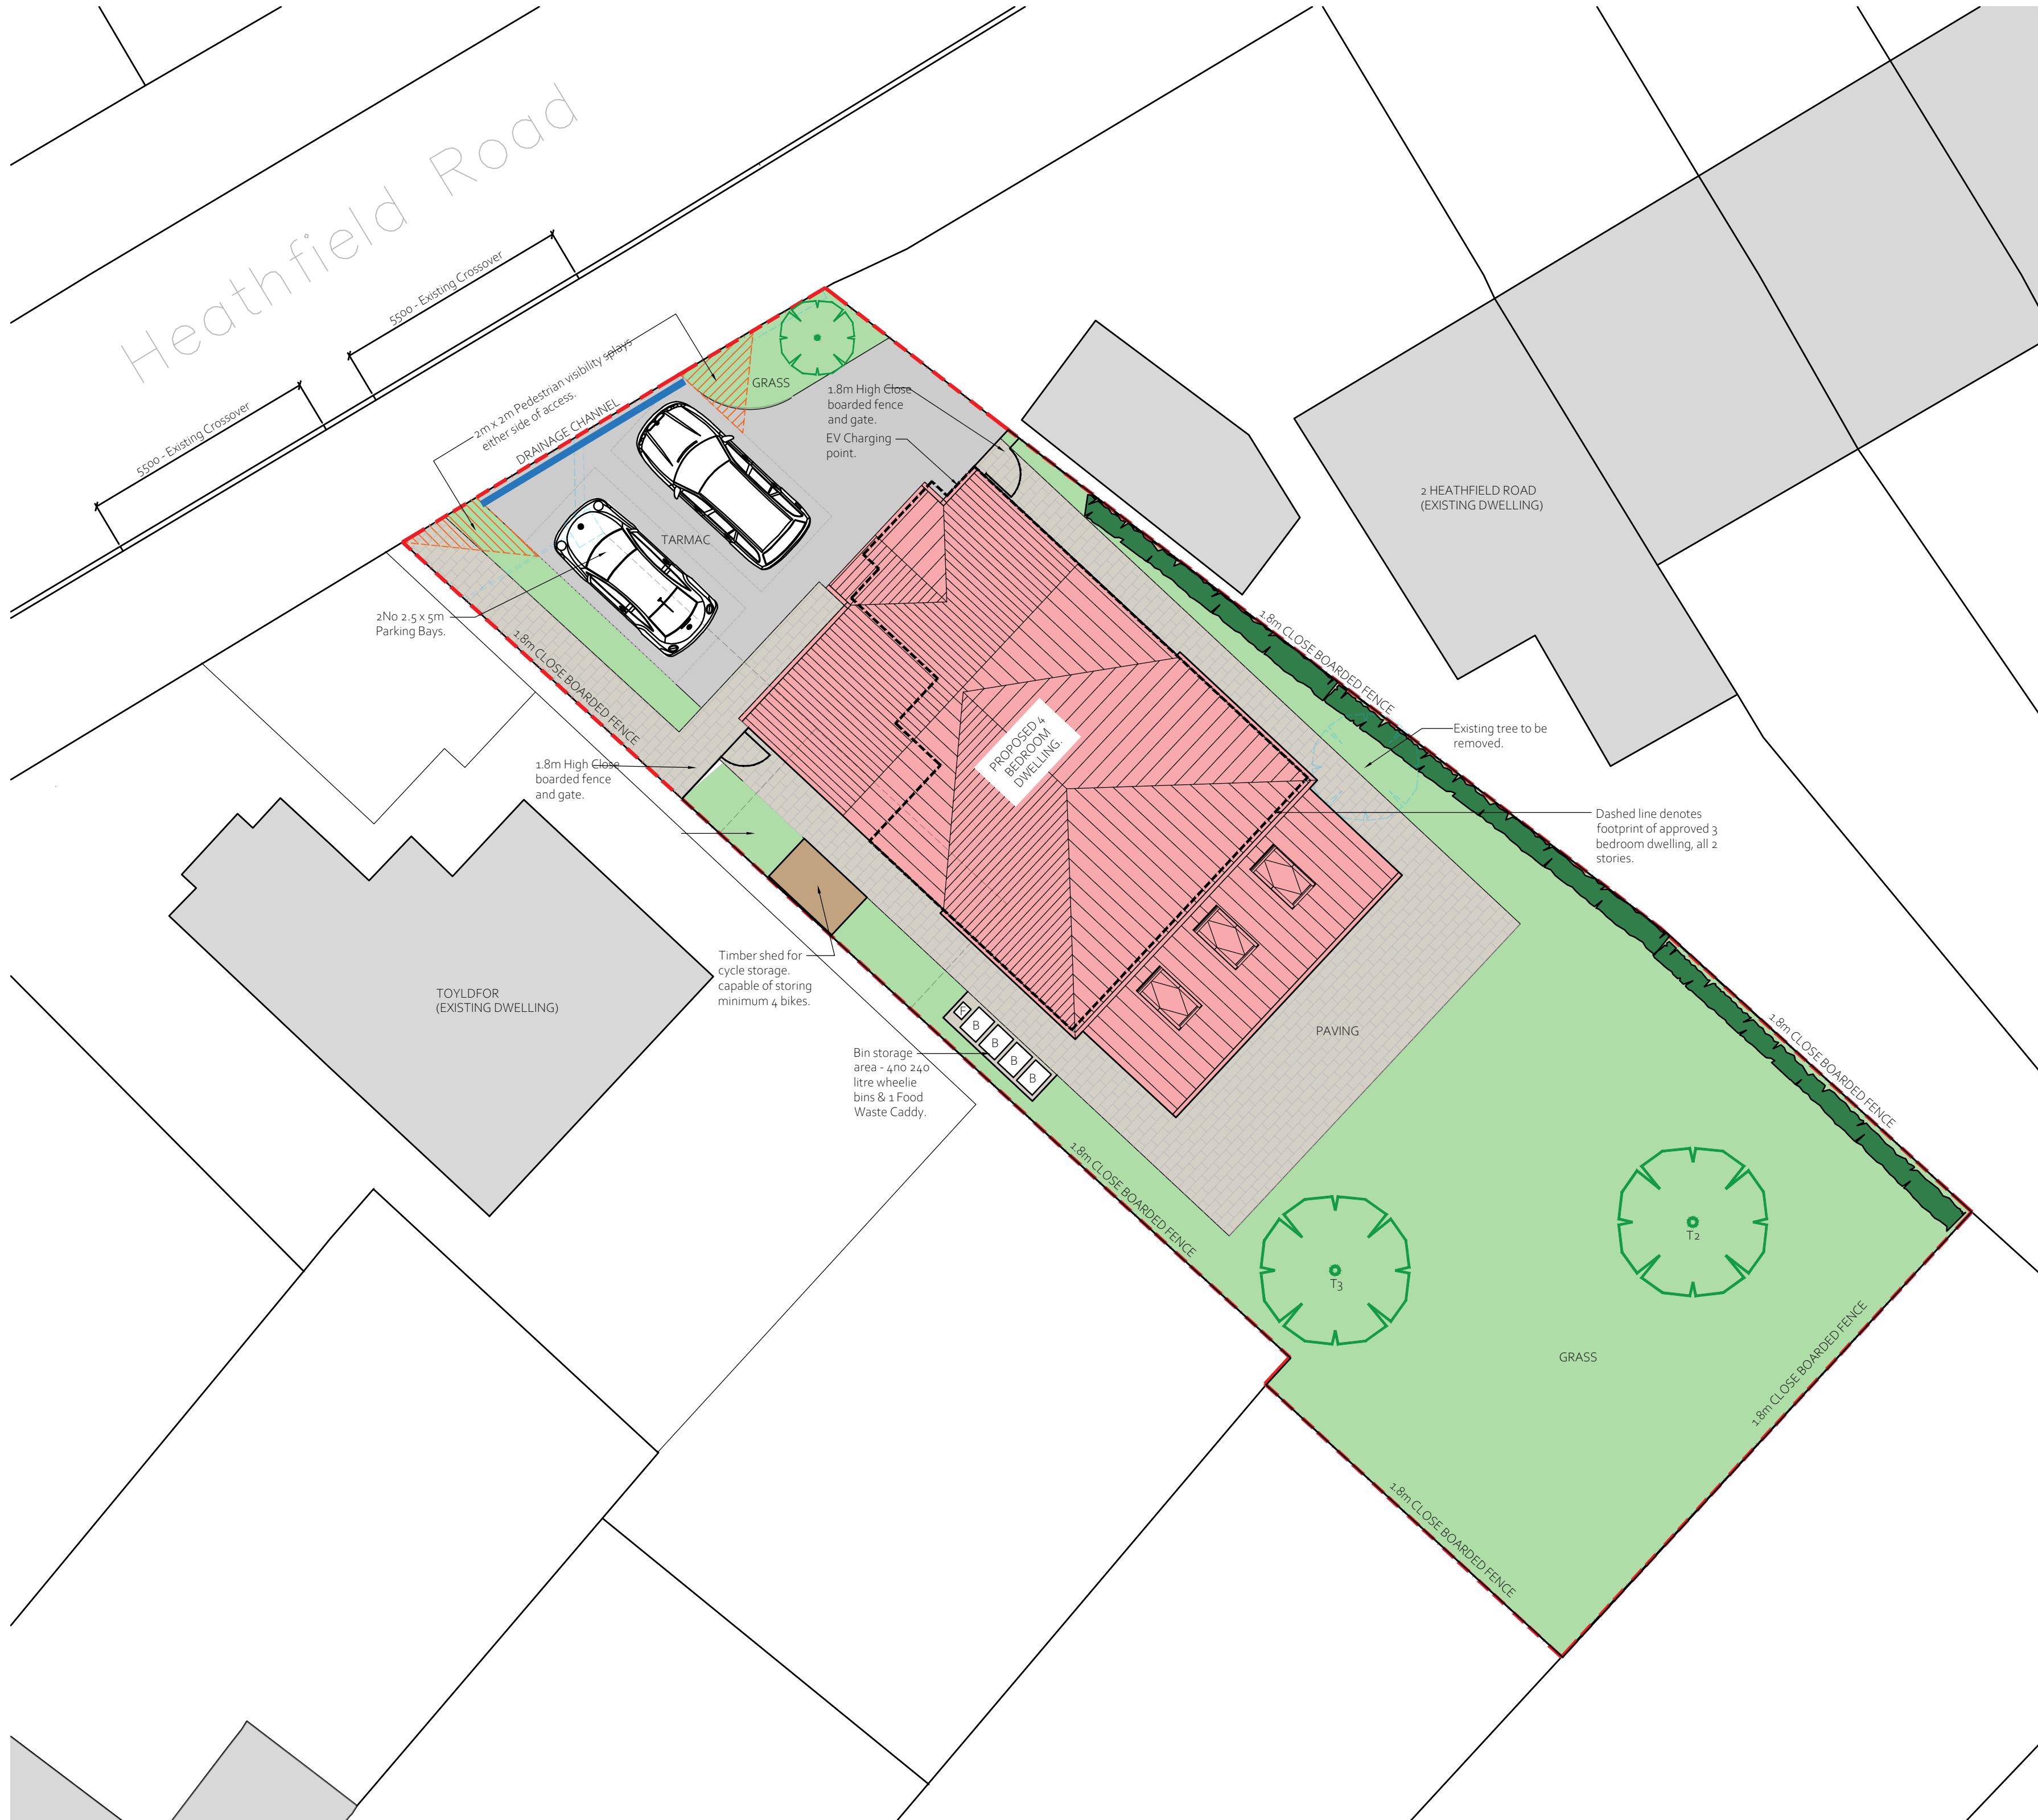

PROPOSED BLOCK PLAN @ 1 TO 100

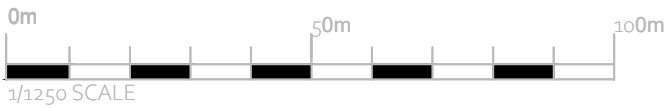

SITE LOCATION PLAN @ 1 TO 1250



- 2 09.06.25 Roof updated. Bin store updated.
1 17.04.25 Site location plan red line extended to road

Rev. | Date | Details | Drawn | Checked

Issued for:

PLANNING

Project/Client:	Project No:
Proposed New Dwelling	Dwg No: A010
The Reddings	Rev: 2
Heathfield Road	Scale: As Indicated
Drawing:	North: 
Proposed Site and Site Location Plans	Drawn By: Date:
	Checked By: Date:



D.Chandler Architectural Design Ltd
61 Gernon Road, Letchworth, Hertfordshire, SG6 3HS
daniel@dcarchitectural.org · Tel: 01462 640650 · M: 07903864742