



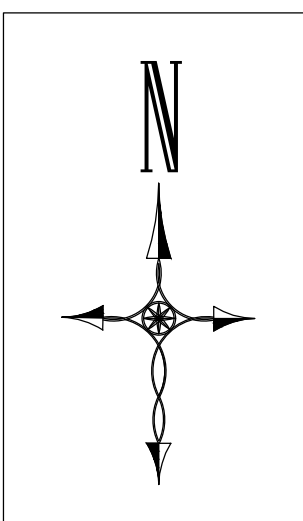

LEGEND

- ▲ SURVEY STATION
- ⊗ UNFINISHED COVER
- ▭ GULLY
- WASH OUT
- ⊕ SIGN POST
- ⊙ LAMP COLUMN
- ◊ STOP COOK
- FOLIC HYDRANT
- RACE
- UNIDENTIFIED ROUND COVER
- TELEGRAPH POLE
- KERB BACK
- BACK OF FOOTPATH
- BOUNDARY KERB
- WALL
- POST & WIRE FENCE
- GATE
- VEGETATION EDGE
- TOP OF BANK
- BOTTOM OF BANK
- C.B. FENCE

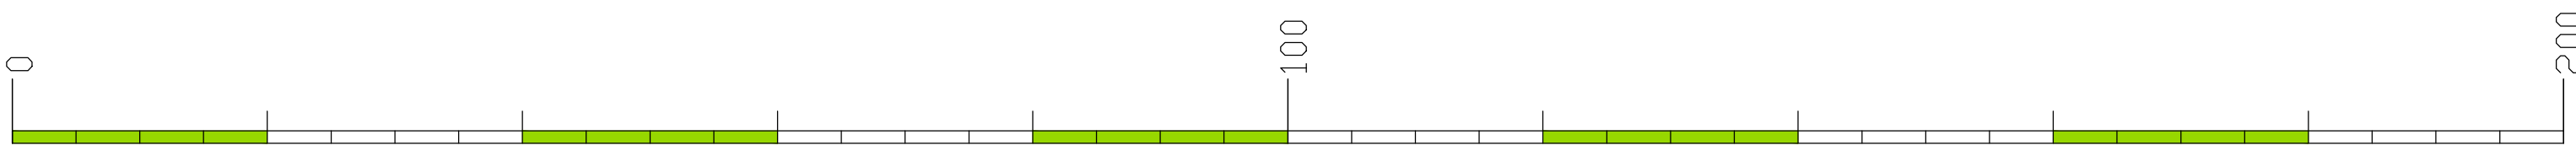

NOTE:
SURVEY CONTROL DERIVED FROM GPS WITH A SCALE FACTOR OF

[illegible]



G	1/6/20	LH	DETAIL ADDED AS PER J. GIMBLETT'S COMMENTS		
F	31/1/20	AS	DETAIL ADDED AS PER EMMA HEWITT'S INSTRUCTIONS		
E	20/6/16	LH	DETAIL ADDED AS PER ENGINEERS COMMENTS		
D	17/11/16	LH	BURDLES ACCESS ROAD ADDED		
C	25/10/16	LH	OVERHEAD CABLE LEVELS ADDED		
B	10/6/16	LH/2/L	TREE TRUNKS ADDED		
A	4/2/16	LH	SCALE BAR ADDED		
Rev	Date	By	Description		Client
				date: 25/02/15	project:
				scale: @A0 1/500	NEWMARKET ROAD ROYSTON
				drawn by: LH	drawing: TOPOGRAPHICAL SURVEY
				checked:	
				I. Information P. Planning T. Tender C. Construction P. Preliminary	
					drawing no: SURV1943
				sheet no:	rev:
				Sheet 2 of 2	G



COUNTRYSIDE


 Places People Love

Withdrawing & Revising: "Accepted for Issue" must be signed and dated by the client.
 The Client's Name must be entered in the box below.

01 2354 5500 01800 1000 0000
 01 2354 5500 01800 1000 0000

The drawing is copyright of CountrySide and shall not be copied or reproduced in whole or in part, nor used in conjunction with any project without CountrySide's written consent. DO NOT SCALE THIS DRAWING.

c:\drawing\newmarket road\royston\surv1943.dwg Sheet 2 of 2 25-02-2015 15:00

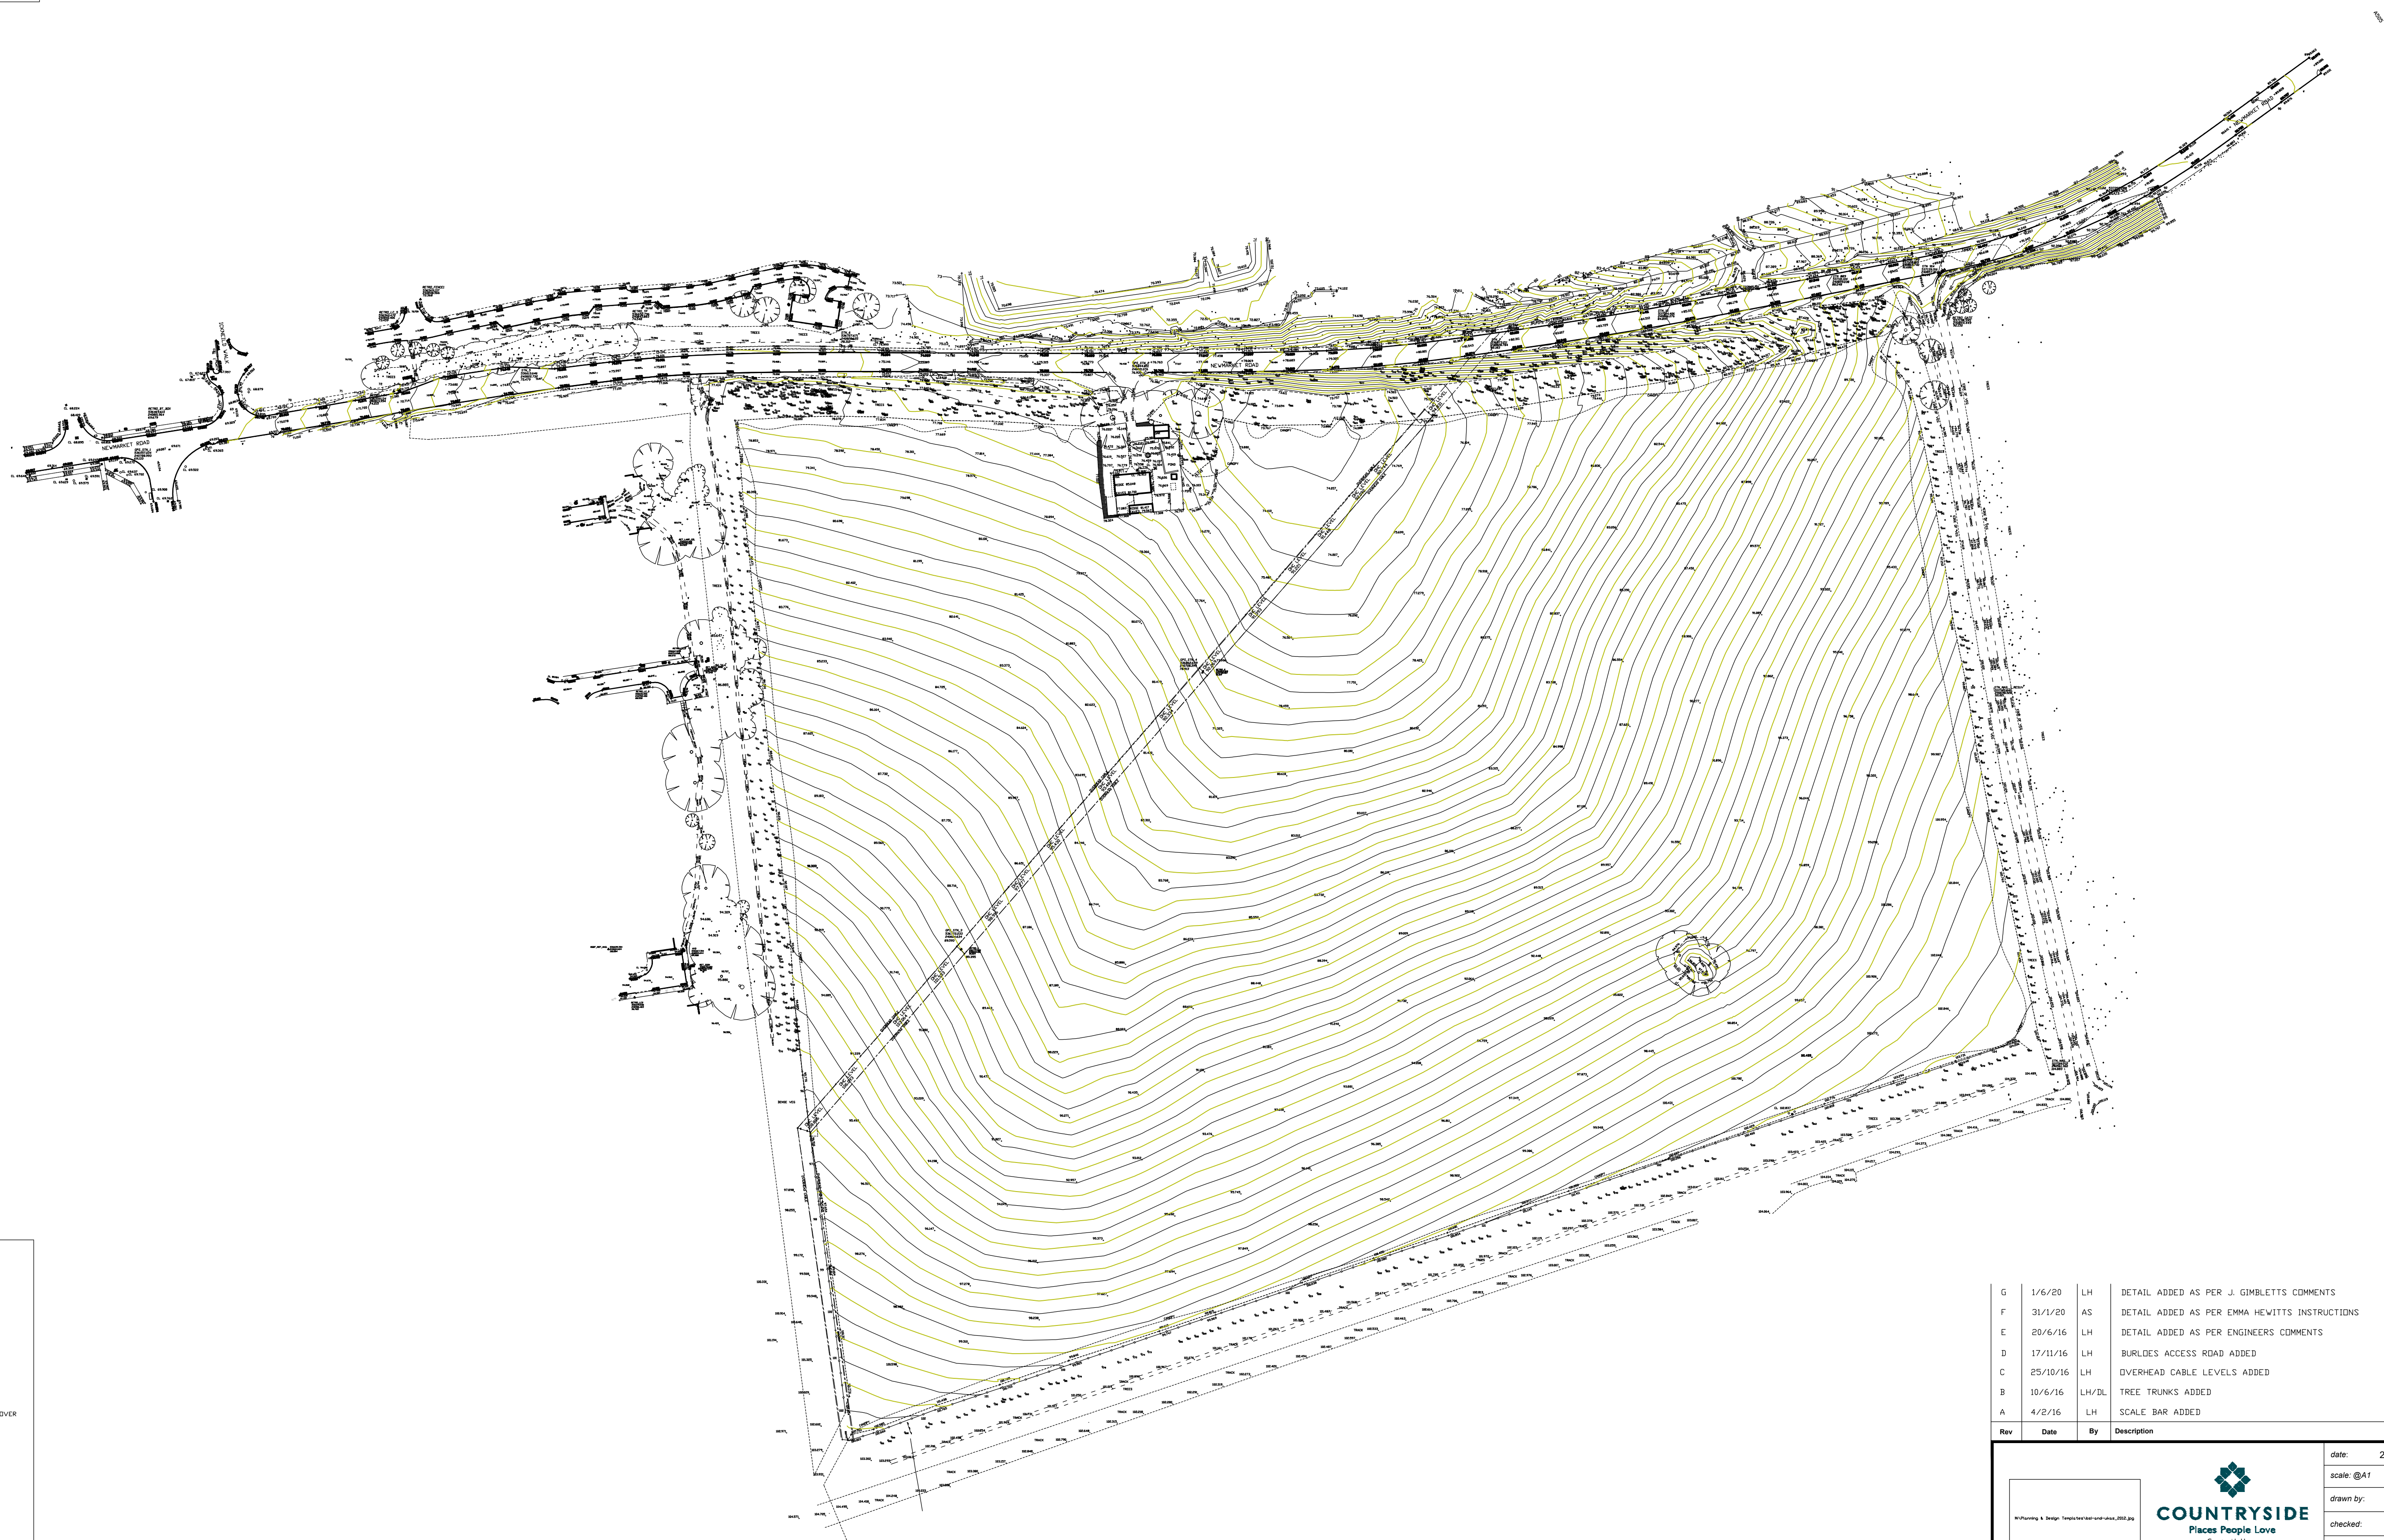

- ▲ SURVEY STATION
- ☒ UNDEFINED COVER
- ☐ GULLY
- WASH OUT
- SIGN POST
- LAMP COLUMN
- ◀ STOP CDDK
- FIRE HYDRANT
- TREE
- UNIDENTIFIED ROUND COVER
- TELEGRAPH POLE

KERB BACK

BACK OF FOOTPATH

DROPPED KERB

WALL

POST & WIRE FENCE

GATE

VEGETATION EDGE

TOP OF BANK

BOIT OF BANK

C.B. FENCE

NOTE:
SURVEY CONTROL DERIVED FROM GPS WITH A SCALE FACTOR OF 1

c:\drawings\newmarket road royston\surv1943 (rev g) newmarket road-royston-topo-surv.dwg