


The Cox Clifford Partnership

Job: 13684
Date: Jun2026
Sheet: Site 1

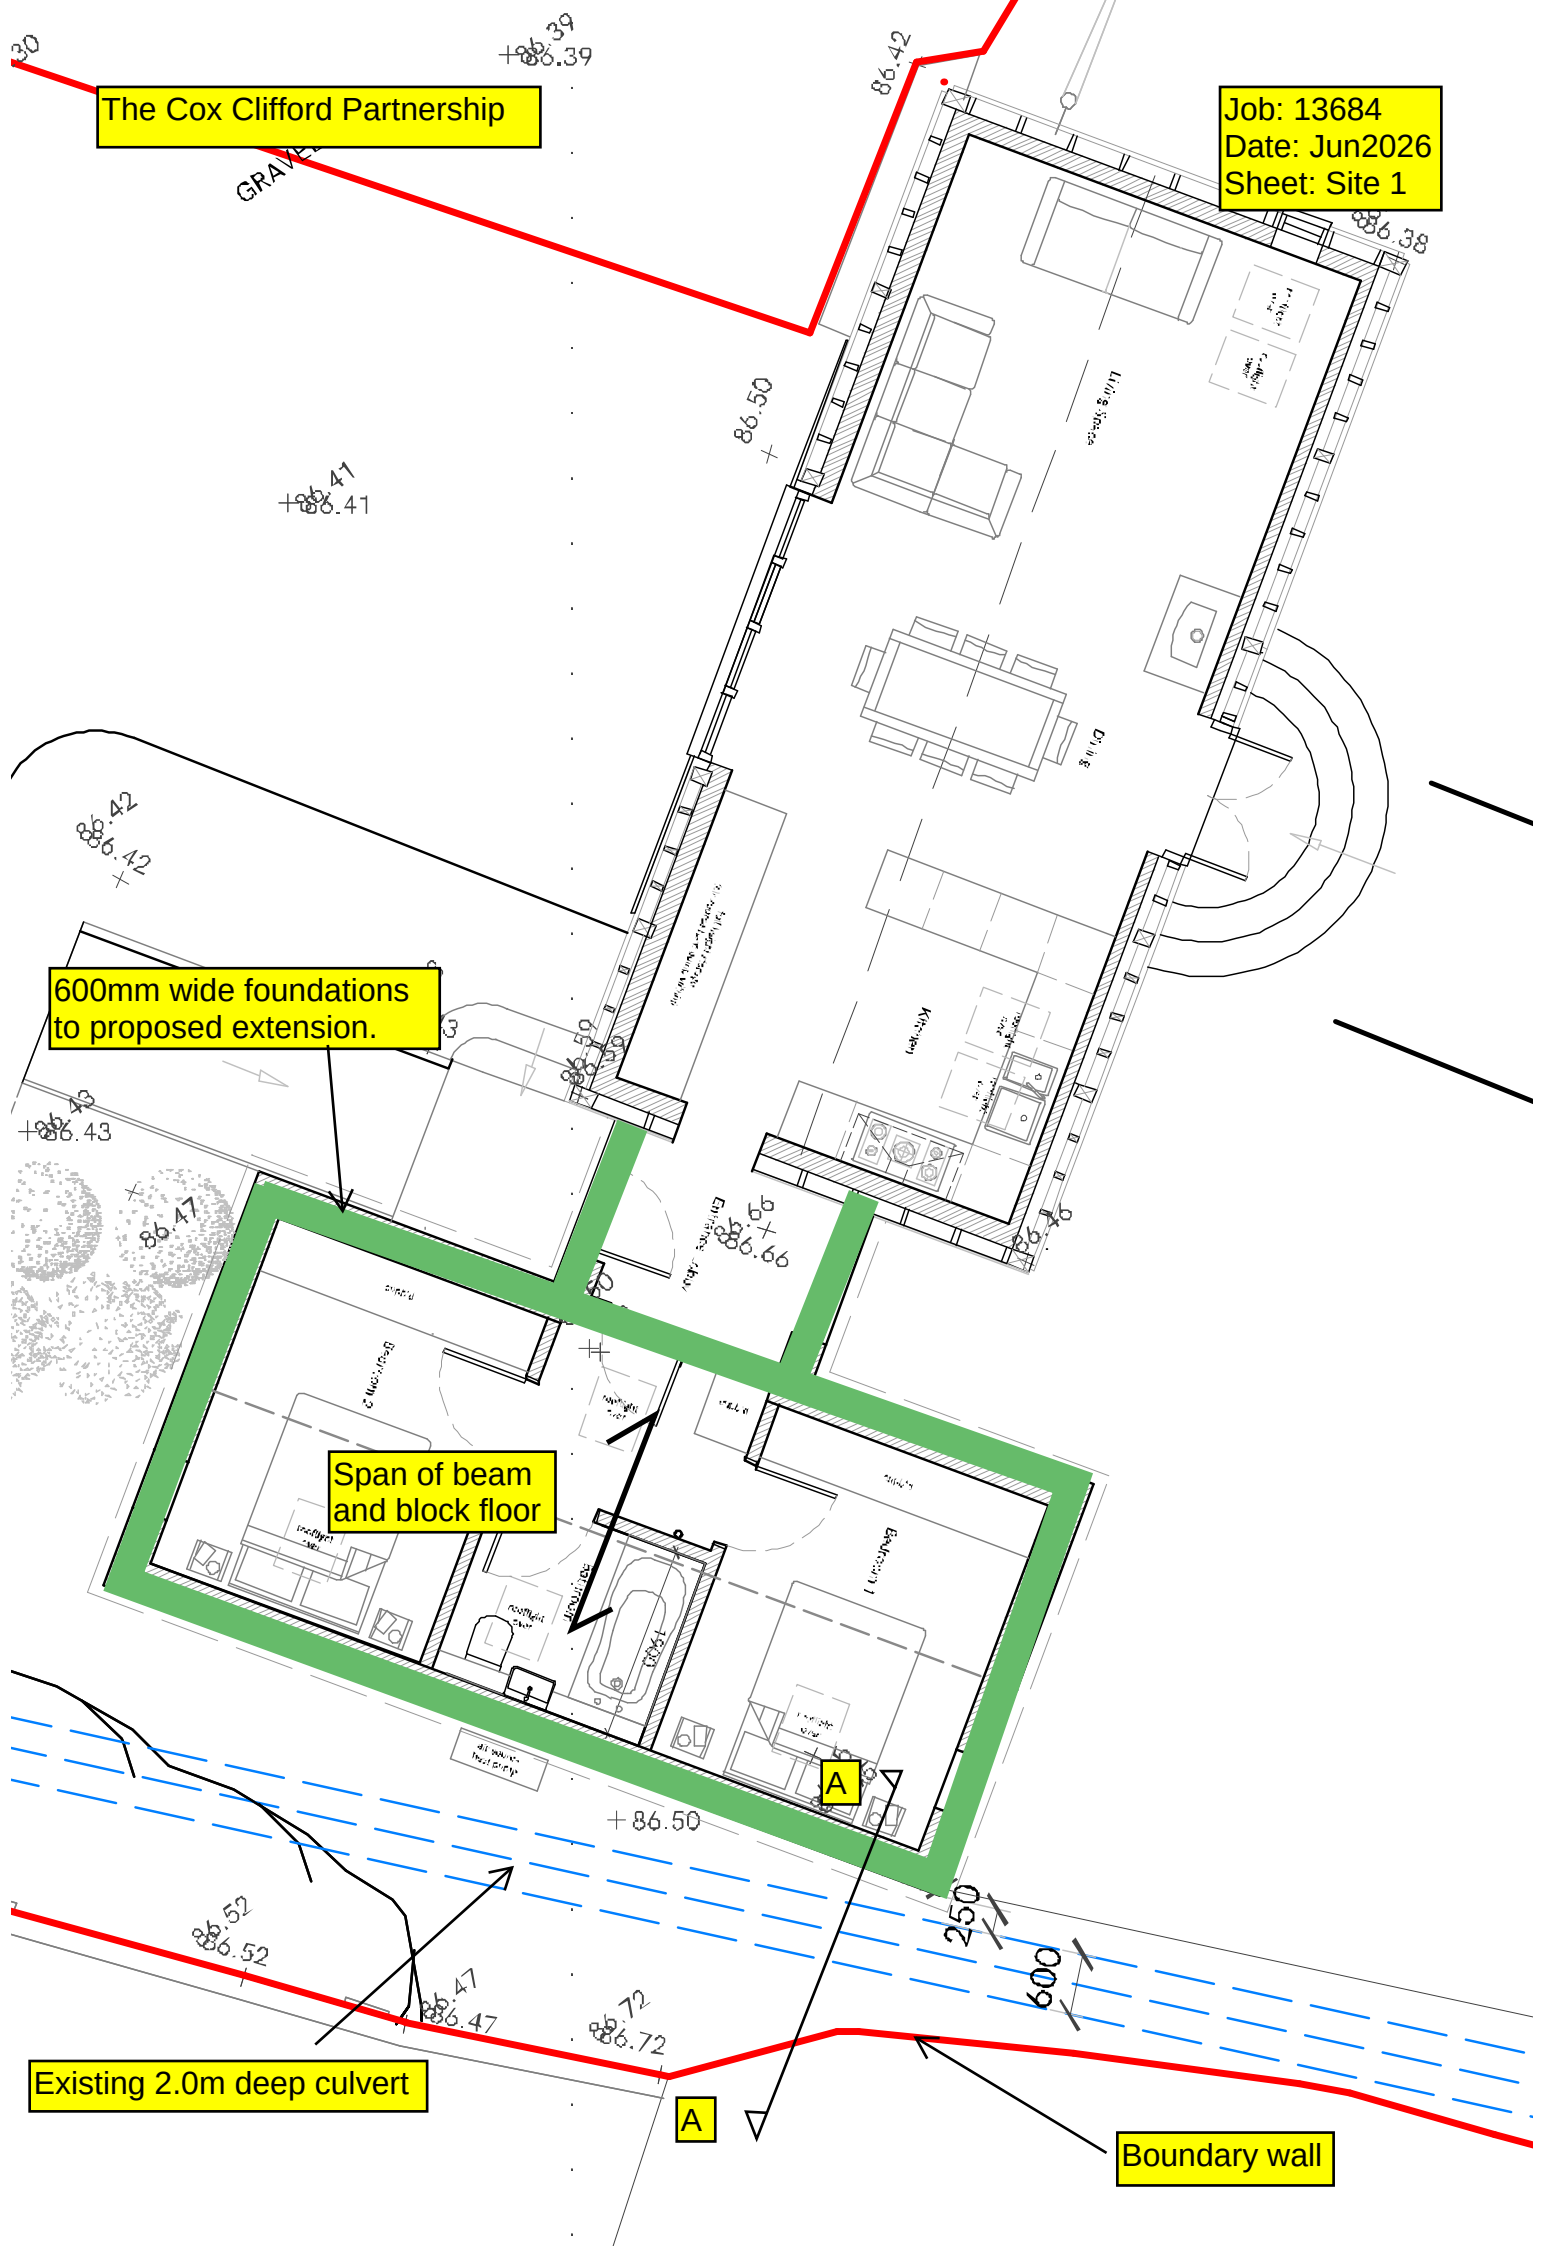

600mm wide foundations
to proposed extension.

Span of beam
and block floor

Existing 2.0m deep culvert

Boundary wall