


REF-03/25: PROPOSED plan - rev D

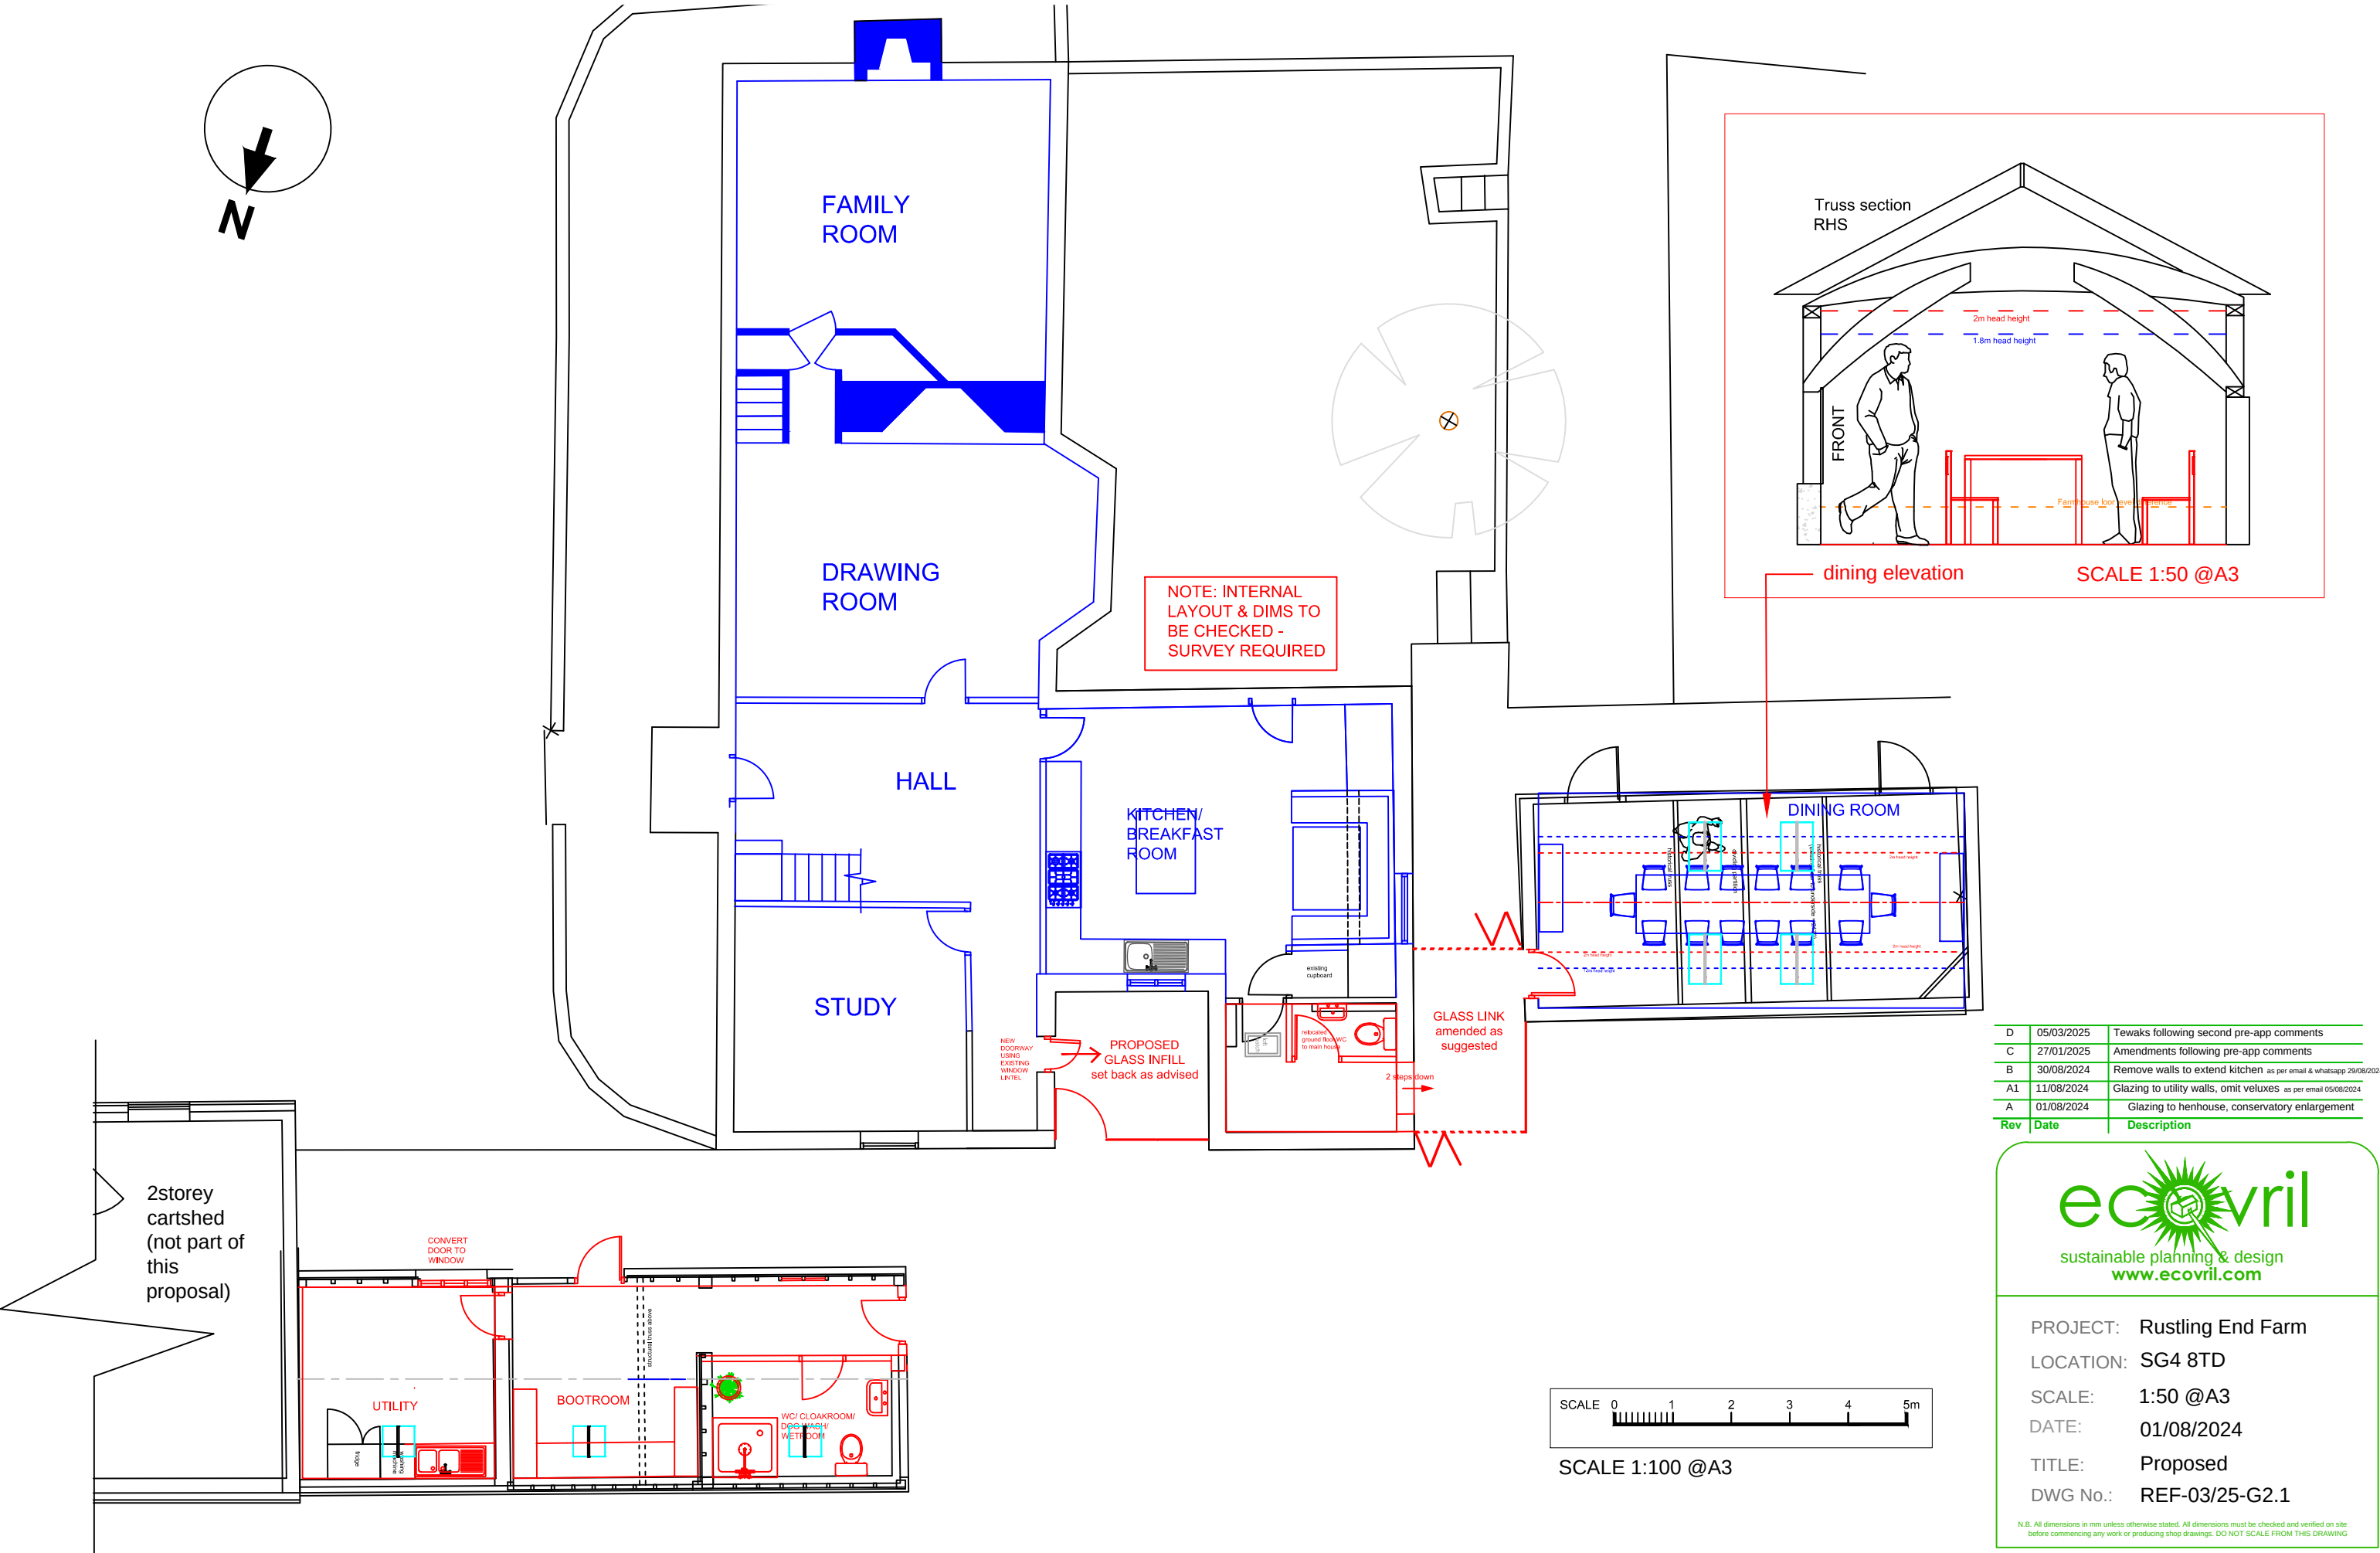

D	05/03/2025	Tewaks following second pre-app comments
C	27/01/2025	Amendments following pre-app comments
B	30/08/2024	Remove walls to extend kitchen as per email & whatsapp 29/08/2024
A1	11/08/2024	Glazing to utility walls, omit veluxes as per email 05/08/2024
A	01/08/2024	Glazing to henhouse, conservatory enlargement
Rev	Date	Description



PROJECT: Rustling End Farm
LOCATION: SG4 8TD
SCALE: 1:50 @A3
DATE: 01/08/2024
TITLE: Proposed
DWG No.: REF-03/25-G2.1

N.B. All dimensions in mm unless otherwise stated. All dimensions must be checked and verified on site before commencing any work or producing shop drawings. DO NOT SCALE FROM THIS DRAWING