


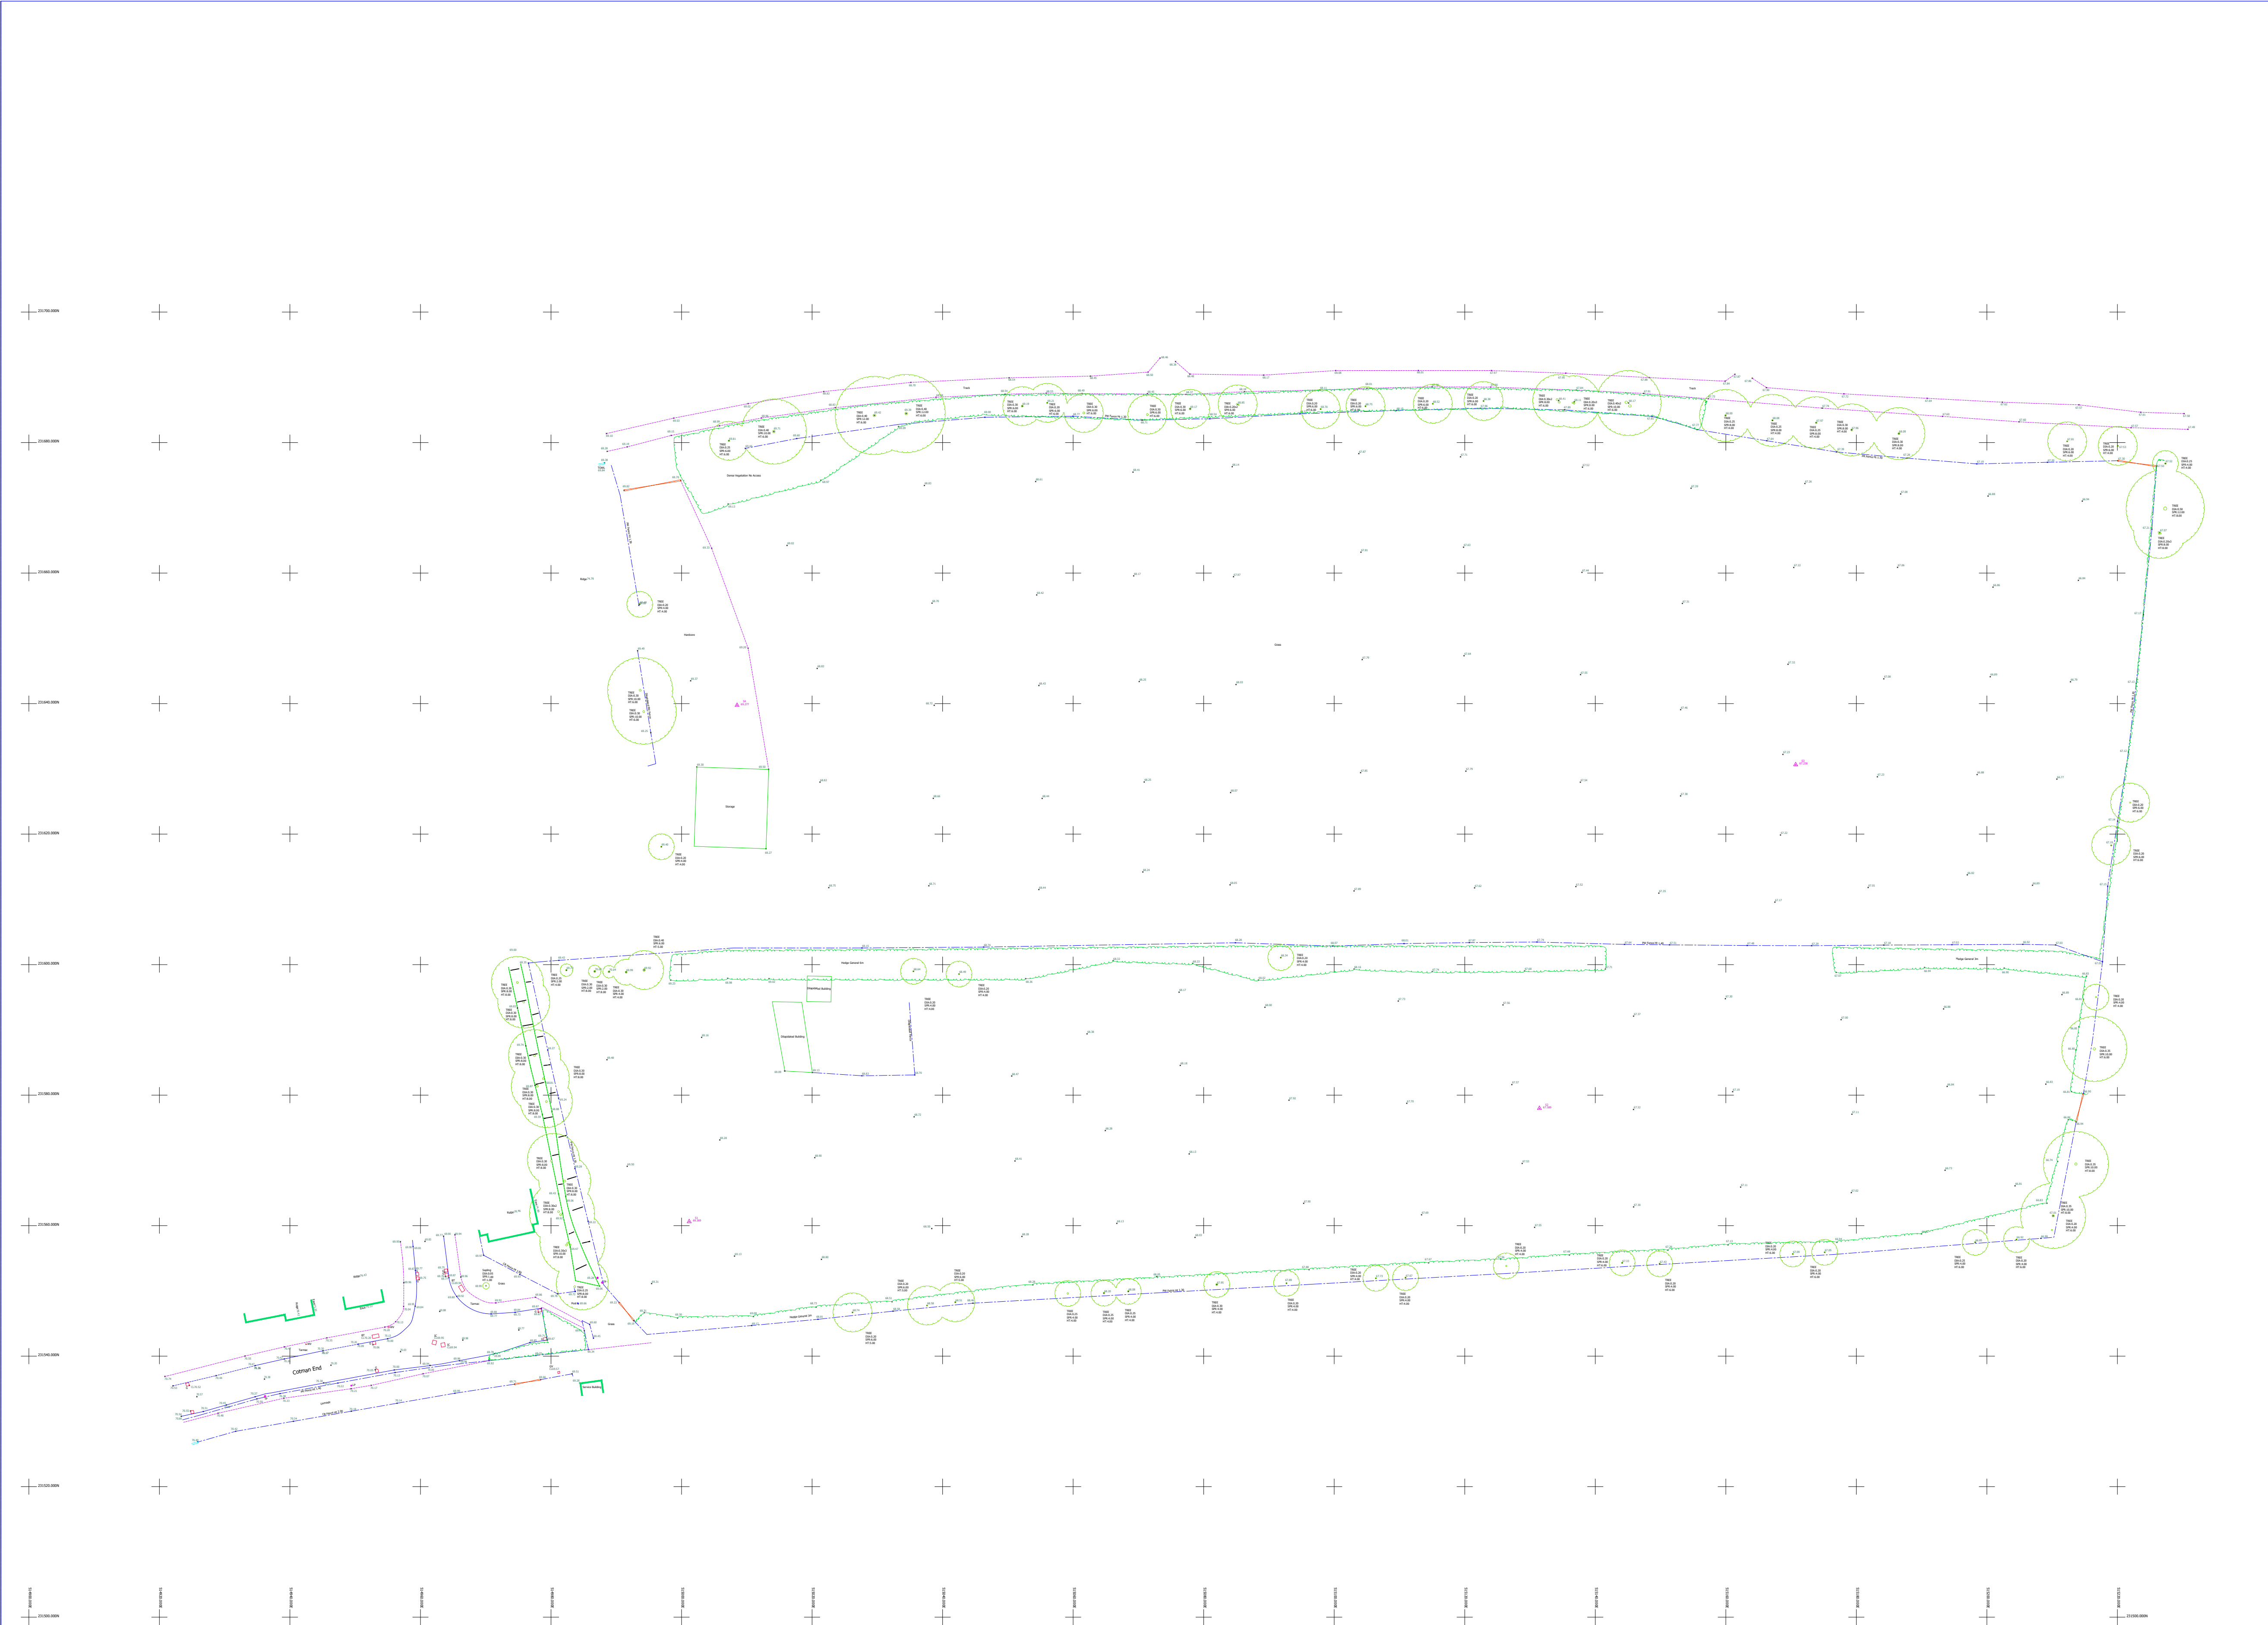

Topographical Abbreviations

A/R	Assumed Route	MKR	Marker
BH	Borehole	MT	Mercury Telecom Cover
BOL	Bollard	OHC	Overhead Cable
BT	British Telecom Cover	QHP	Overhead Pipe
BW	Barbed Wire Fence	OSBM	Ordinance Survey Bench Mark
BWK	Brickwork	PB	Post Box
CATV	Cable TV Cover	PGM	Permanent Ground Marker
CB	Close Boarded Fence	PR	Post & Rail Fence
CCTV	Closed Circuit TV	PW	Post & Wire Fence
CHLK	Chainlink Fence	PWM	Post & Wire Mesh Fence
CHPL	Chestnut Paling Fence	RE	Rodding Eye
CL	Cover Level	RG	Road Gully
CM	Cable Marker	RN	Road Name
CP	Catch Pit	RS	Road Sign
CPL	Catch Pit Base Level	RW	Retaining Wall
DIA	Diameter	RWP	Rain Water Pipe
DK	Drop Kerb	SAP	Sapling
DP	Down Pipe	SC	Stop Cock
EJB	Electricity Junction Box	SPR	Spread
EC	Electricity Cover	STA	Traverse Station
EP	Electricity Pole	SV	Stop Valve
ER	Earthing Rod	SVP	Soil Vent Pipe
FH	Fire Hydrant	SW	Storm Water
FIG	Feed Into Ground	TB	Telephone Box
FW	Foul Water	TBM	Temporary Bench Mark
G	Gully	TFR	Taken From Records
GV	Gas Valve	TJB	Telephone Junction Box
HT	Height	TRP	Trid Pit
IC	Inspection Cover	TL	Traffic Light
IL	Invert Level	TP	Telephone Pole
IR	Iron Railing Fence	UTL	Unable To Lift
KO	Kerb Outlet	UTT	Unable To Trace
LB	Litter Bin	VP	Vent Pipe
LC	Lamp Column	WKH	Water Key Hole
LP	Lamp Post	WM	Water Meter
MH	Manhole	WV	Water Valve

Survey Station Information

STA No.	Easting	Northing	Level
S1	515001.169mE	231560.618mN	69.369
S2	515131.439mE	231577.973mN	67.589
S3	515170.701mE	231630.644mN	67.238
S4	515008.504mE	231639.750mN	69.277

5	-	
4	-	
3	-	
2	-	
1	ACC Survey Extended	02/09/2024
0	ACC First Complete Issue	12/03/2024
Rev	Description	



CHINERY LAND SURVEYS

LABURNUM
MALDON ROAD
KELVEDON
ESSEX

Tele 01376 538135
Email acc@chinerylandsurveys.co.uk

SURVEYED	RJC	BLAKENEY ESTATES
DRAWN	RJC	
SCALE	1:500	

LAND ADJACENT TO 17 WALNUT TREE ROAD
PIRTON, HITCHIN SG5 3PX

TOPOGRAPHICAL SURVEY

JOB No	DRAWING NUMBER
CLS24036	CLS24036001 Rev1

A1 Sheet - 841mm X 594mm