



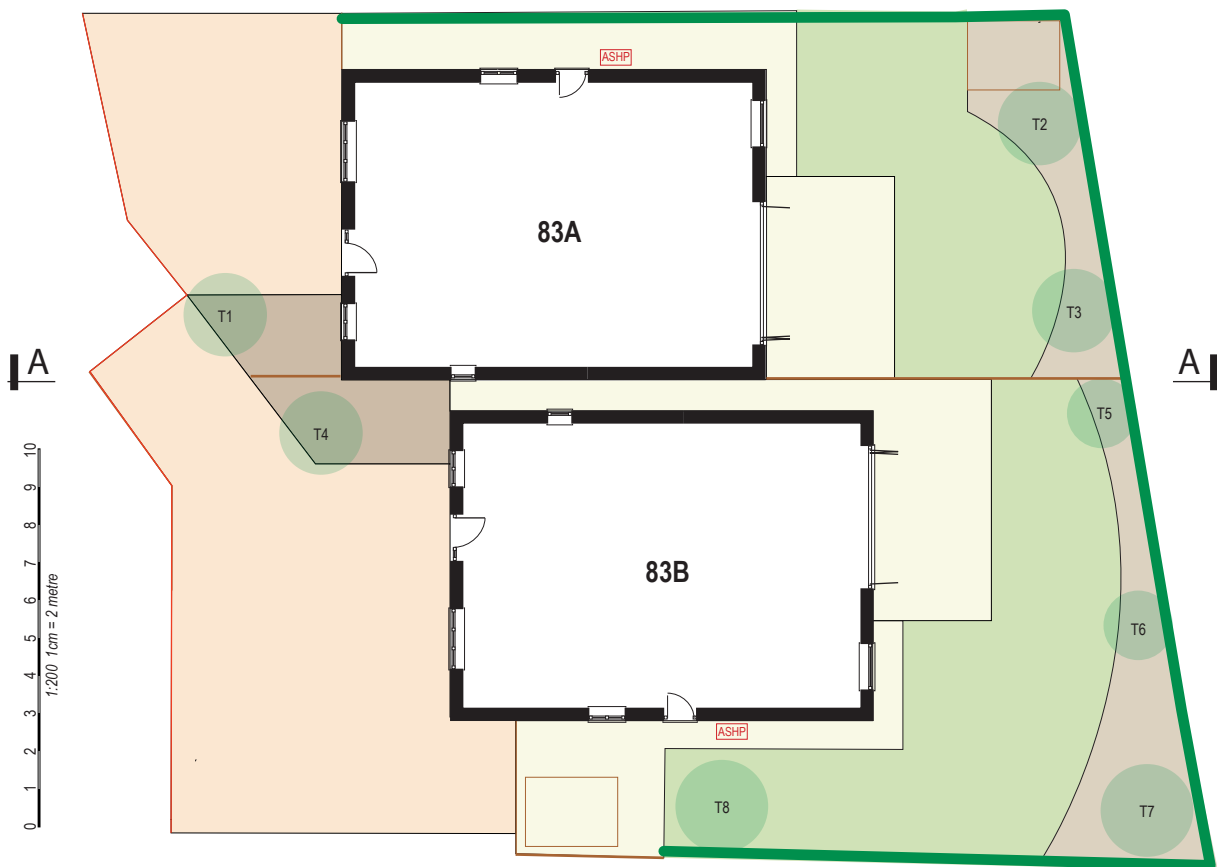

Site Plan

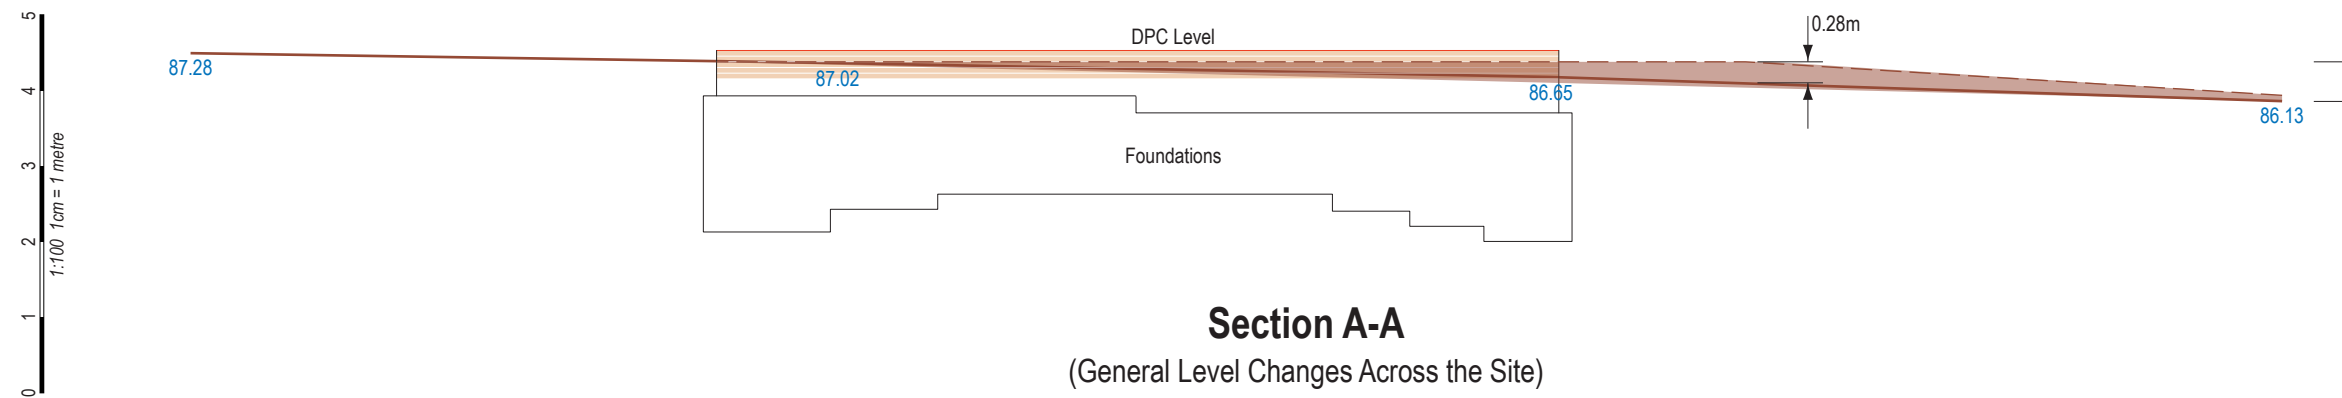

Section A-A

(General Level Changes Across the Site)

