

This drawing remains the copyright of the JS Design Partnership alone all materials specified must be used in accordance with the manufacturers recommendations and all relevant current codes of practice.


Rev.	Description:	Date:




1 Existing Front SW Elevation
Scale: 1:100




3 Proposed Front SW Elevation
Scale: 1:100

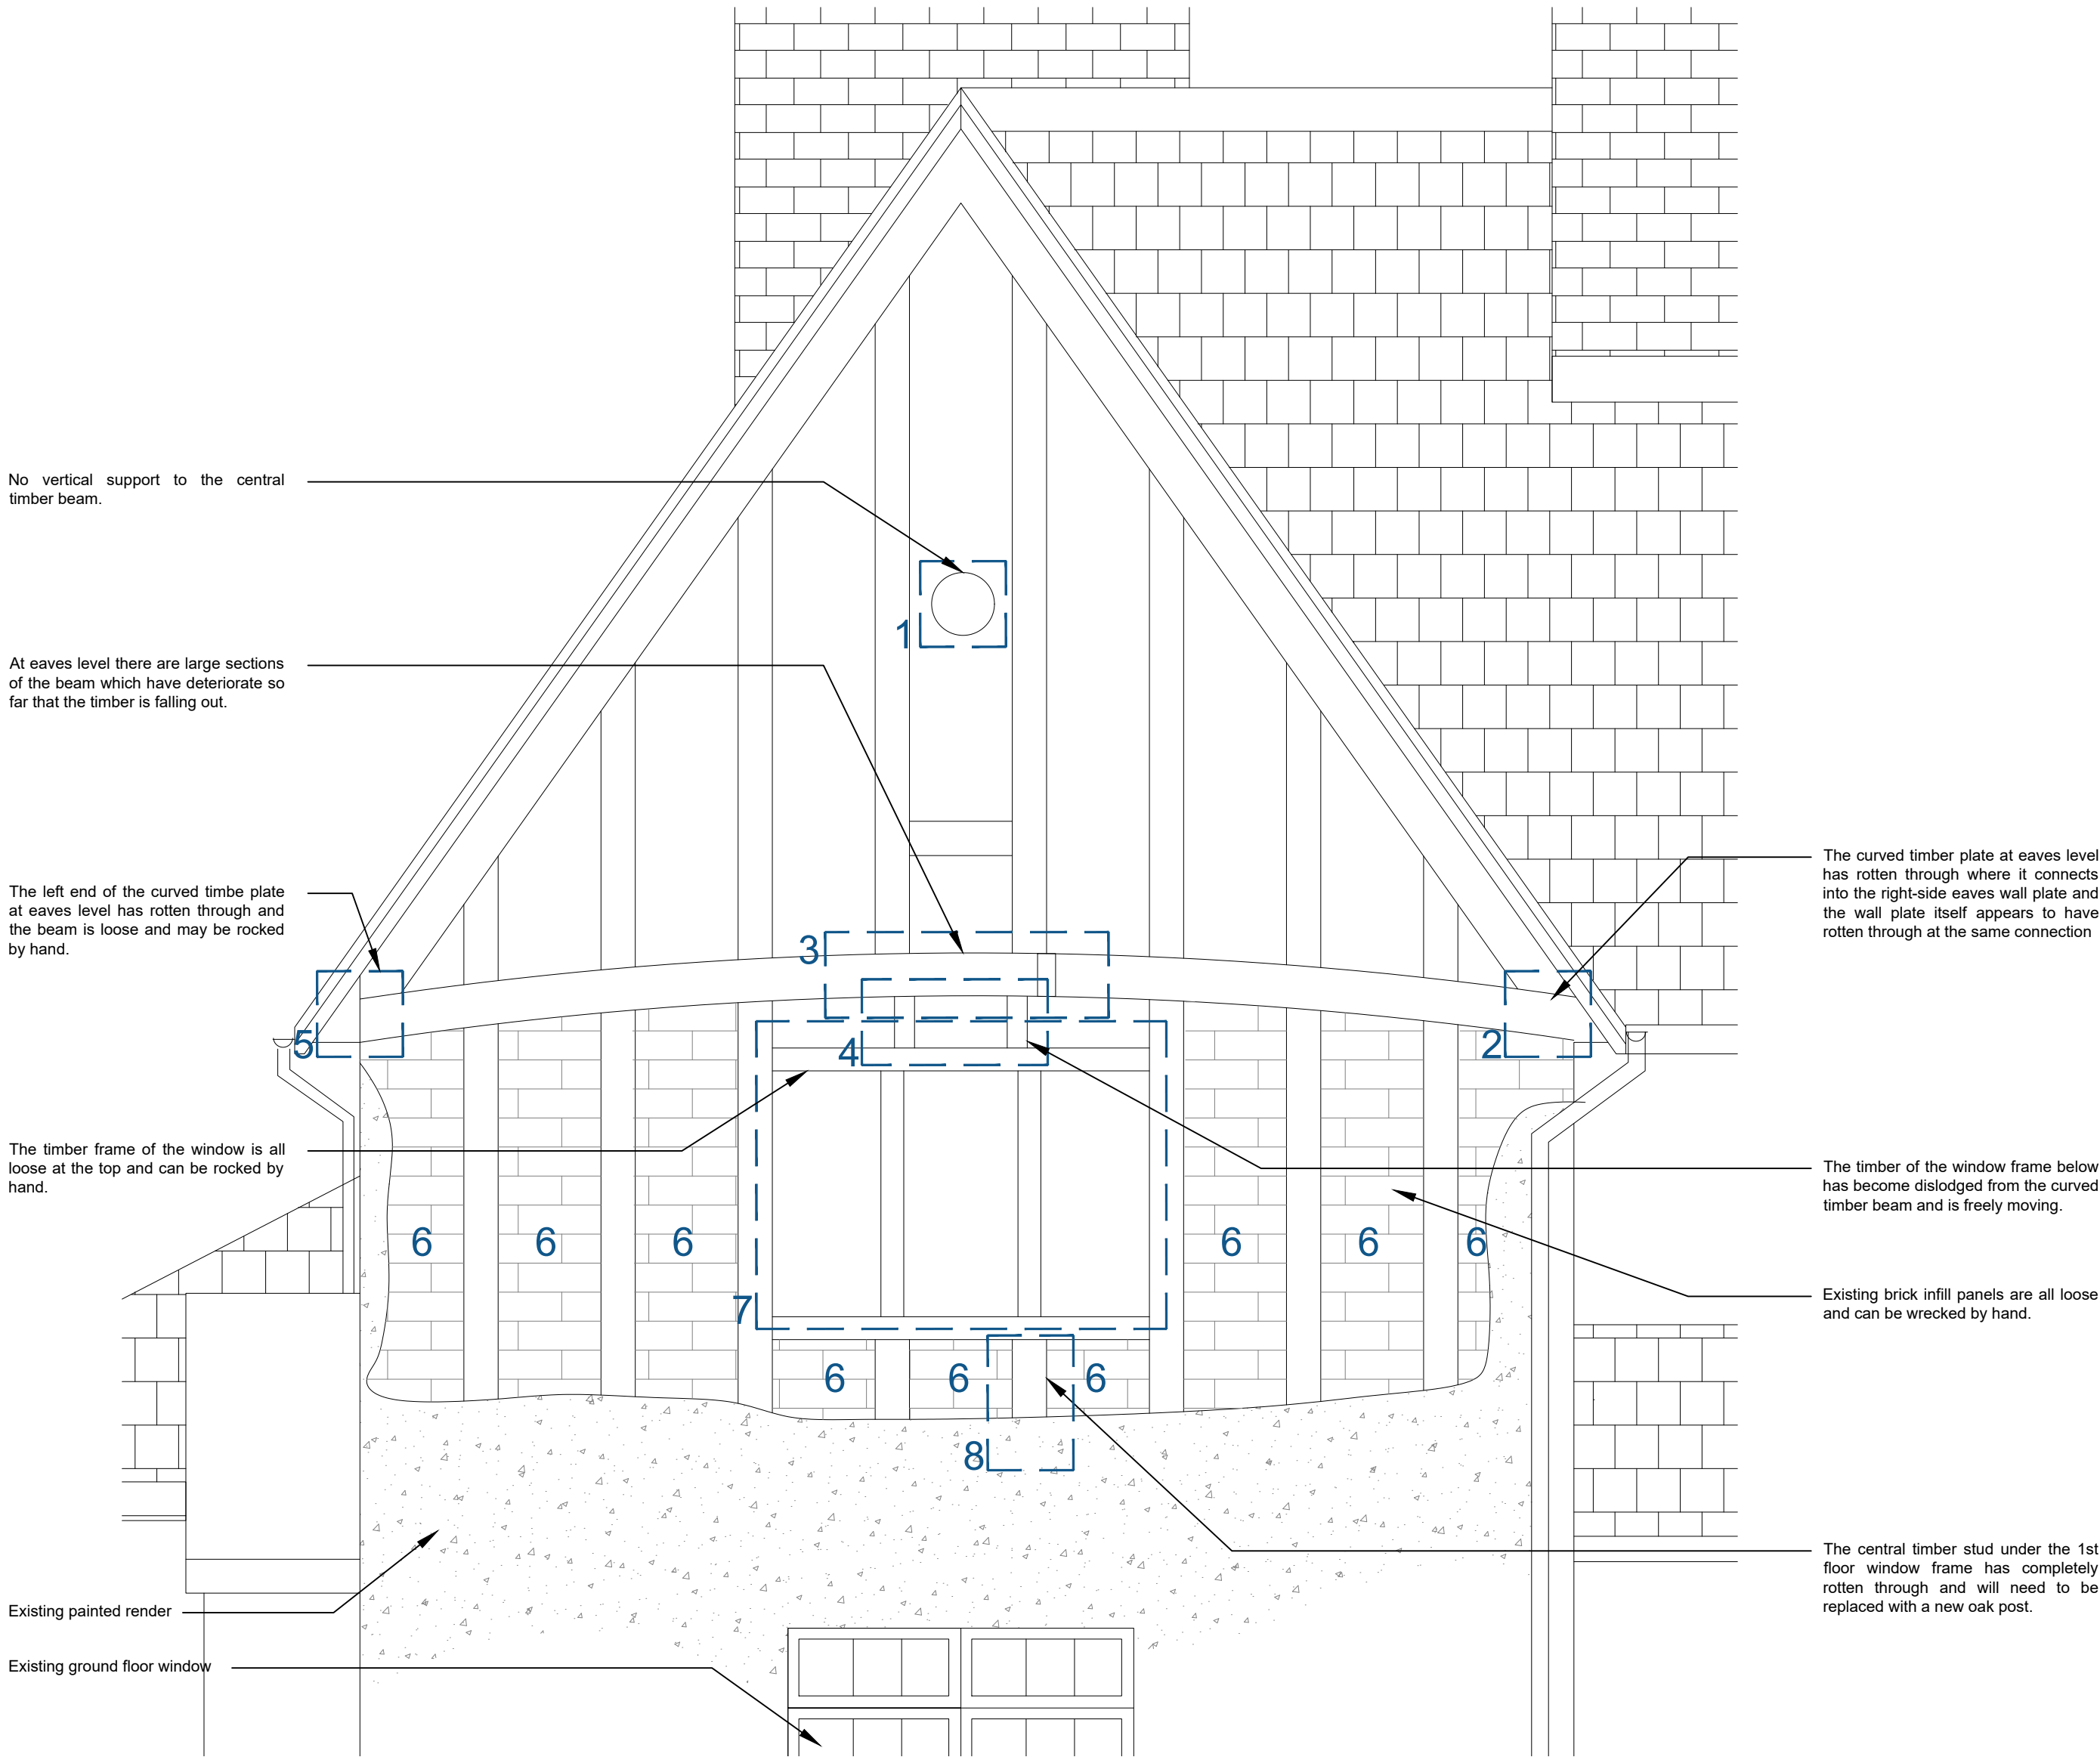

2 Existing Gable
Scale: 1:20

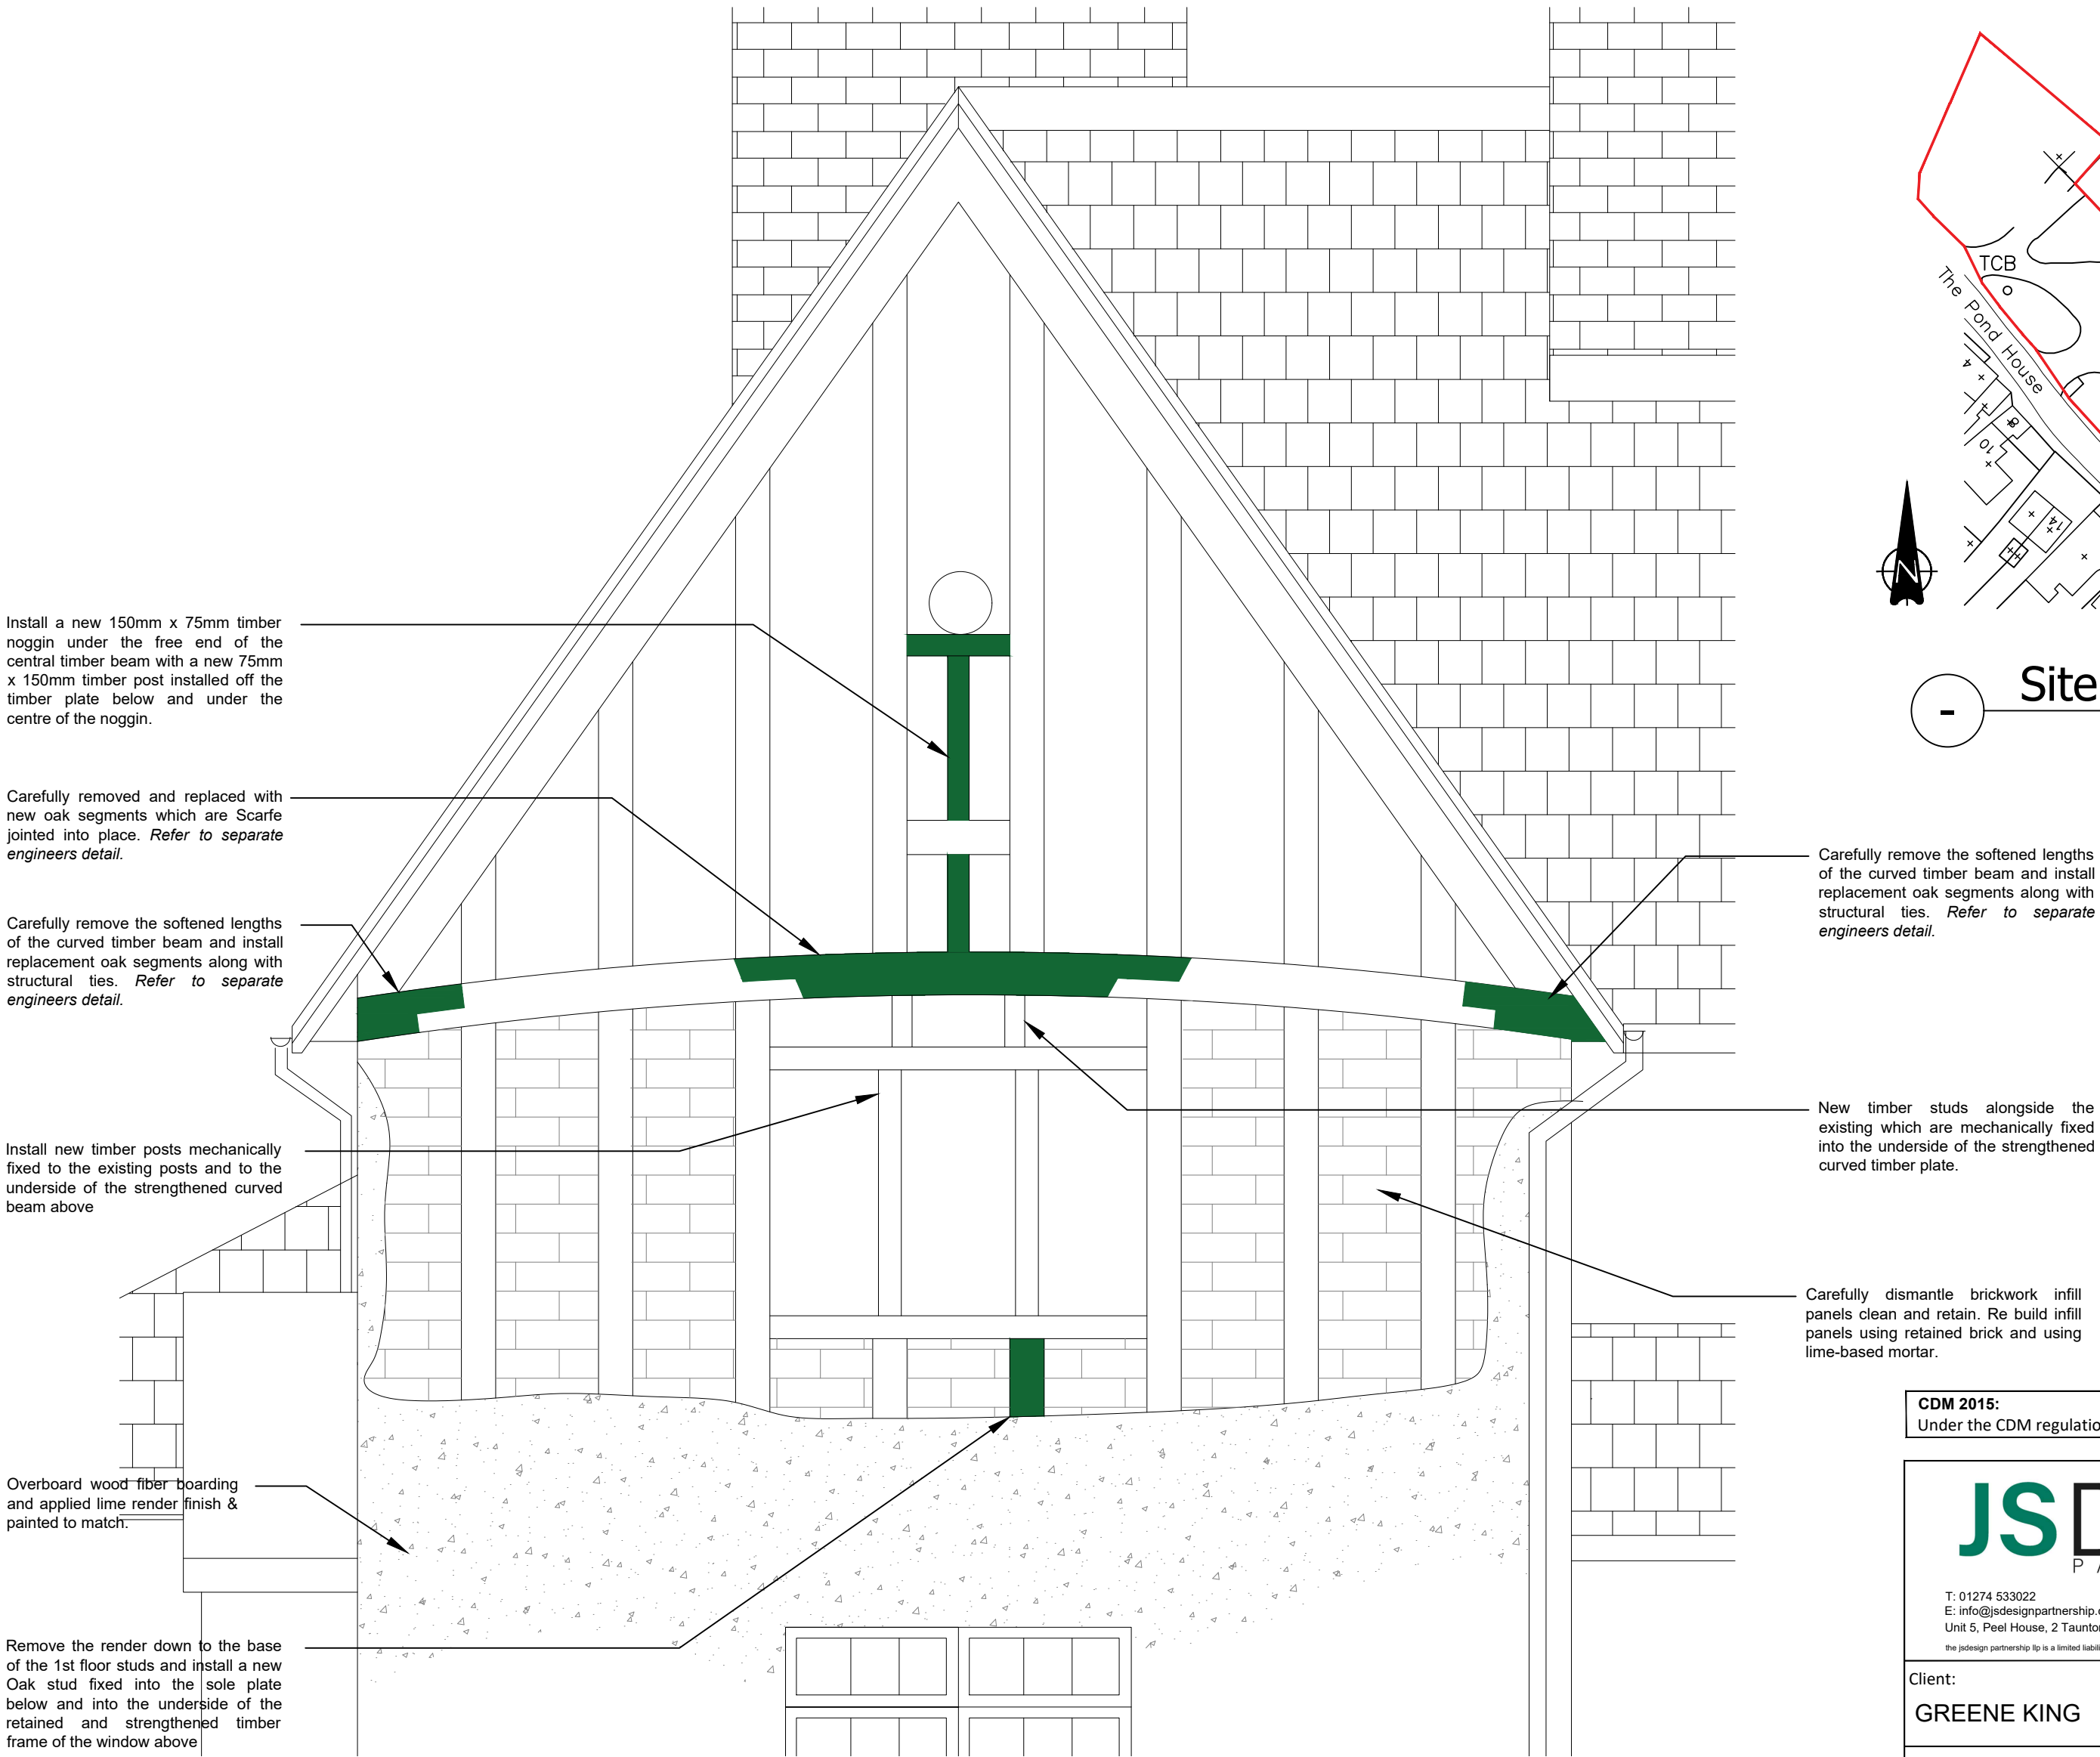

4 Proposed Gable
Scale: 1:20

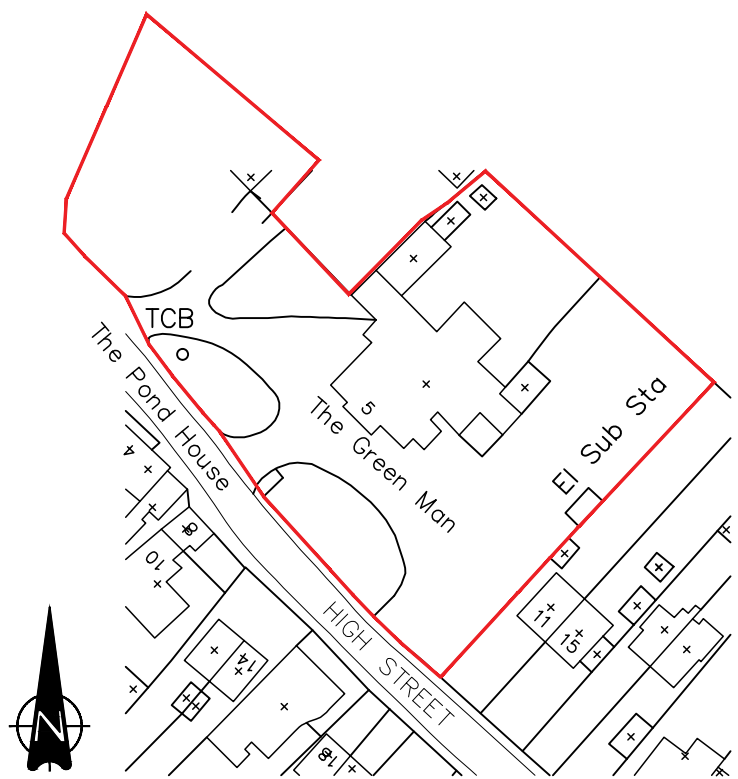

Site Location Plan
Scale: 1:1250

CDM 2015:
Under the CDM regulations there are no significant design risks.

JS DESIGN
PARTNERSHIP LLP
T: 01274 533022
E: info@jsdesignpartnership.co.uk
Unit 5, Peel House, 2 Taunton Street, Shipley Bradford, BD18 3NA.
the jsdesign partnership is a limited liability partnership registered no. OC 362011

Client:
GREENE KING

Project:
**GREEN MAN
5 HIGH STREET,
HITCHIN
SG5 3AR**

Title:
EXISTING & PROPOSED ELEVATIONS

Drawing No:	Rev:	Date:	Drawn By:	Checked:	Scale @ A1
9319-01-03		20.07.26	FP	-	Varies