




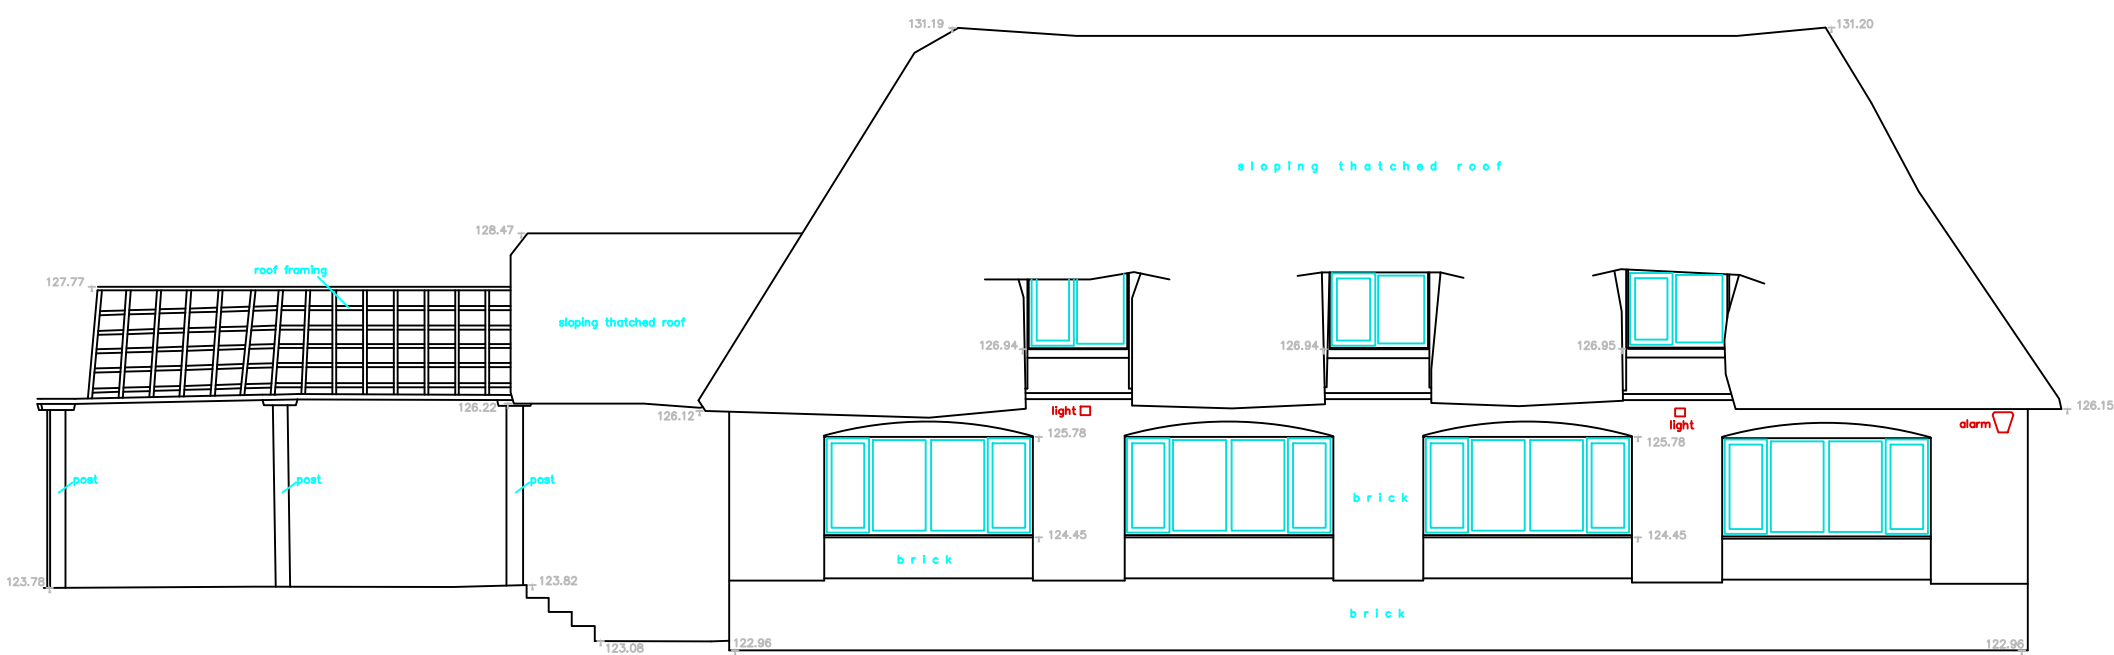


ELEVATION A

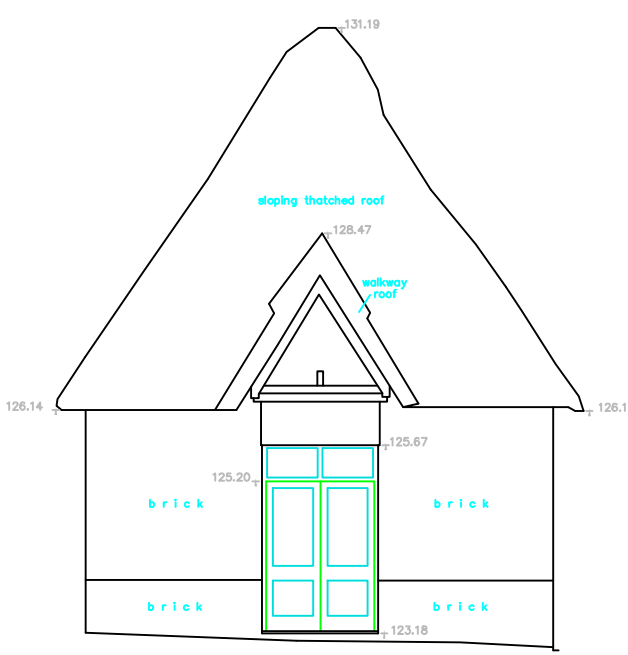

ELEVATION B

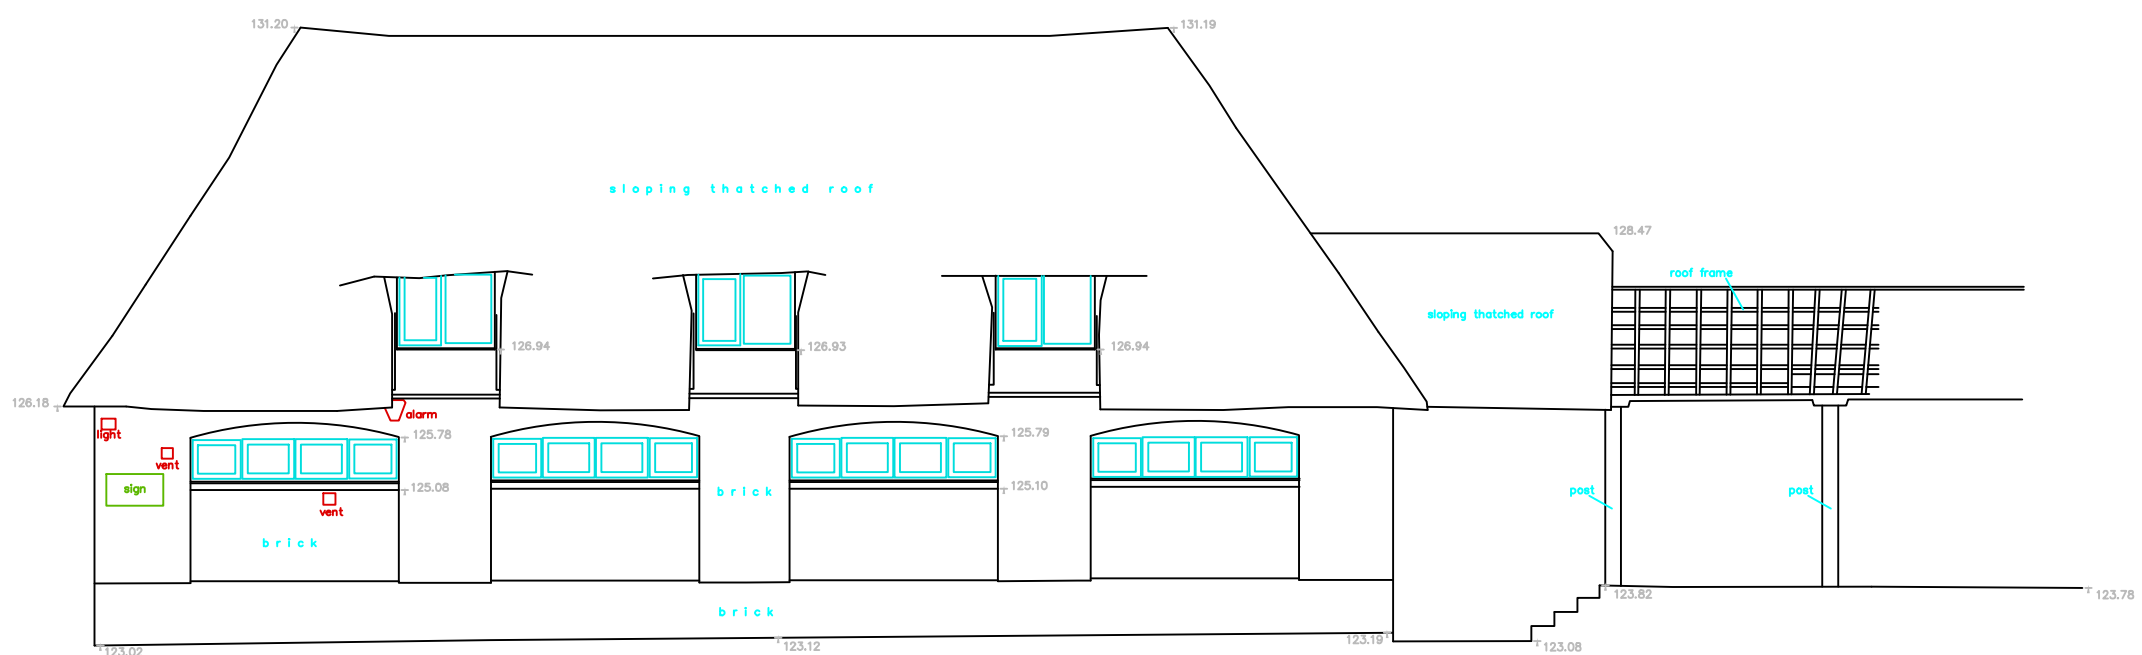


ELEVATION C

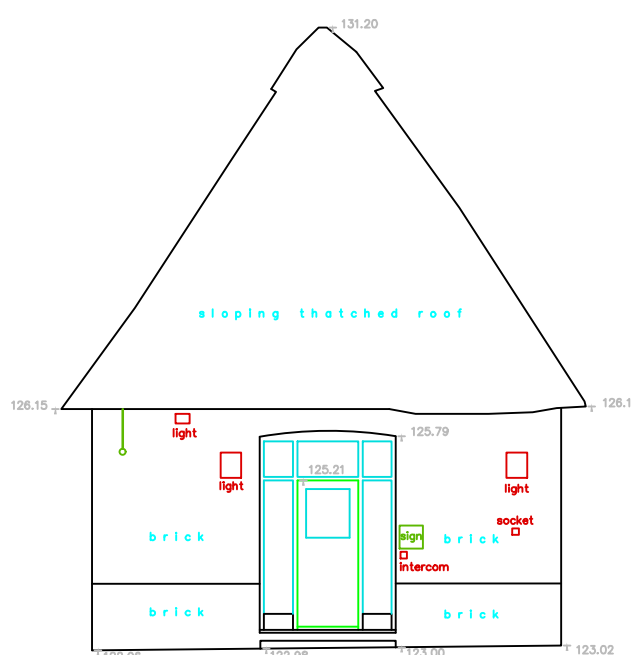


ELEVATION D

Datum 118.00m

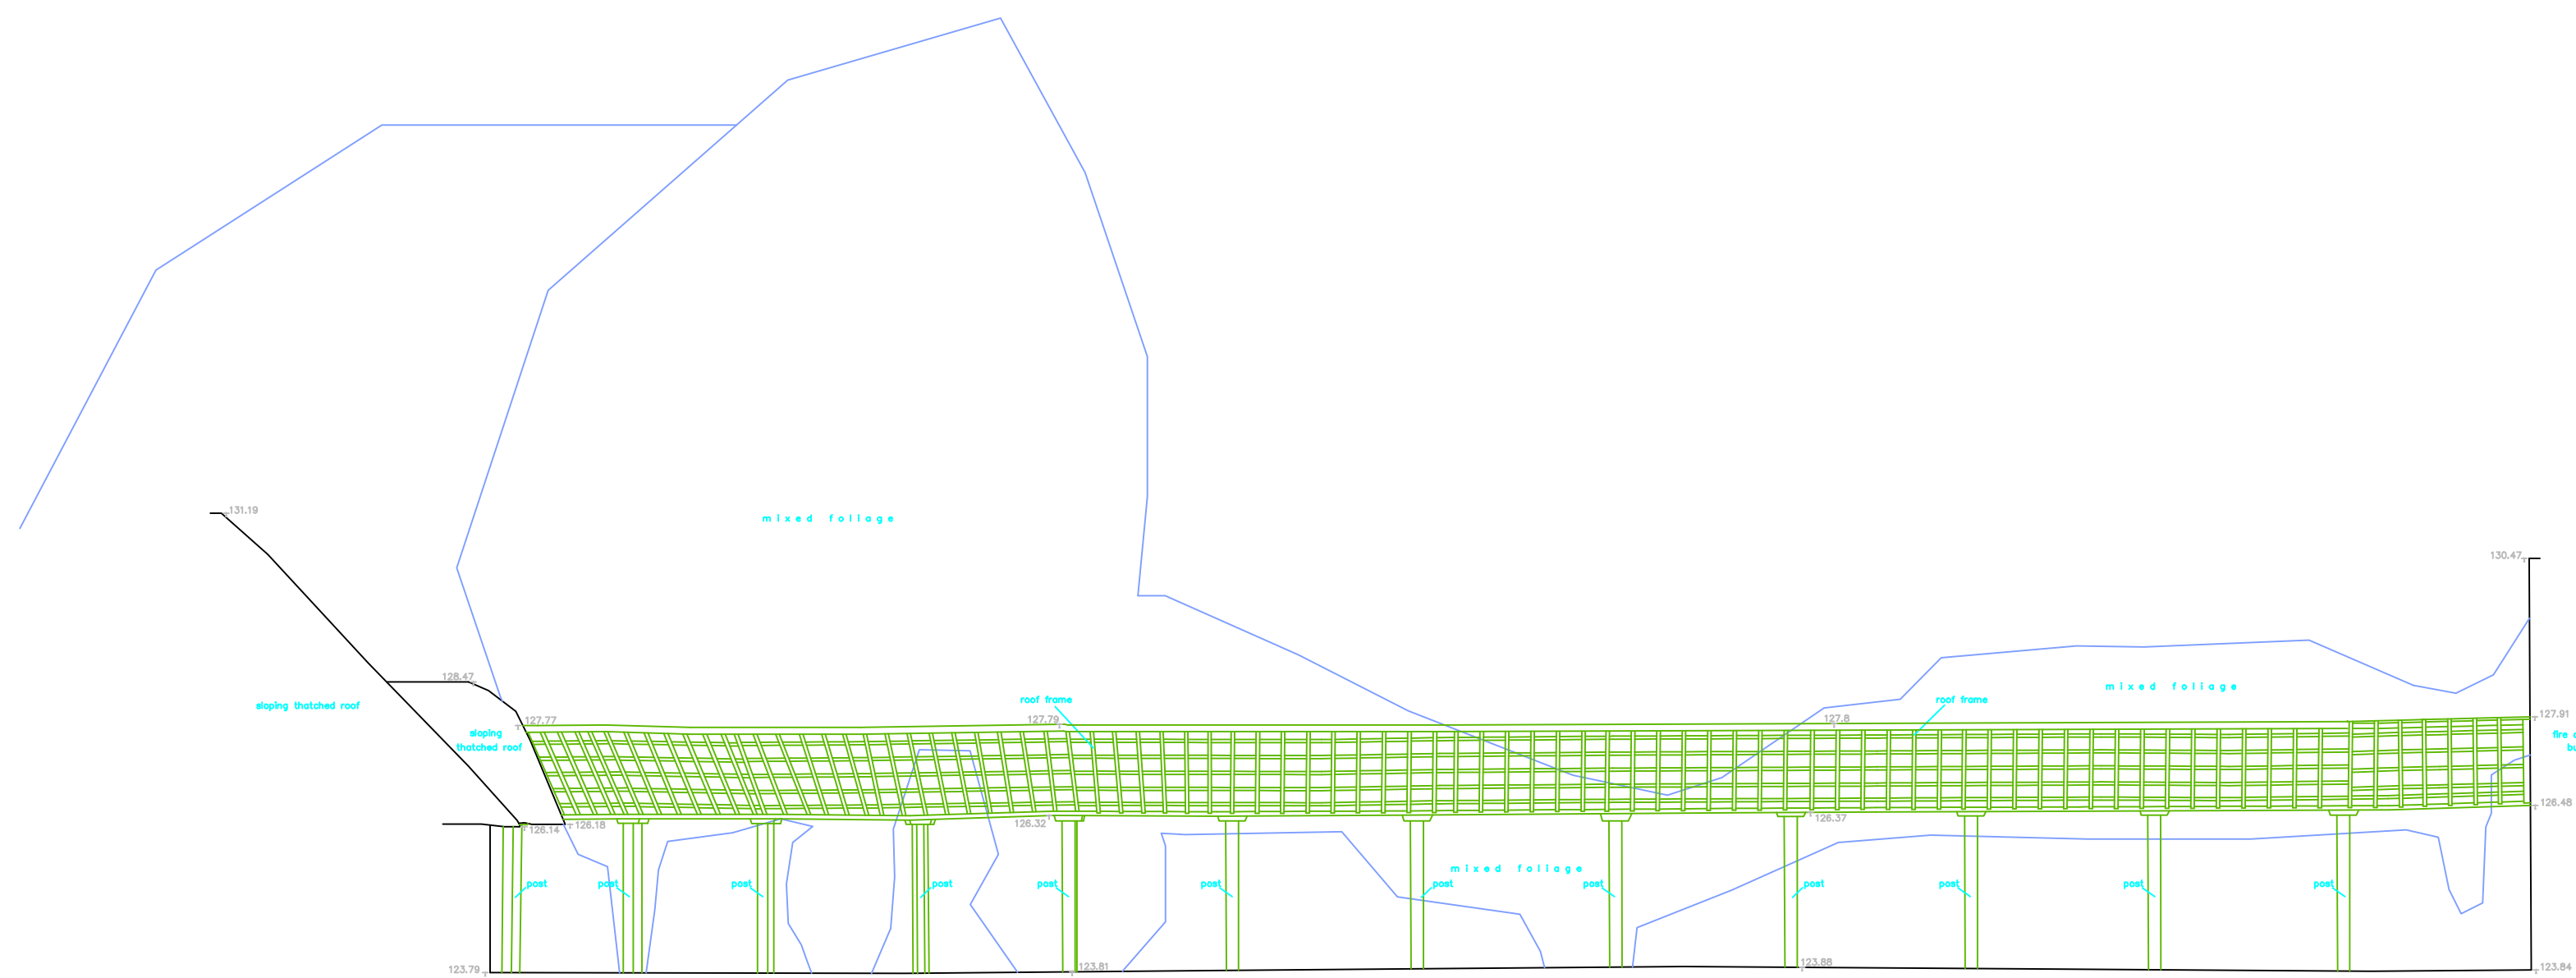


ELEVATION E

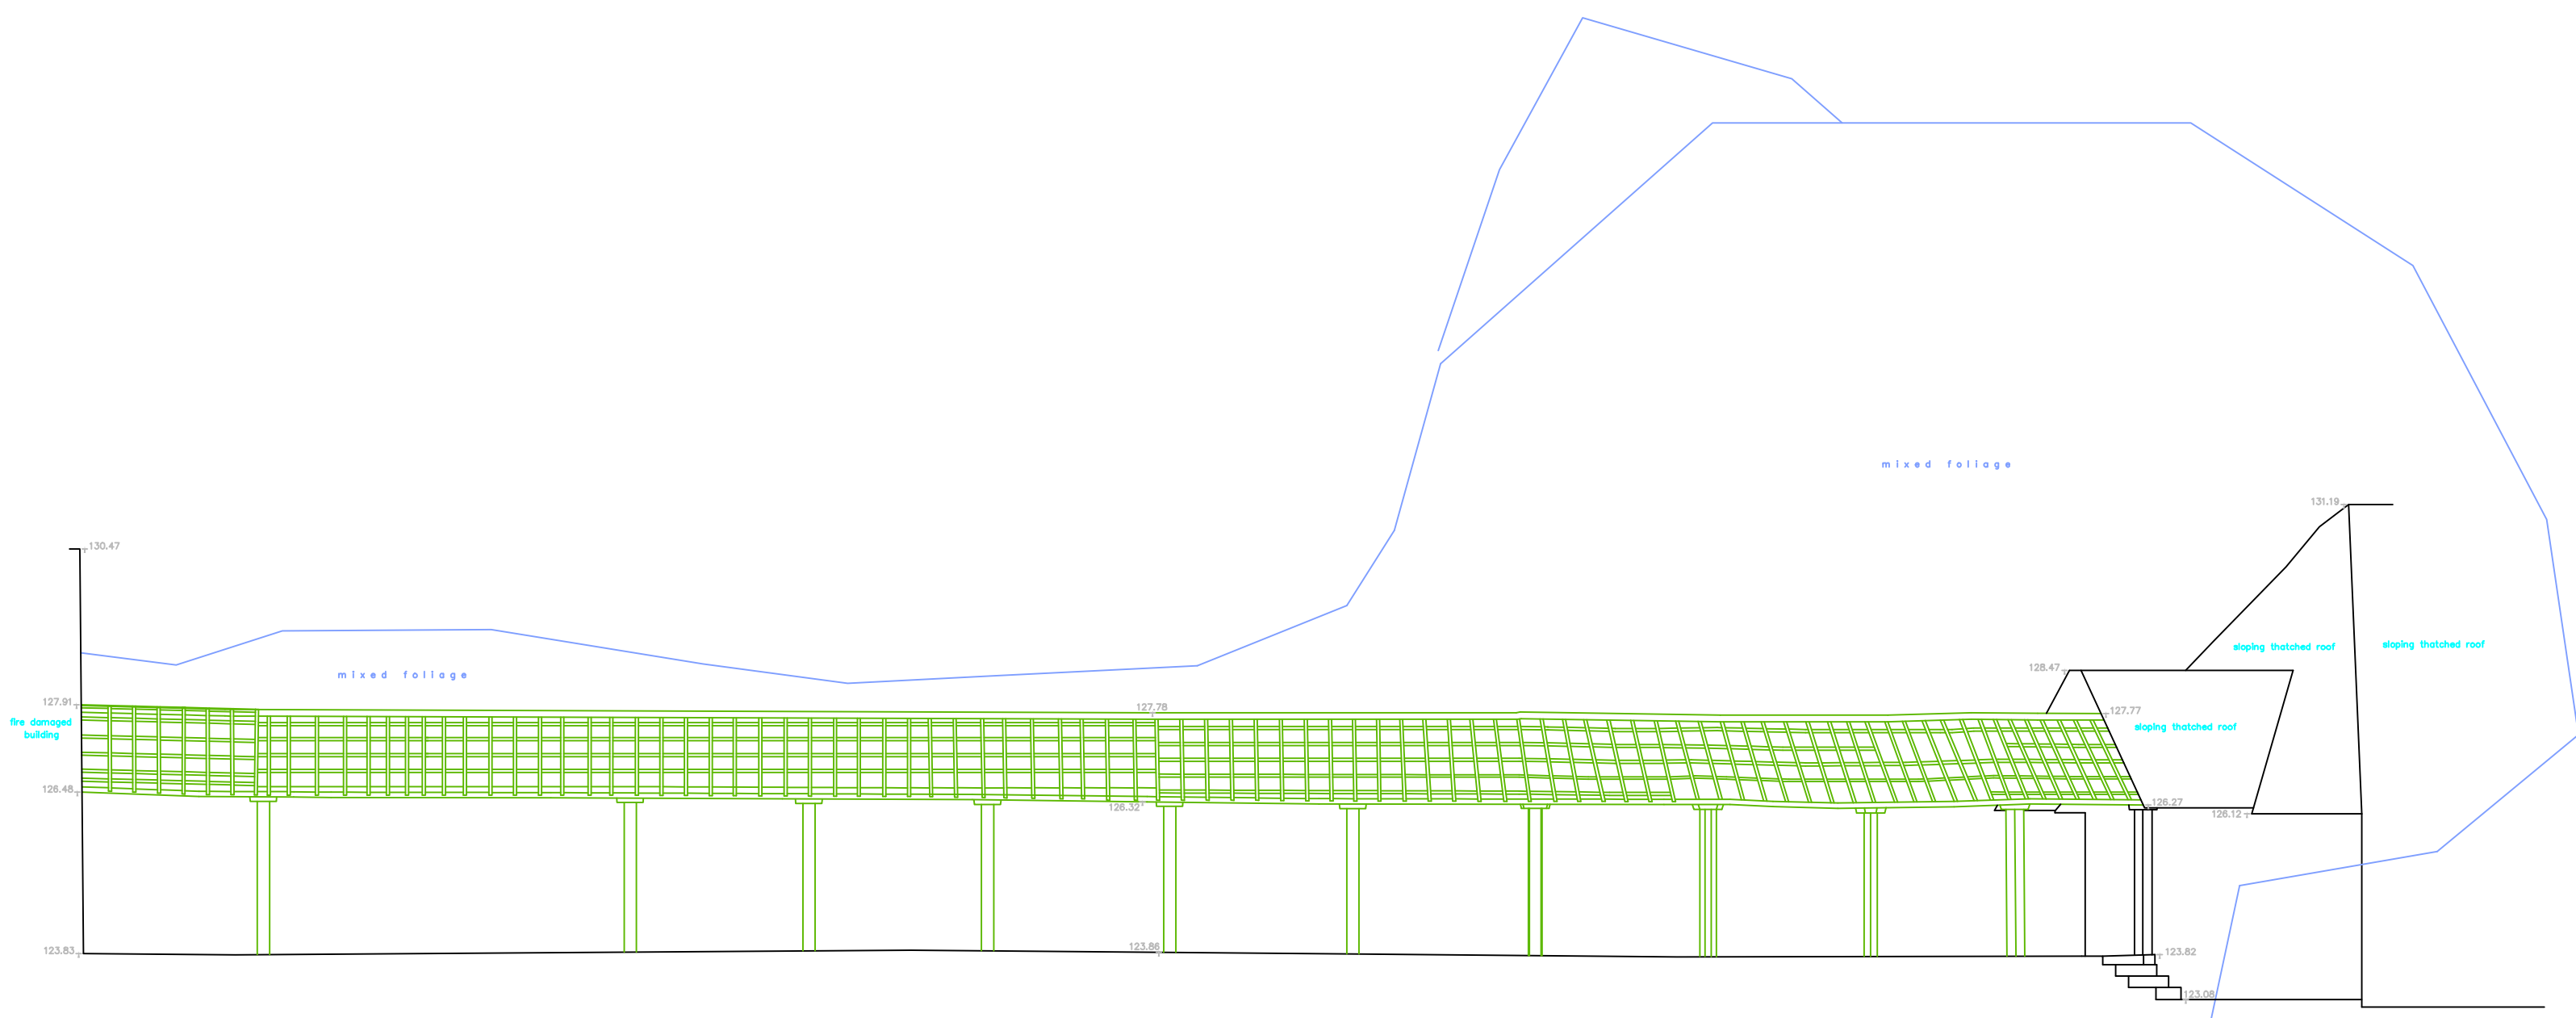

ELEVATION F

Datum 118.00m

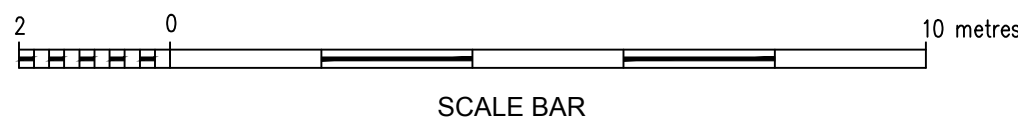

Revision	Description	Date
----------	-------------	------

LEGEND

- p = Plinth Height
s = Sill Height
h = Head Height
c = Ceiling Height
b = Beam Height
sp = Spring Point Height
fc = False Ceiling Height
sc = Structural Ceiling Height
sf = Soffit Height
c/b = Cupboard
- RL = Ridge Level
EL = Eaves Level
RFL = Roof Level
STL = Soffit Level
THL = Threshold Level
FTL = Finished Floor Level
FWL = Forcist Wall Level
- +35.20 Detailed spot level
+52.76 Elevation spot levels

- Elevation/Section Line
- Box partition
- Step/Ramp up
- Slope up
- Stair cut line
- Exposed Beam
- Hidden Beam
- Fit Mark
- Radiator

terrain

Land and Architectural Surveyors

terrain Surveys Ltd
Ridge Chambers
25a High Street
Barnet
Herts
AL5 2EQ

Tel: 01438 841300
Fax: 01438 841301
enquiries@terrainsurveys.co.uk
www.terrainsurveys.co.uk

Client
BRIFFA PHILLIPS LTD

Project
**NODE COURT,
DRIVERS END LANE,
CODICOTE, HERTS, SG4 8TR**

Title
ELEVATIONS

Drawn by
JT

Checked by
PG

Scale
1:100@A0

Date
NOV 2017

Drawing Number
TS17-456B\2

Revision
-

Sheet
1 of **1**

All levels related to the ordnance survey GPS network at survey station 1.

Volume
122.210m