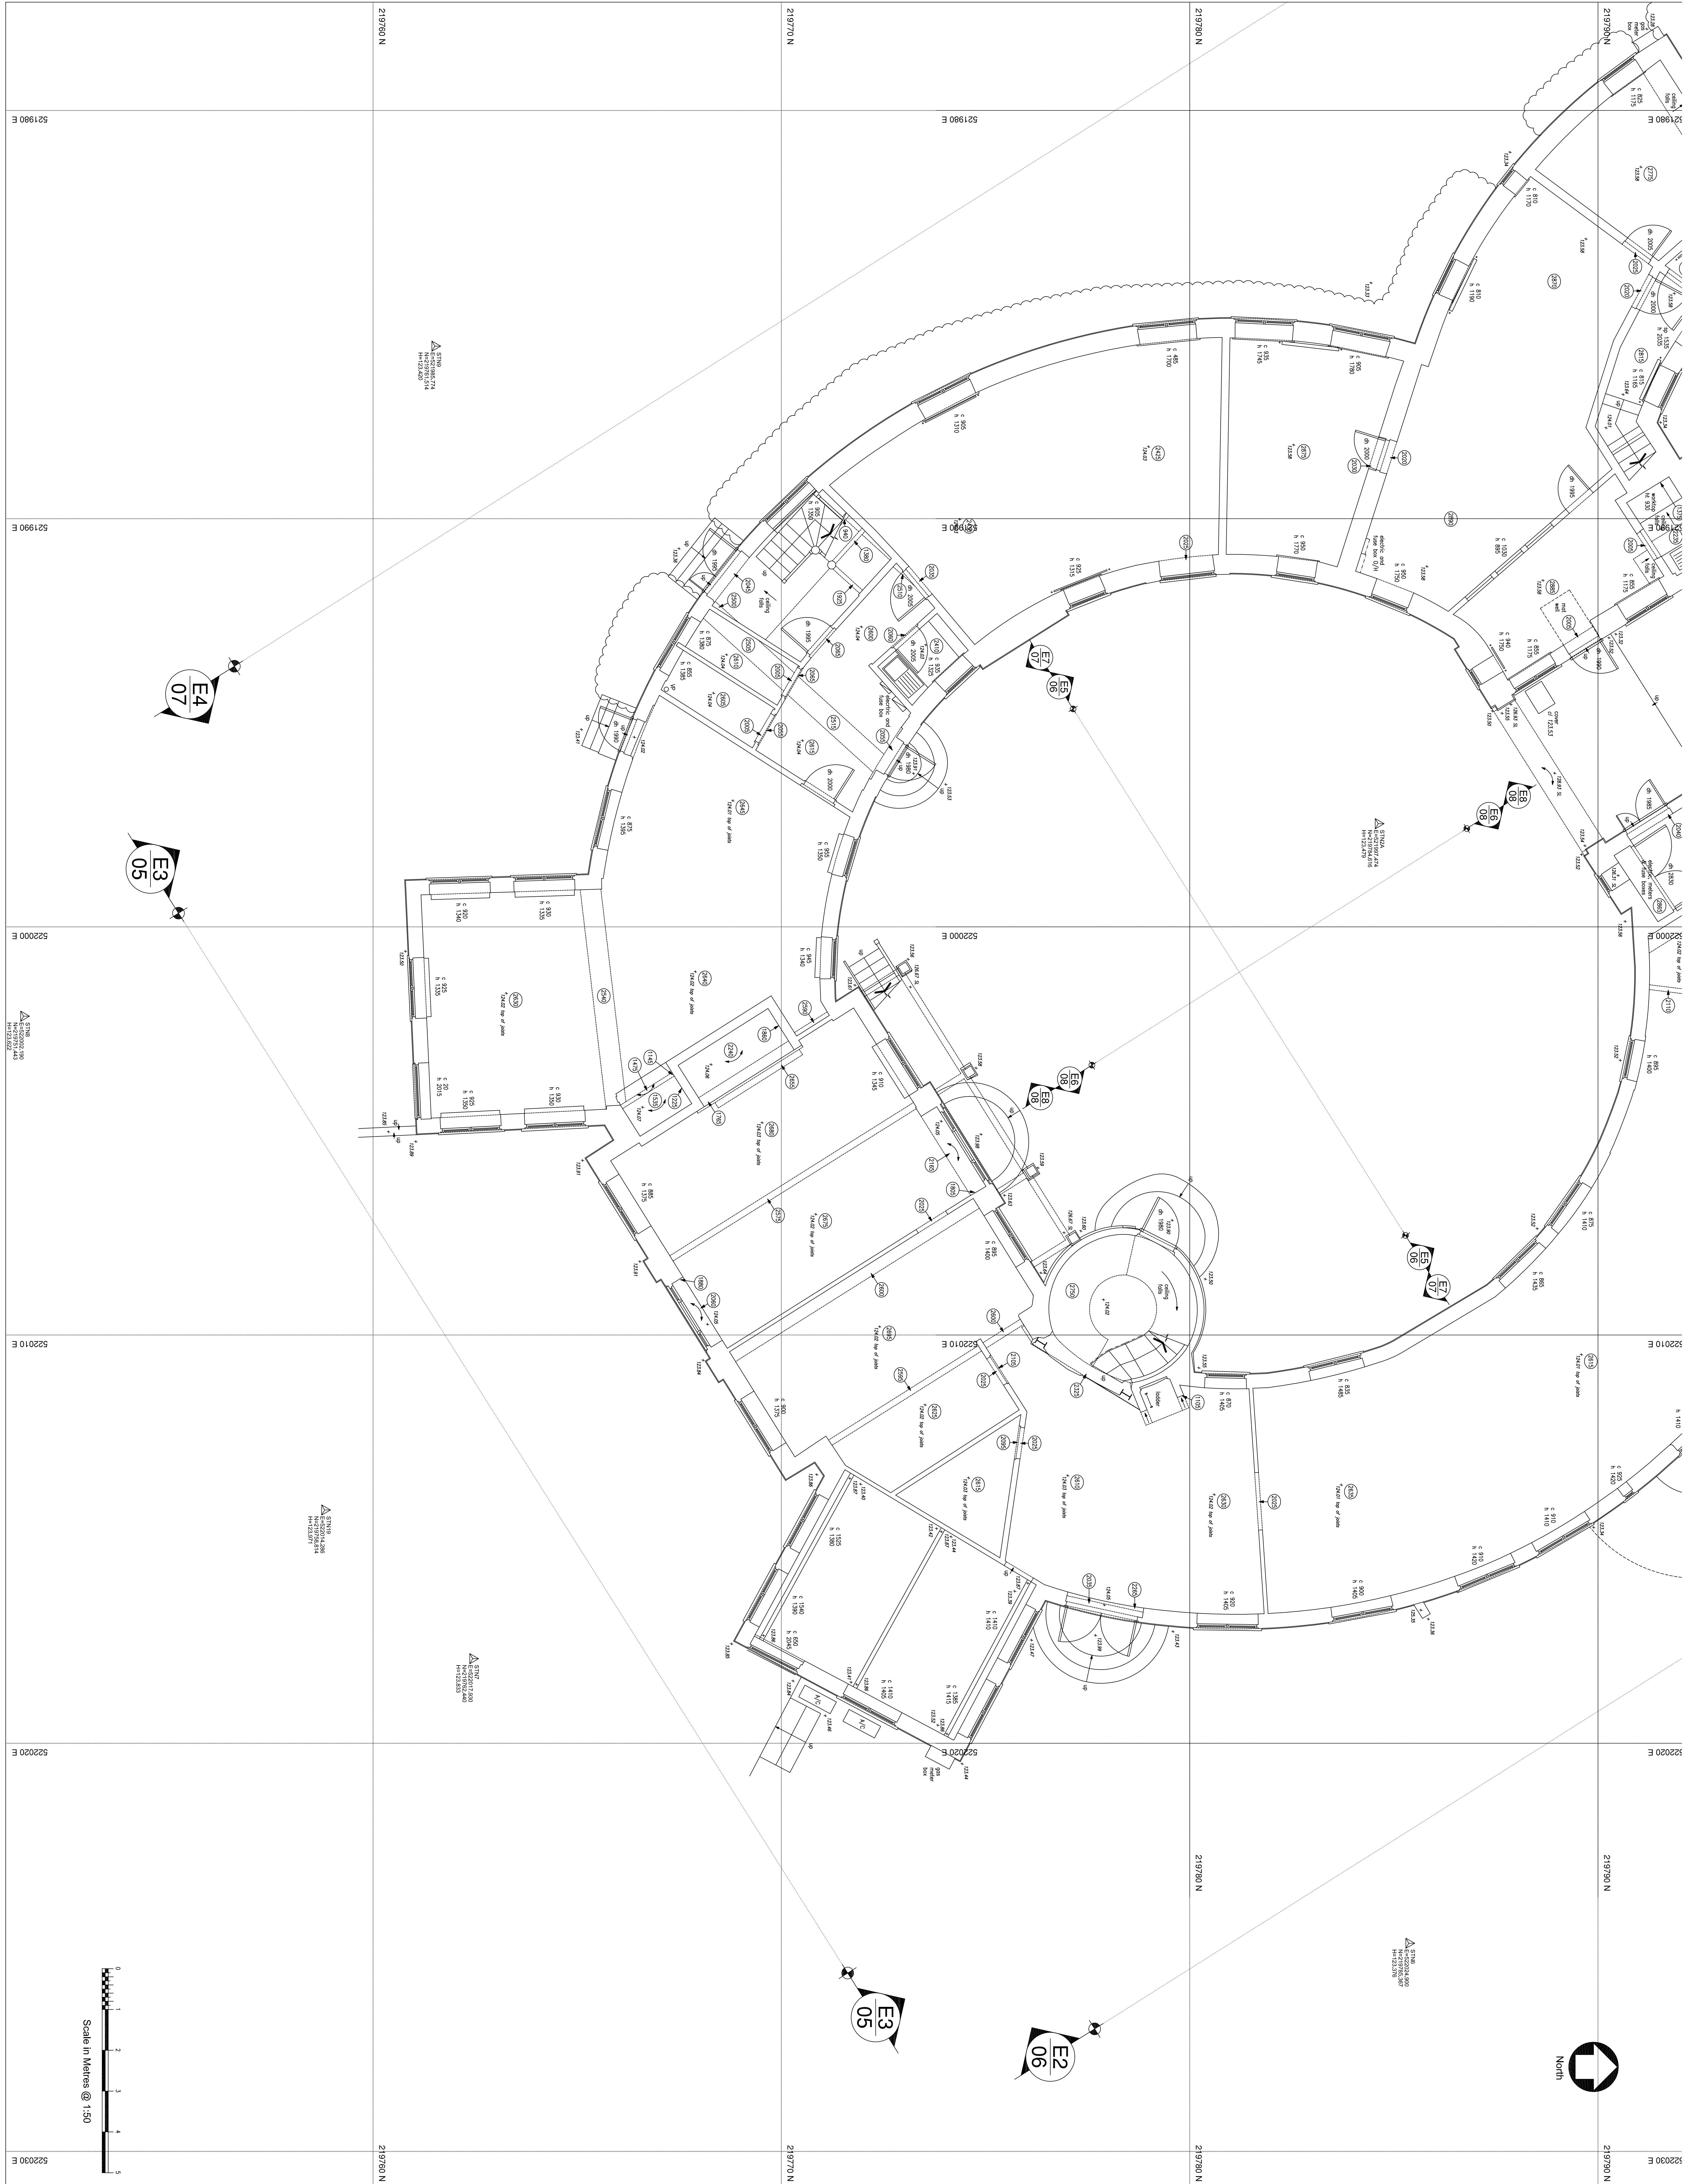


[illegible]

Notes	
Ceiling Height	(3050)
Level	+20.00
Floor Level	+20.00 FL
Ceiling Level	+20.00 FL
Level	+20.00 SL
Floor Ceiling Level	+20.00 FL
Floor to ceiling height	c=12.5
Call to head height	12-12.4
Door height	DH 2000
	Arch
	Radiant
	Station
	Hedge
	Steep slope
	Fence
	Fold pipe
	Stair pipe

Please note that the grid shown on this drawing is as follows:

- ☐ Arbitrary
- ☐ Arbitrary but related to building line
- ☐ Arbitrary but approx. related to North
- ☐ Best fit to an Ordnance Survey Digital Sheet
- ☒ Related to the Ordnance Survey National Grid

Levels

Please note that the levels shown on this drawing are as follows:

- ☐ Arbitrary and related to a temporary bench mark
- ☐ Related to an Ordnance Survey Bench Mark
- ☒ Related to an Ordnance Survey National GPS Network

Level positions are indicated by a cross of the decimal point:

Type	Ordnance Survey
Position	N/A
Value	N/A

Trees

All trees sizes are appreciable and should be checked on site before cutting information. Where quantified tree species become important the services of a tree expert should be employed.

Notation : Diameter of trunk / Height / Spread

Drainage

Where drainage covers have been fitted, data has been recorded for other materials made from the surface and connectors to other materials, pipe or gully as assumed. Where information is required by accessing the materials or raising to other materials then a services trace will be needed.

Notes

[illegible][illegible]