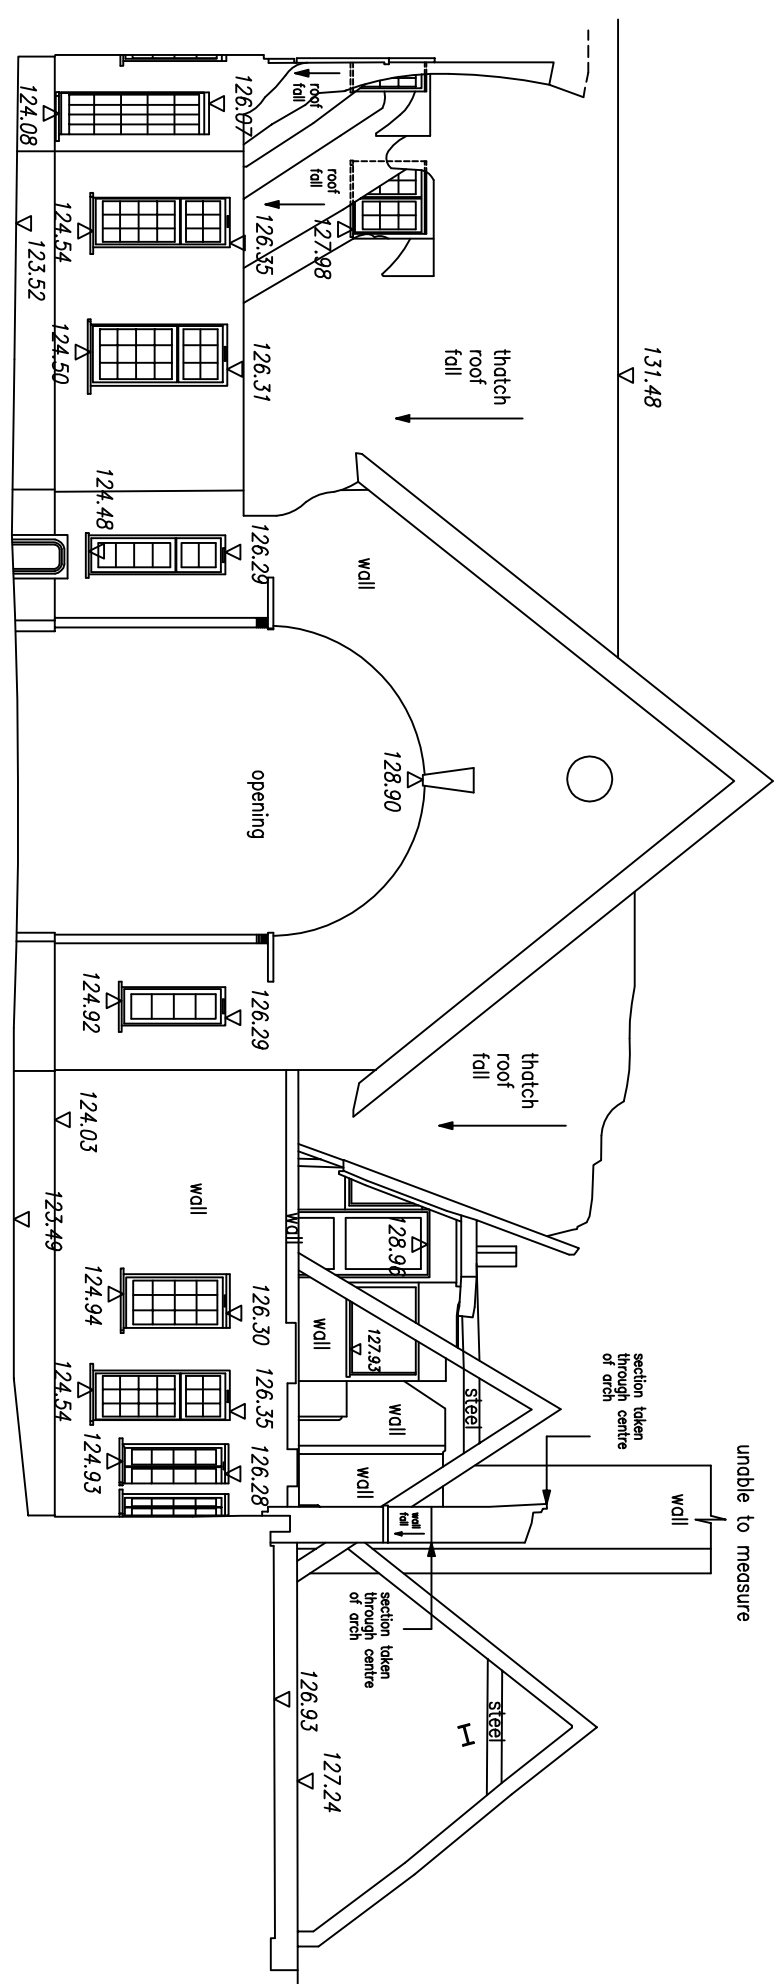
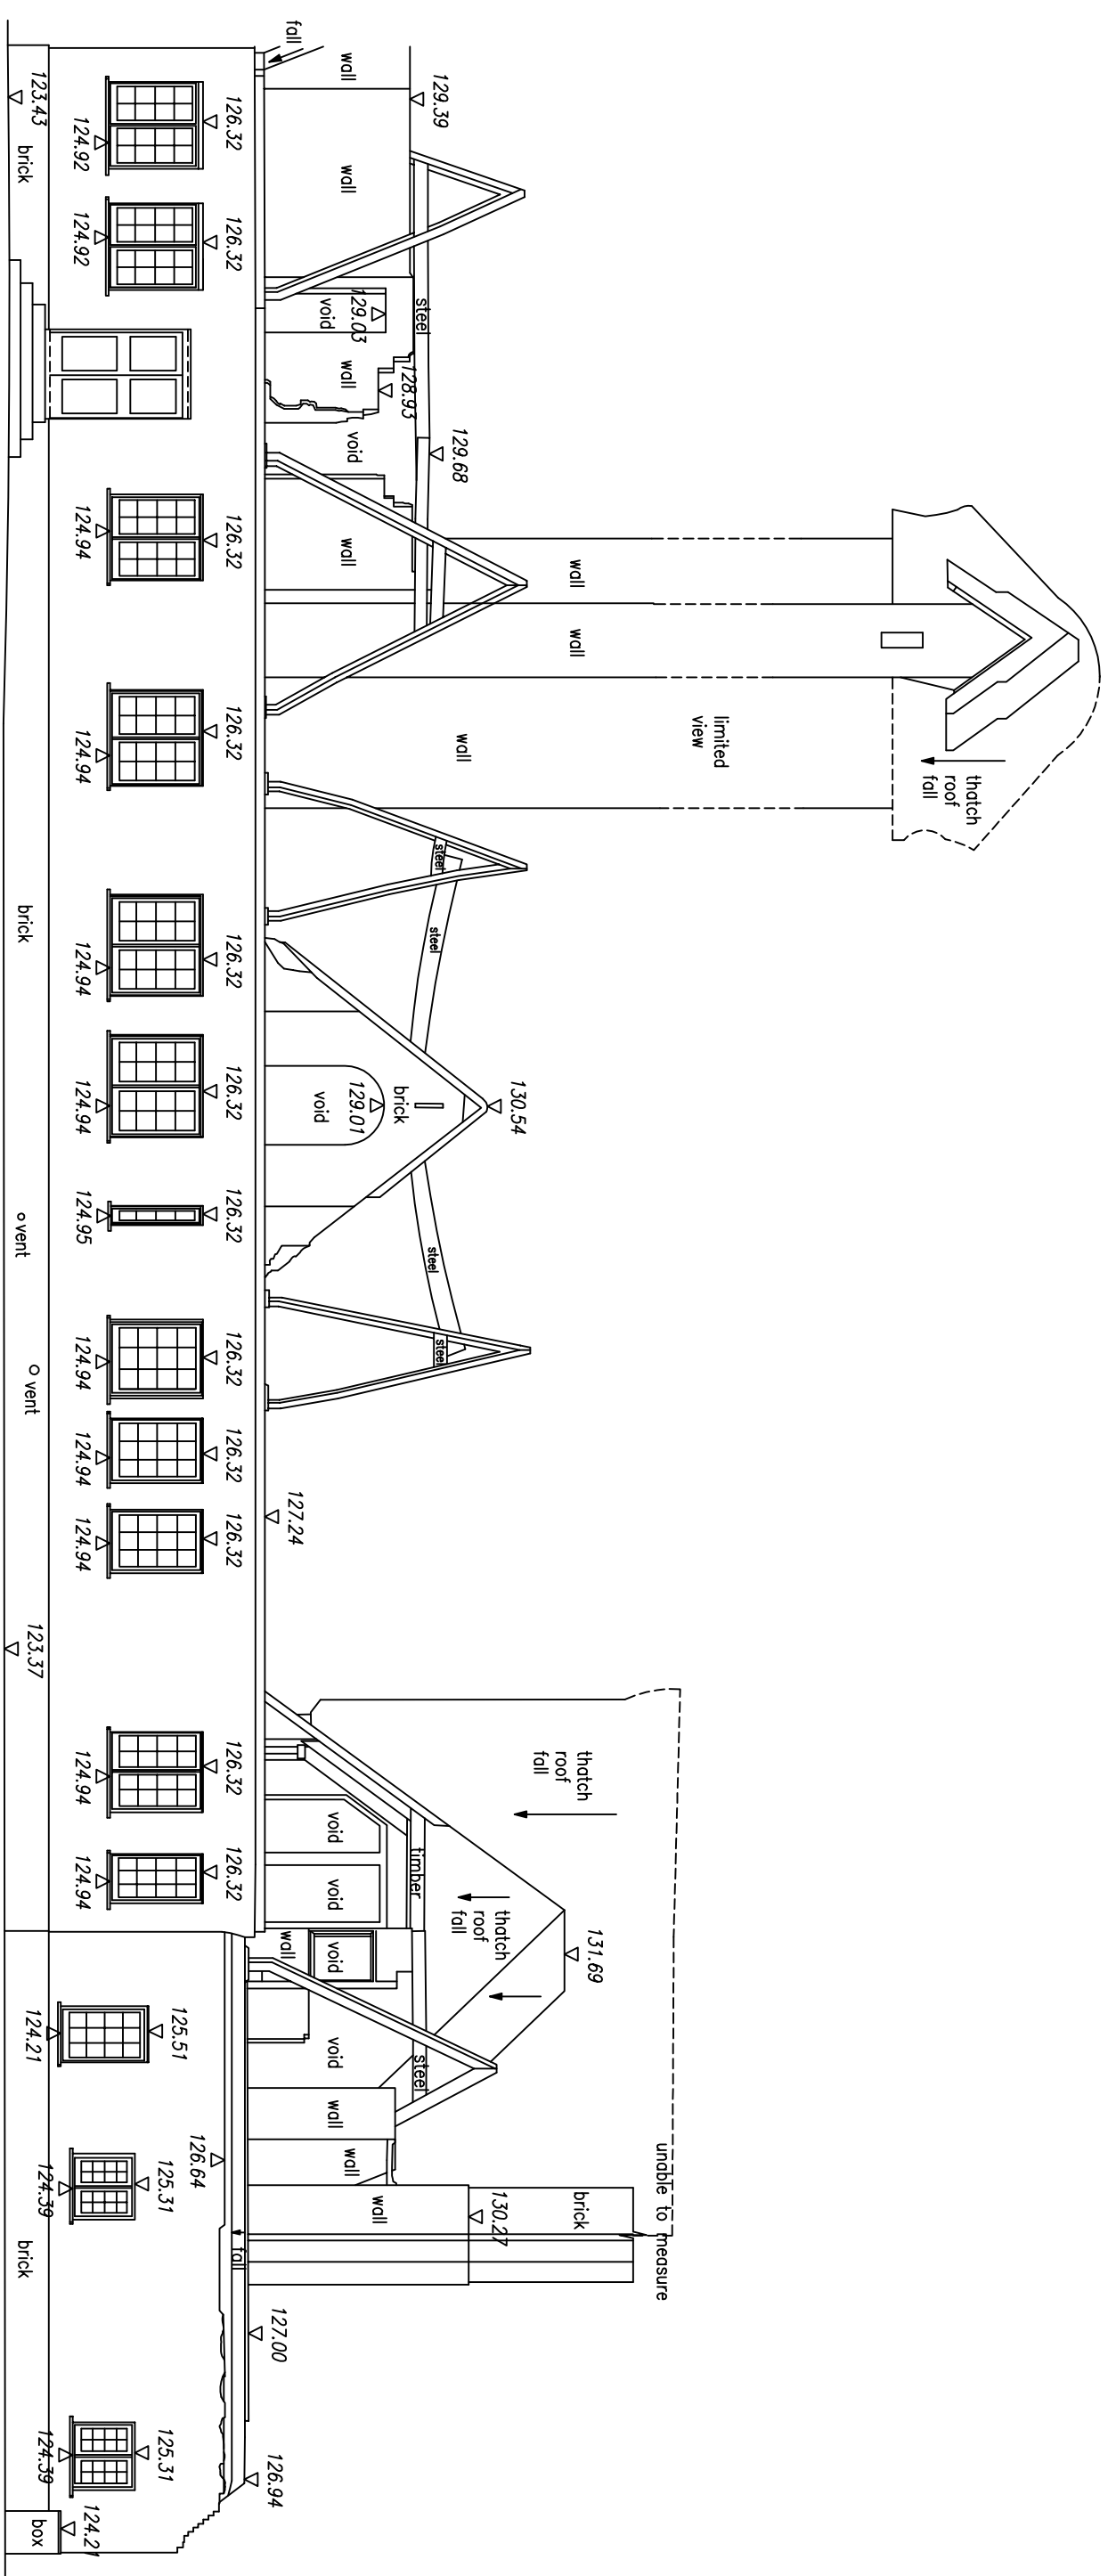



Notes		
Ceiling Height	(3050)	Arch
Level	+20.00	Radiator
Floor Level	+20.00 FL	Station
Ceiling Level	+20.00 CL	Hedge
Soffit Level	+20.00 SL	Steep slope
False Ceiling Level	+20.00 FCL	
Cliff to cliff height	c-1234	Fence
Cliff to head height	h-1234	Four pipe
Door height	dh-2000	Stump pipe

Survey Coordinates and Grid

Please note that the grid shown on this drawing is as follows:

- ☐ Arbitrary
- ☐ Arbitrary but related to building line
- ☐ Arbitrary but approx. related to North
- ☐ Best fit to an Ordnance Survey Digital Sheet
- ☒ Related to the Ordnance Survey National Grid

Levels **note** that the levels shown on this drawing are as follows:

- ☐ Addition and related to a bench or benchmark
- ☐ Related to an Ordnance Survey Bench Mark
- ☒ Related to the Ordnance Survey National GPS Network

Level positions are indicated by a cross or the decimal point

Bench Mark

Type	Ordnance Survey
Position	N/A
Value	N/A

Trees

All tree sizes are approximate and should be checked or site before taking nomination. Where guaranteed, the species become important in the services of a tree expert should be employed.

Drainage

Where drainage covers have been fitted, data has been recorded for each individual manhole from the surface and connections to other manholes, pipes or gullies are assumed. Where information is required by accessing the manhole or tracing to other manholes then a services cable will be needed.

[illegible]

Sheet/Scale	Date	Drawn	Checked
A1@1:100	16/09/16	M.T.	C.S.D.
Project No. 89663	Drawing No. 06	Preliminary	Revision

Project
Node Court
Drivers End Lane, Codicote
Hitchin, SG4 8TR

Client
HambroMarr

 **CADPLAN**
PRECISION • MEASUREMENTS

Land Surveys • Measured Building Surveys • 3D Laser Scanning
Utility Surveys • Least Pairs • 3D Models • Rights of Light Surveys

Cob Tree House • Clonbury Lane • Ighiteam • Kent • TN15 5DA
Tel: 01732 469100 Fax: 01732 469101 E: post@cadplan.co.uk

Drawing Title

Elevation 2 and Elevation 5

Sheet/Scale	Date	Drawn	Checked
A1@1:100	16/09/16	M.T.	C.S.D.
Project No. 89663	Drawing No. 06	Preliminary	Revision