



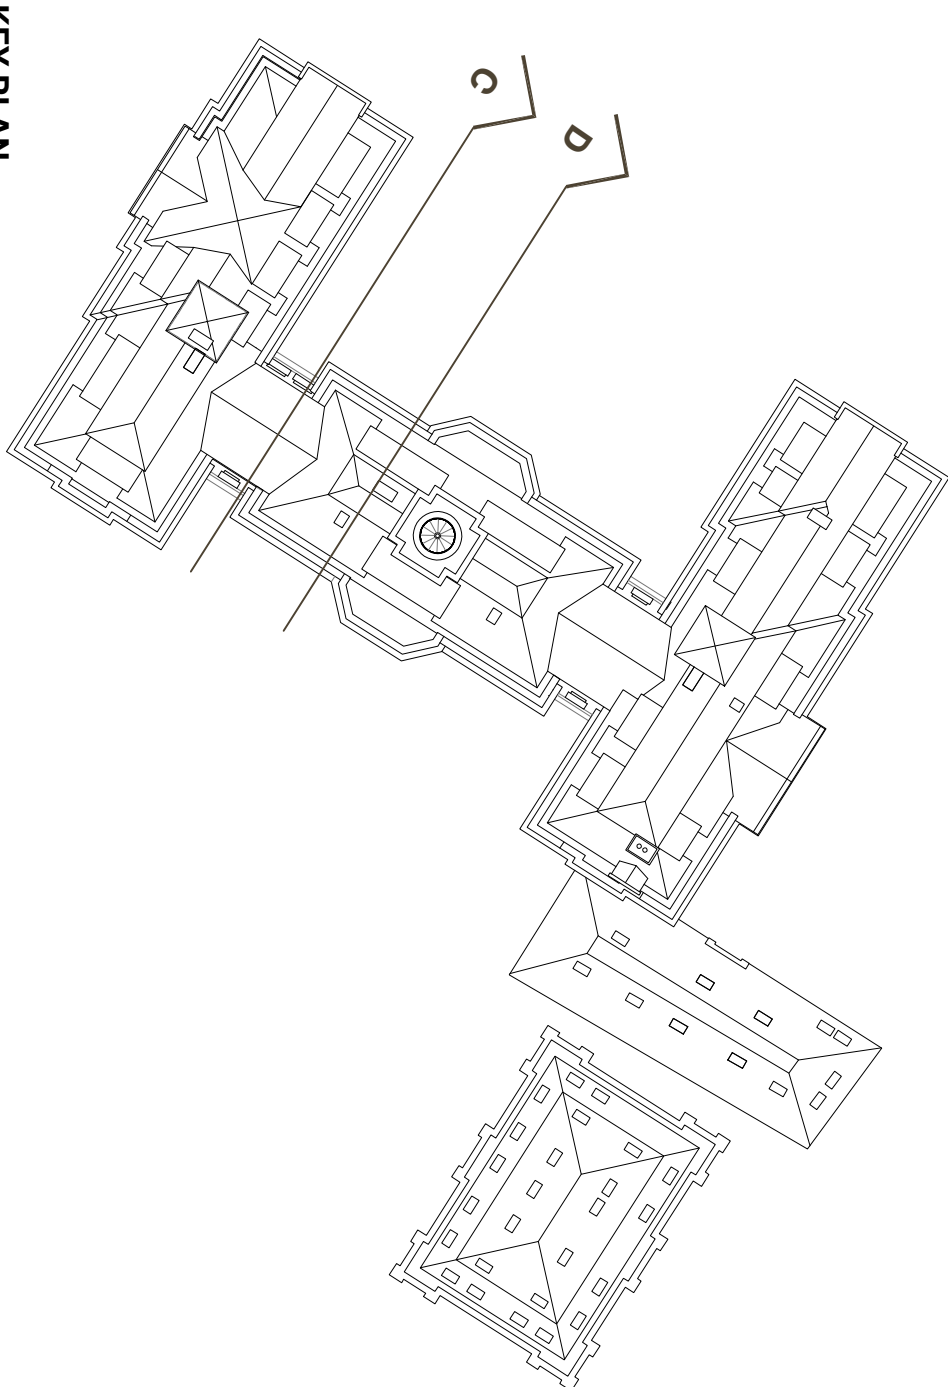

SECTION CC

- LEGEND:**
- 1 Proposed box dormer, with metal clad walls to reflect visual appearance of lead and completed with dark grey opening doors, of either U-PVC or aluminium construction.
 - 2 Existing window cill level lowered and window replaced with a new hinged opening doors of either U-PVC or aluminium construction, finished in white.
 - 3 Proposed raised terrace and steps, or metal construction with black metal balustrade.
 - 4 Proposed black metal balustrade, providing edge protection up to 1100mm.
 - 5 White glazing bar detailing added to all existing windows and doors to main building.
 - 6 Proposed ventilation louvers.
 - 7 Proposed window/door and opening formed in existing external wall.
 - 8 Proposed roof window installed to existing roof.

SECTION DD

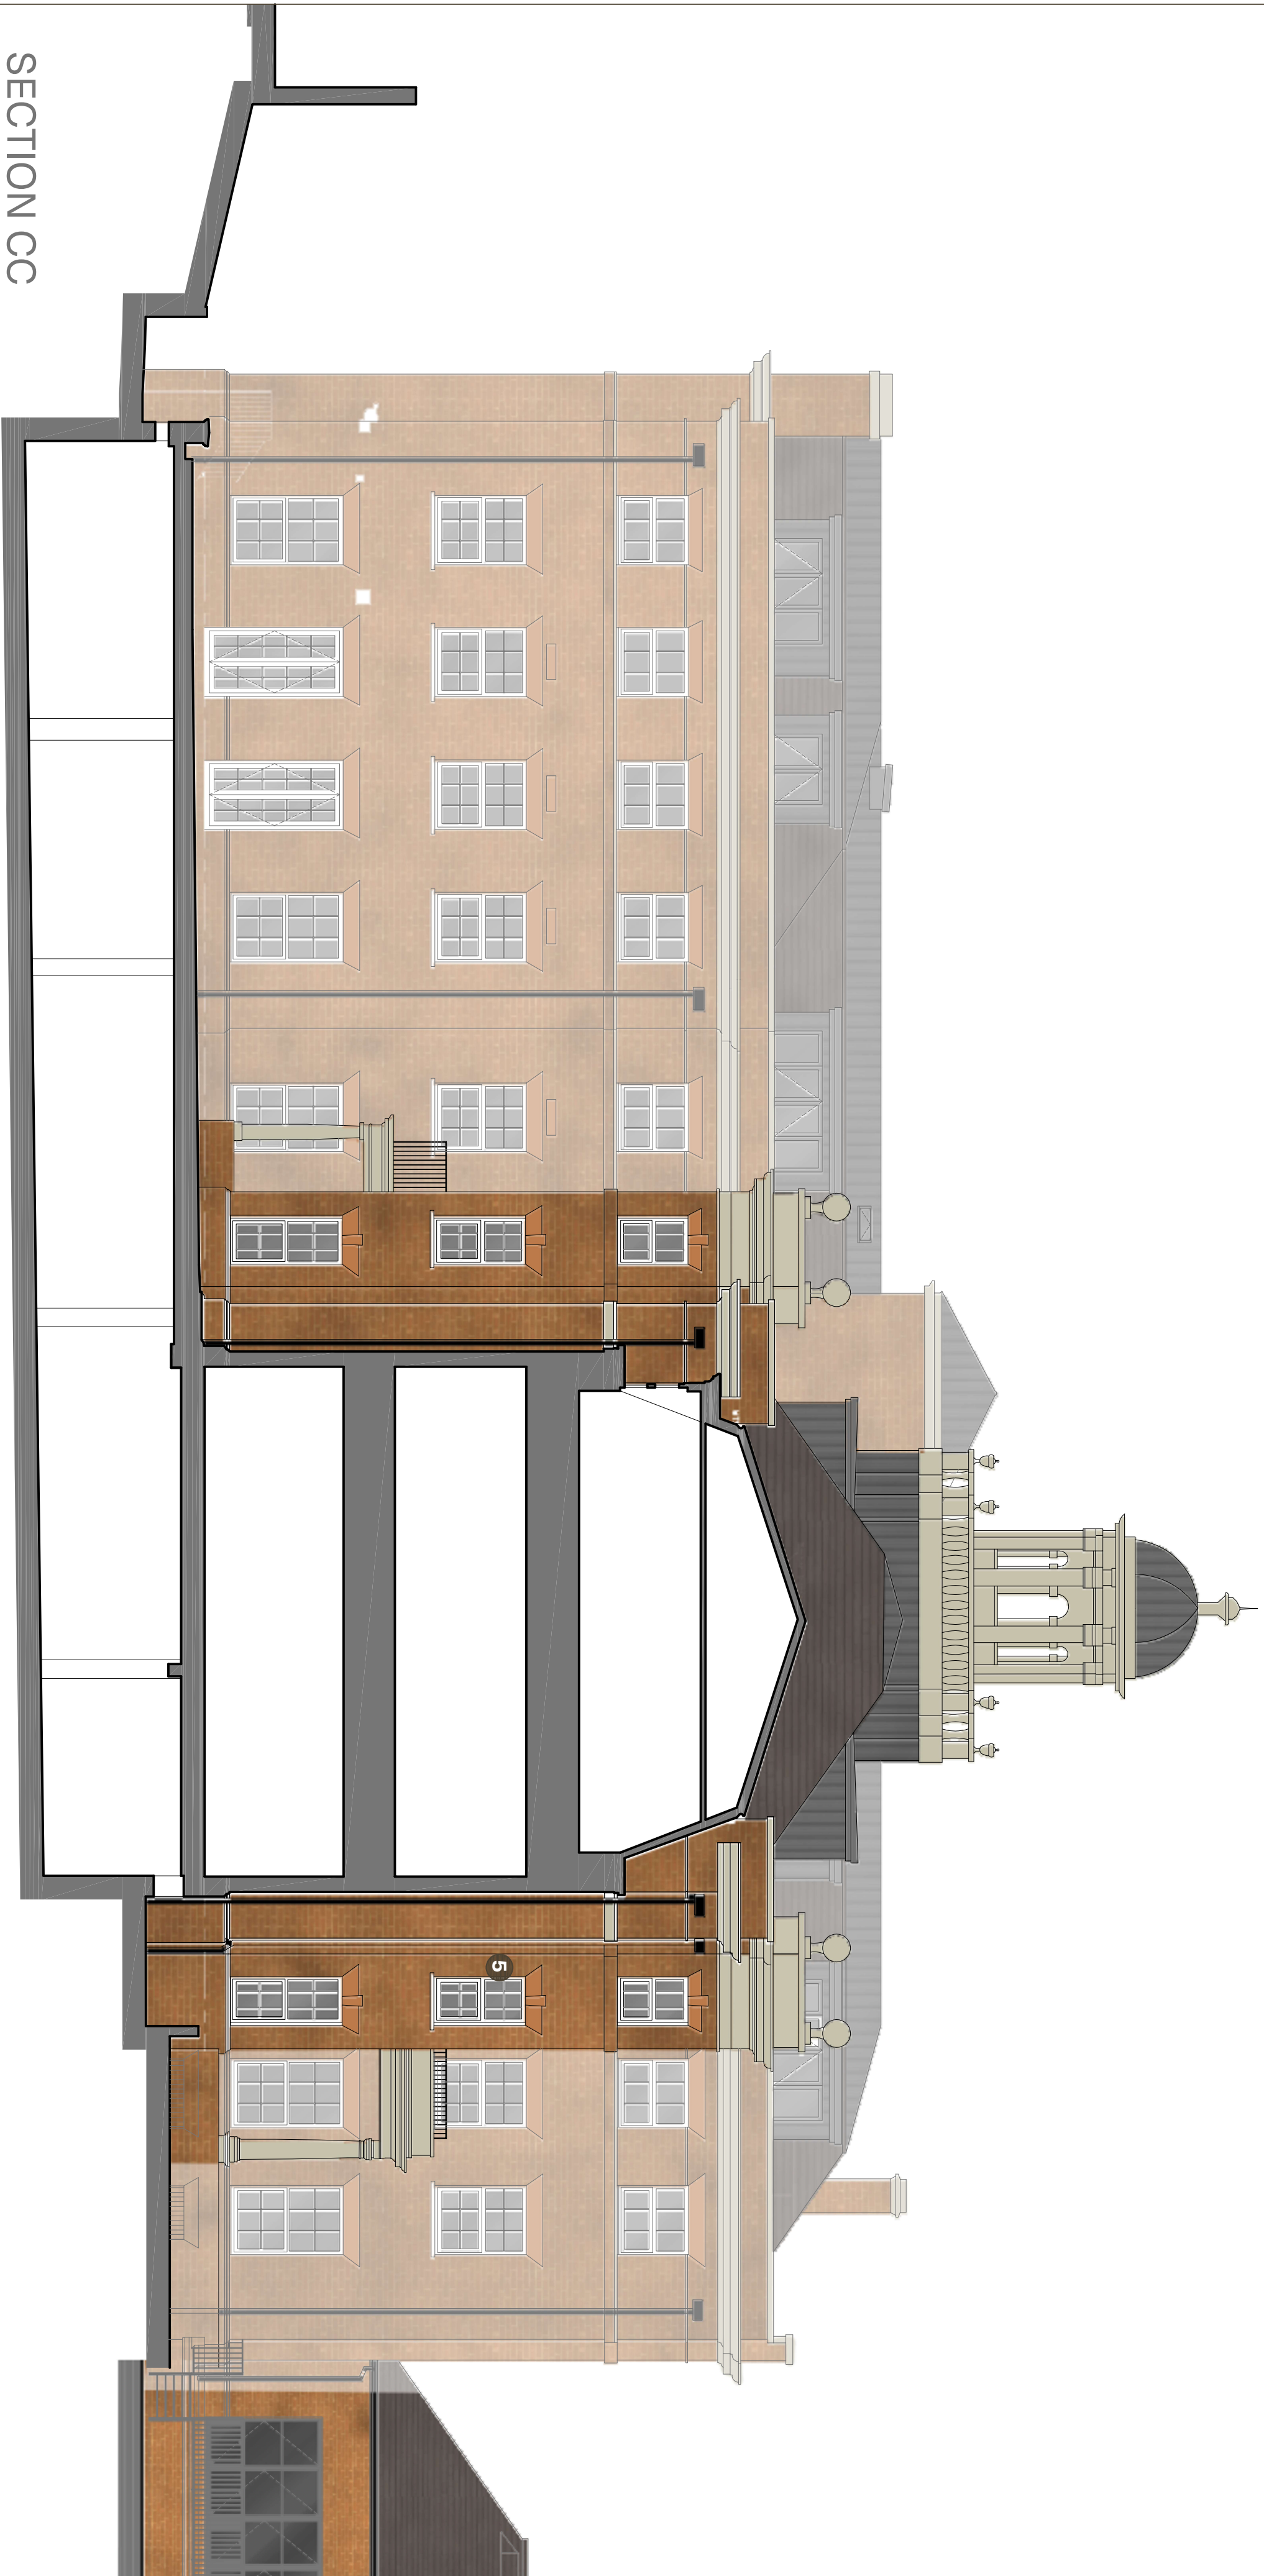