
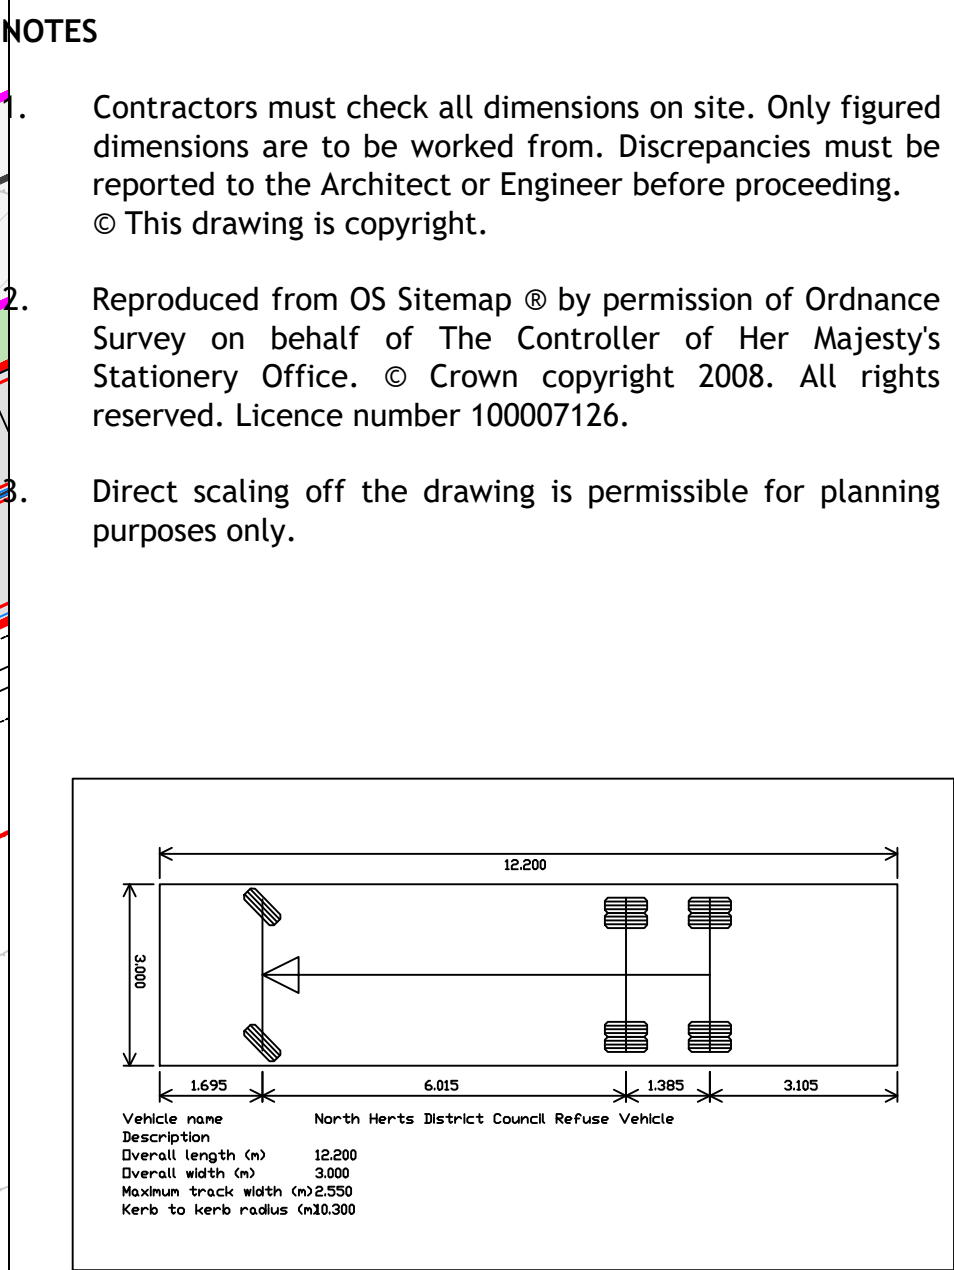


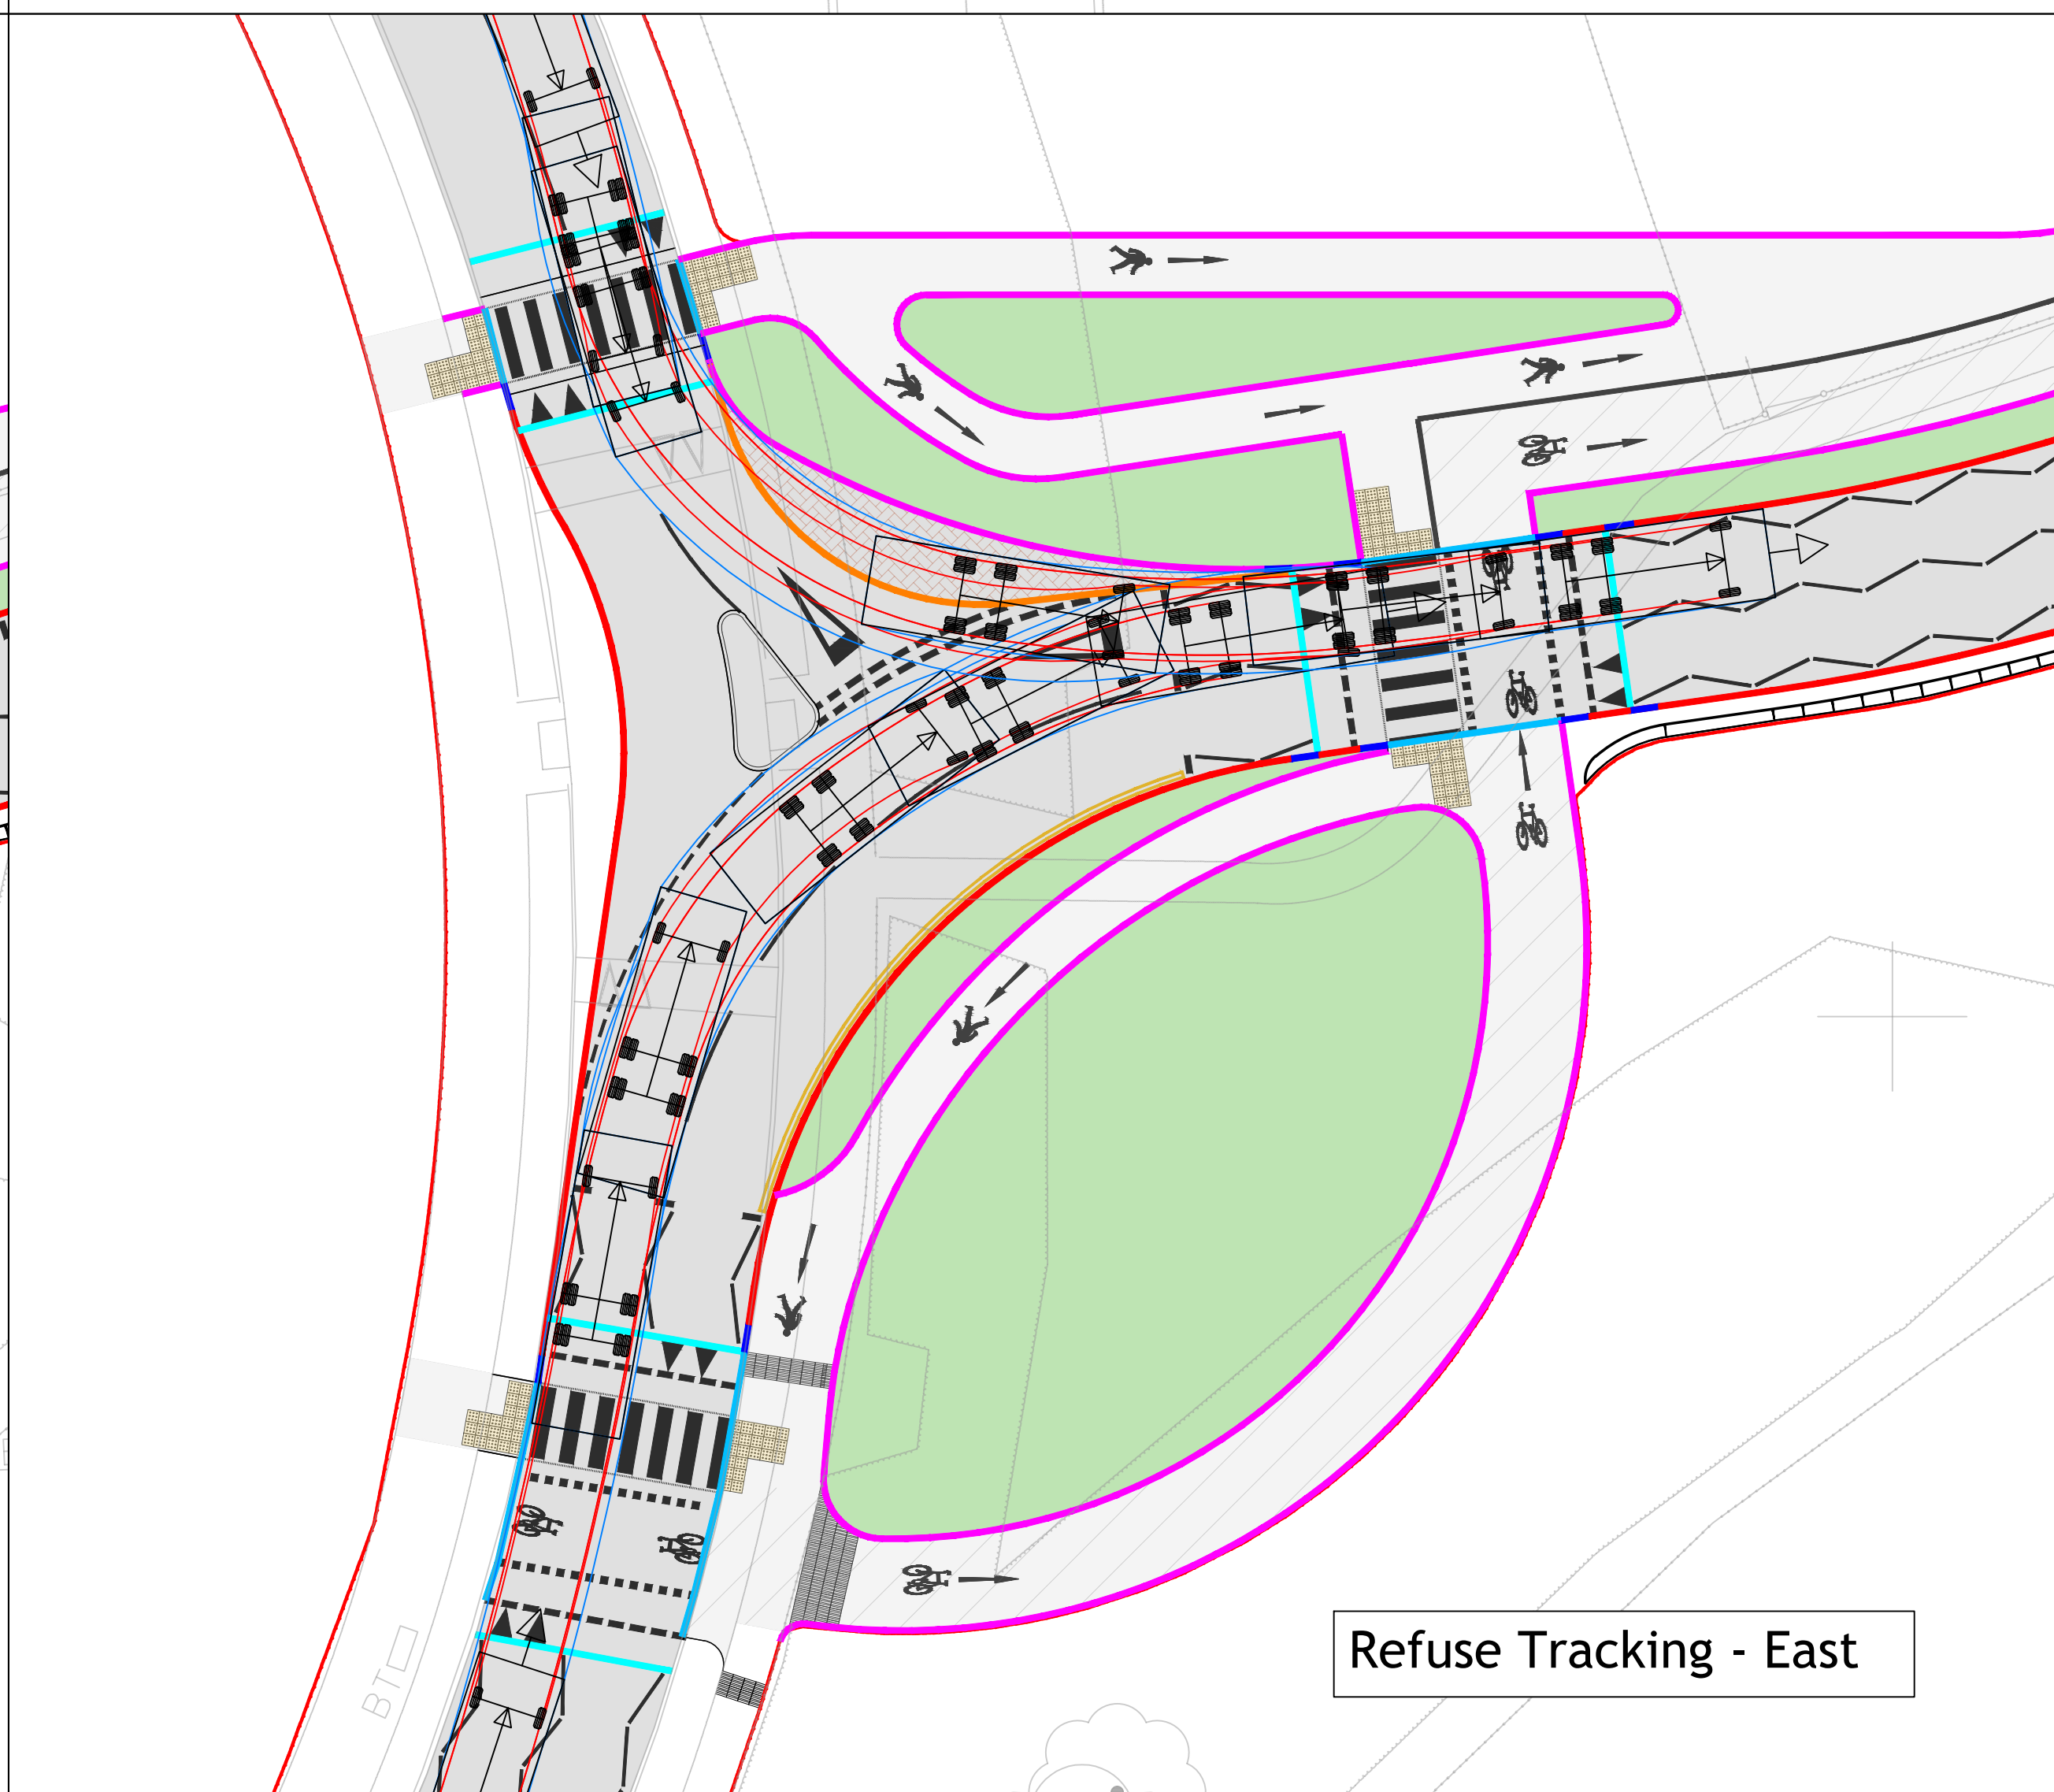

A	REFUSE SIGN INCREASED AS PER HIGHWAY COMMENTS		SH	MDF	13.02.20
REV	DESCRIPTION		DRN	CHD	DATE
☒	PRELIMINARY		☐ INFORMATION		☐ TENDER
☐	CONSTRUCTION		☐ AS BUILT		
SCALE	1:200 @ A1		DATE	OCT 2025	
DRAWN	SH		CHK	MDF	
DRAWING NO.	19244-ASHB-5-SK012		REV	A	
TITLE	LAND NORTH EAST OF GREAT ASHBY, STEVENAGE				
DETAILS	PROPOSED REFUSE TRACKING				