
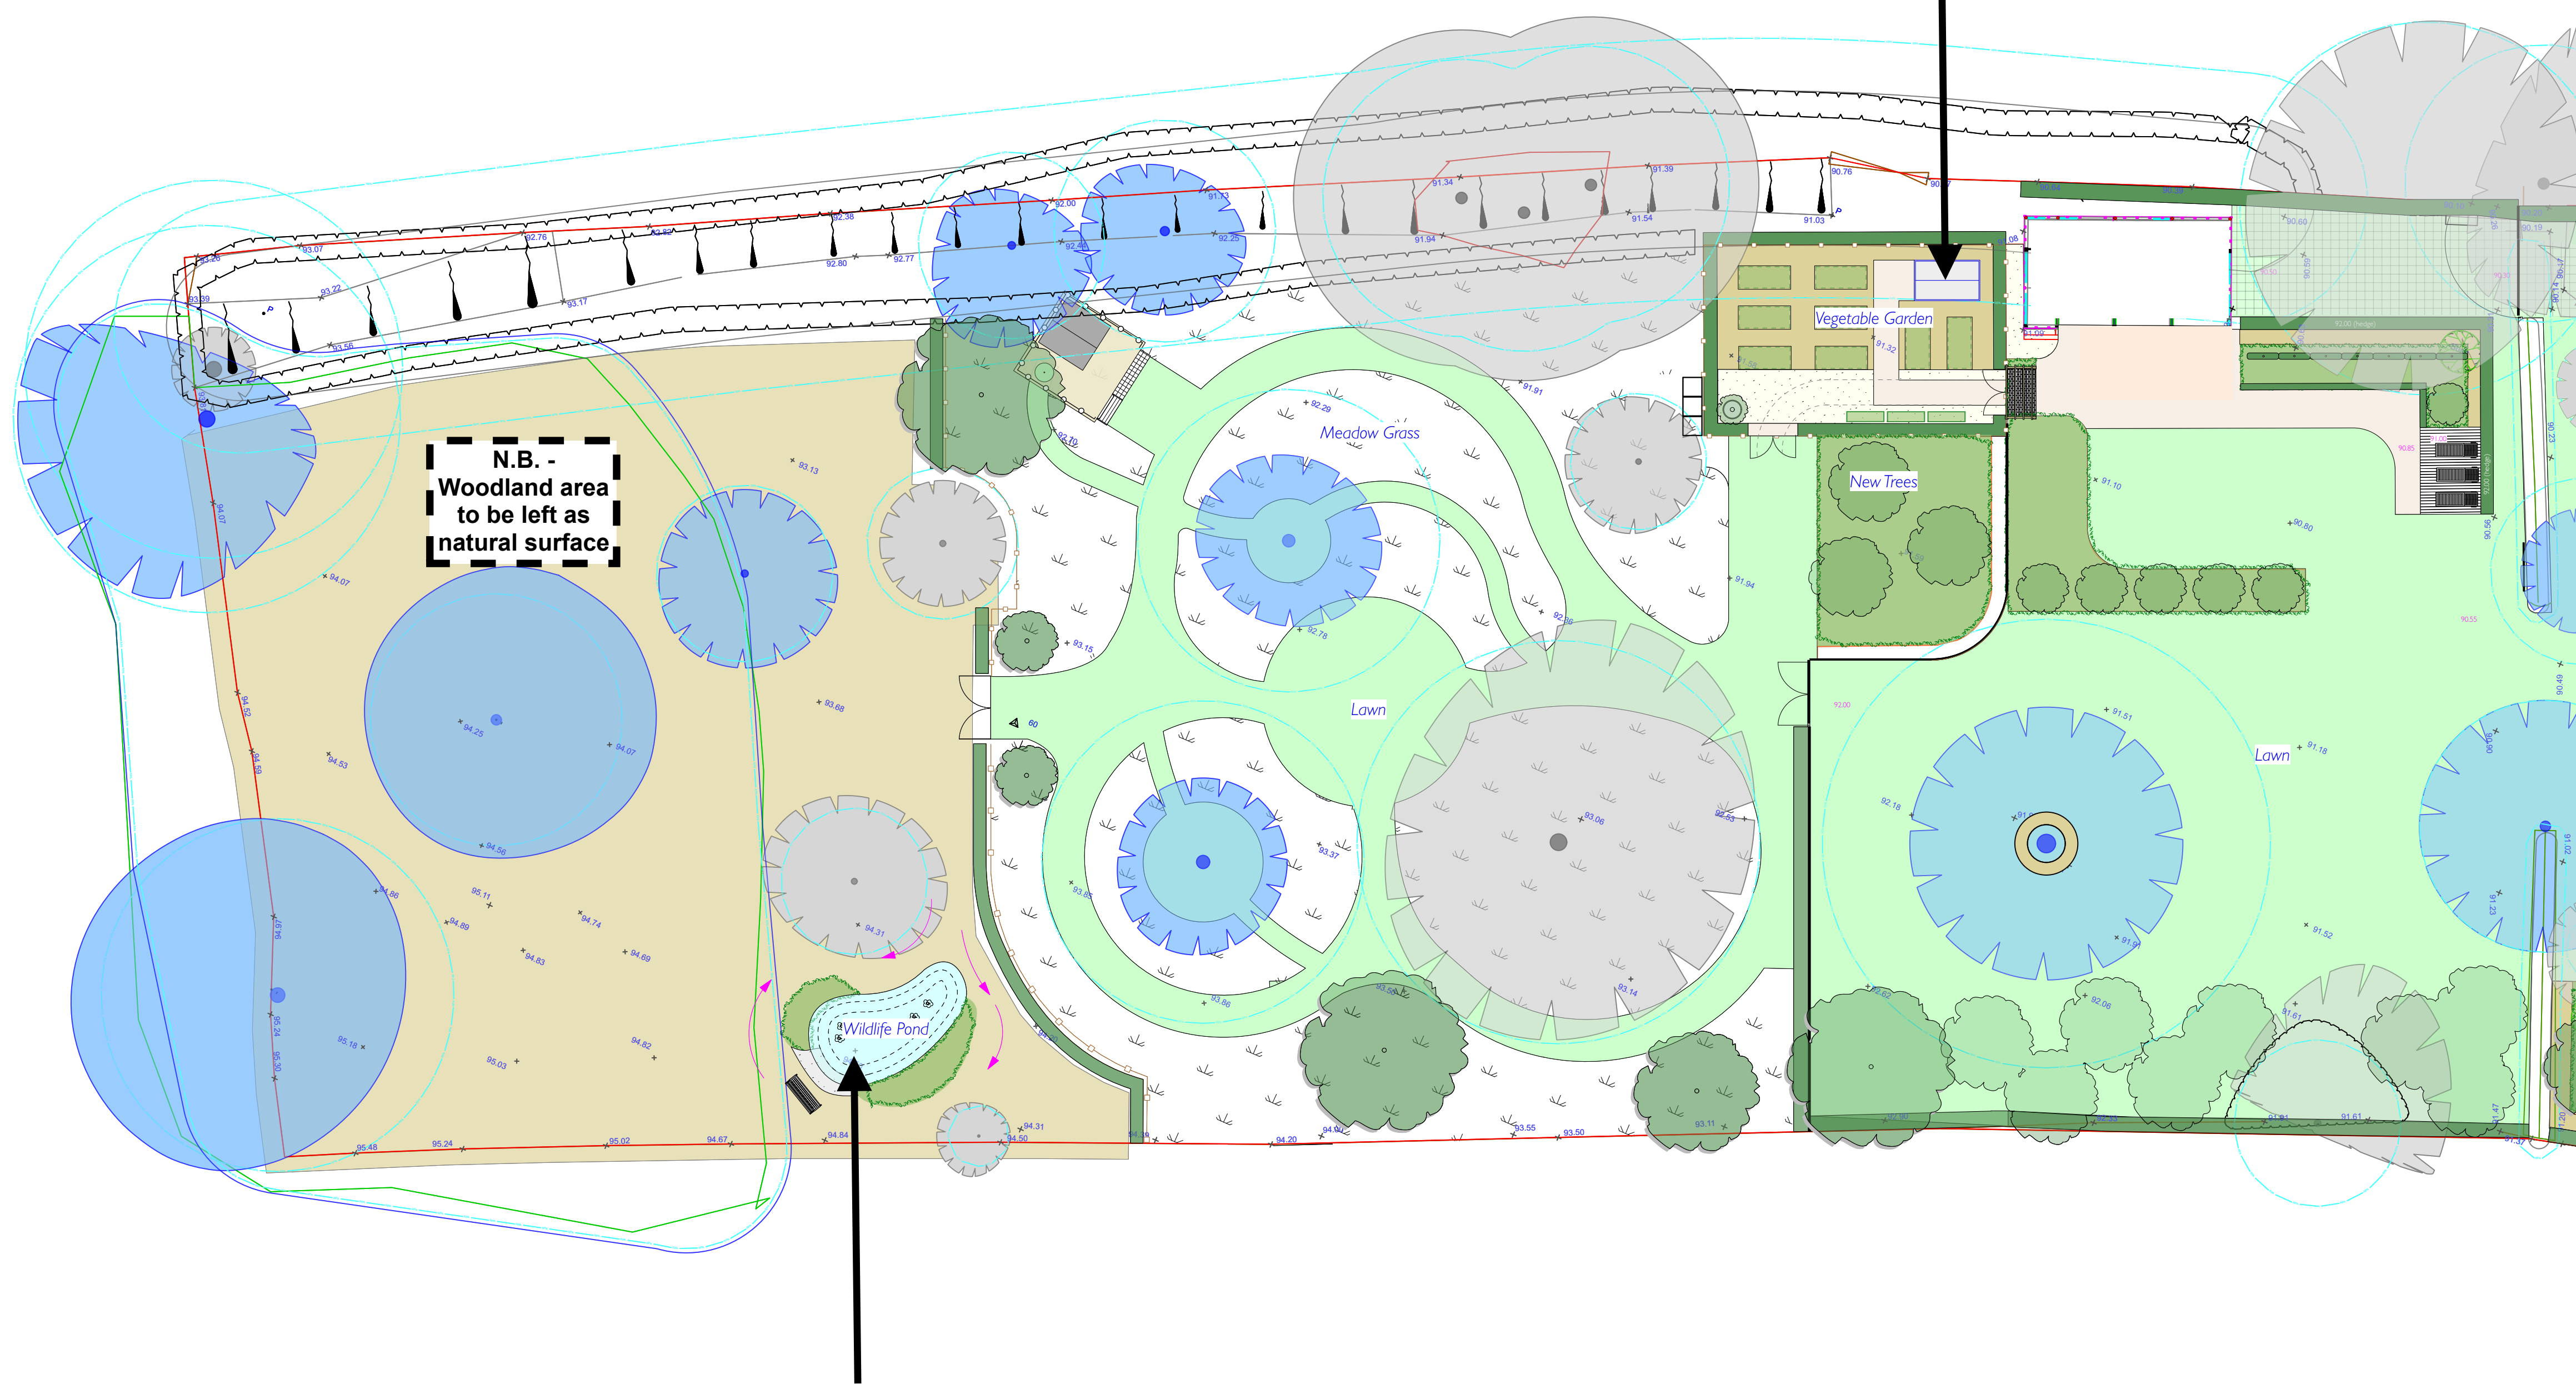


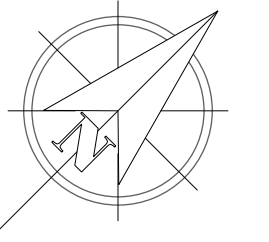

**N.B. -
Woodland area
to be left as
natural surface**

Location of wildlife pond - Part B

Sells Close House - Greenhouse and Wildlife Pond Plan

Revised 10 Sep 2024

Key	
	Paving
	Gravel
	Block Paving
	Planting Bed
	Lawn
	Meadow Grass

No.	Date	Appr	Revision Notes



TRISTEN KNIGHT
GARDEN DESIGN CO.

Tristen Knight Garden Design Ltd
Langley Upper Green
Saffron Walden
CB11 4RY

Drawn By Tristen Knight	Scale 1:200 @ A1
Reviewed By NA	Sheet No.
Date 04/06/2024	1.
AD File Name	_____ of _____