



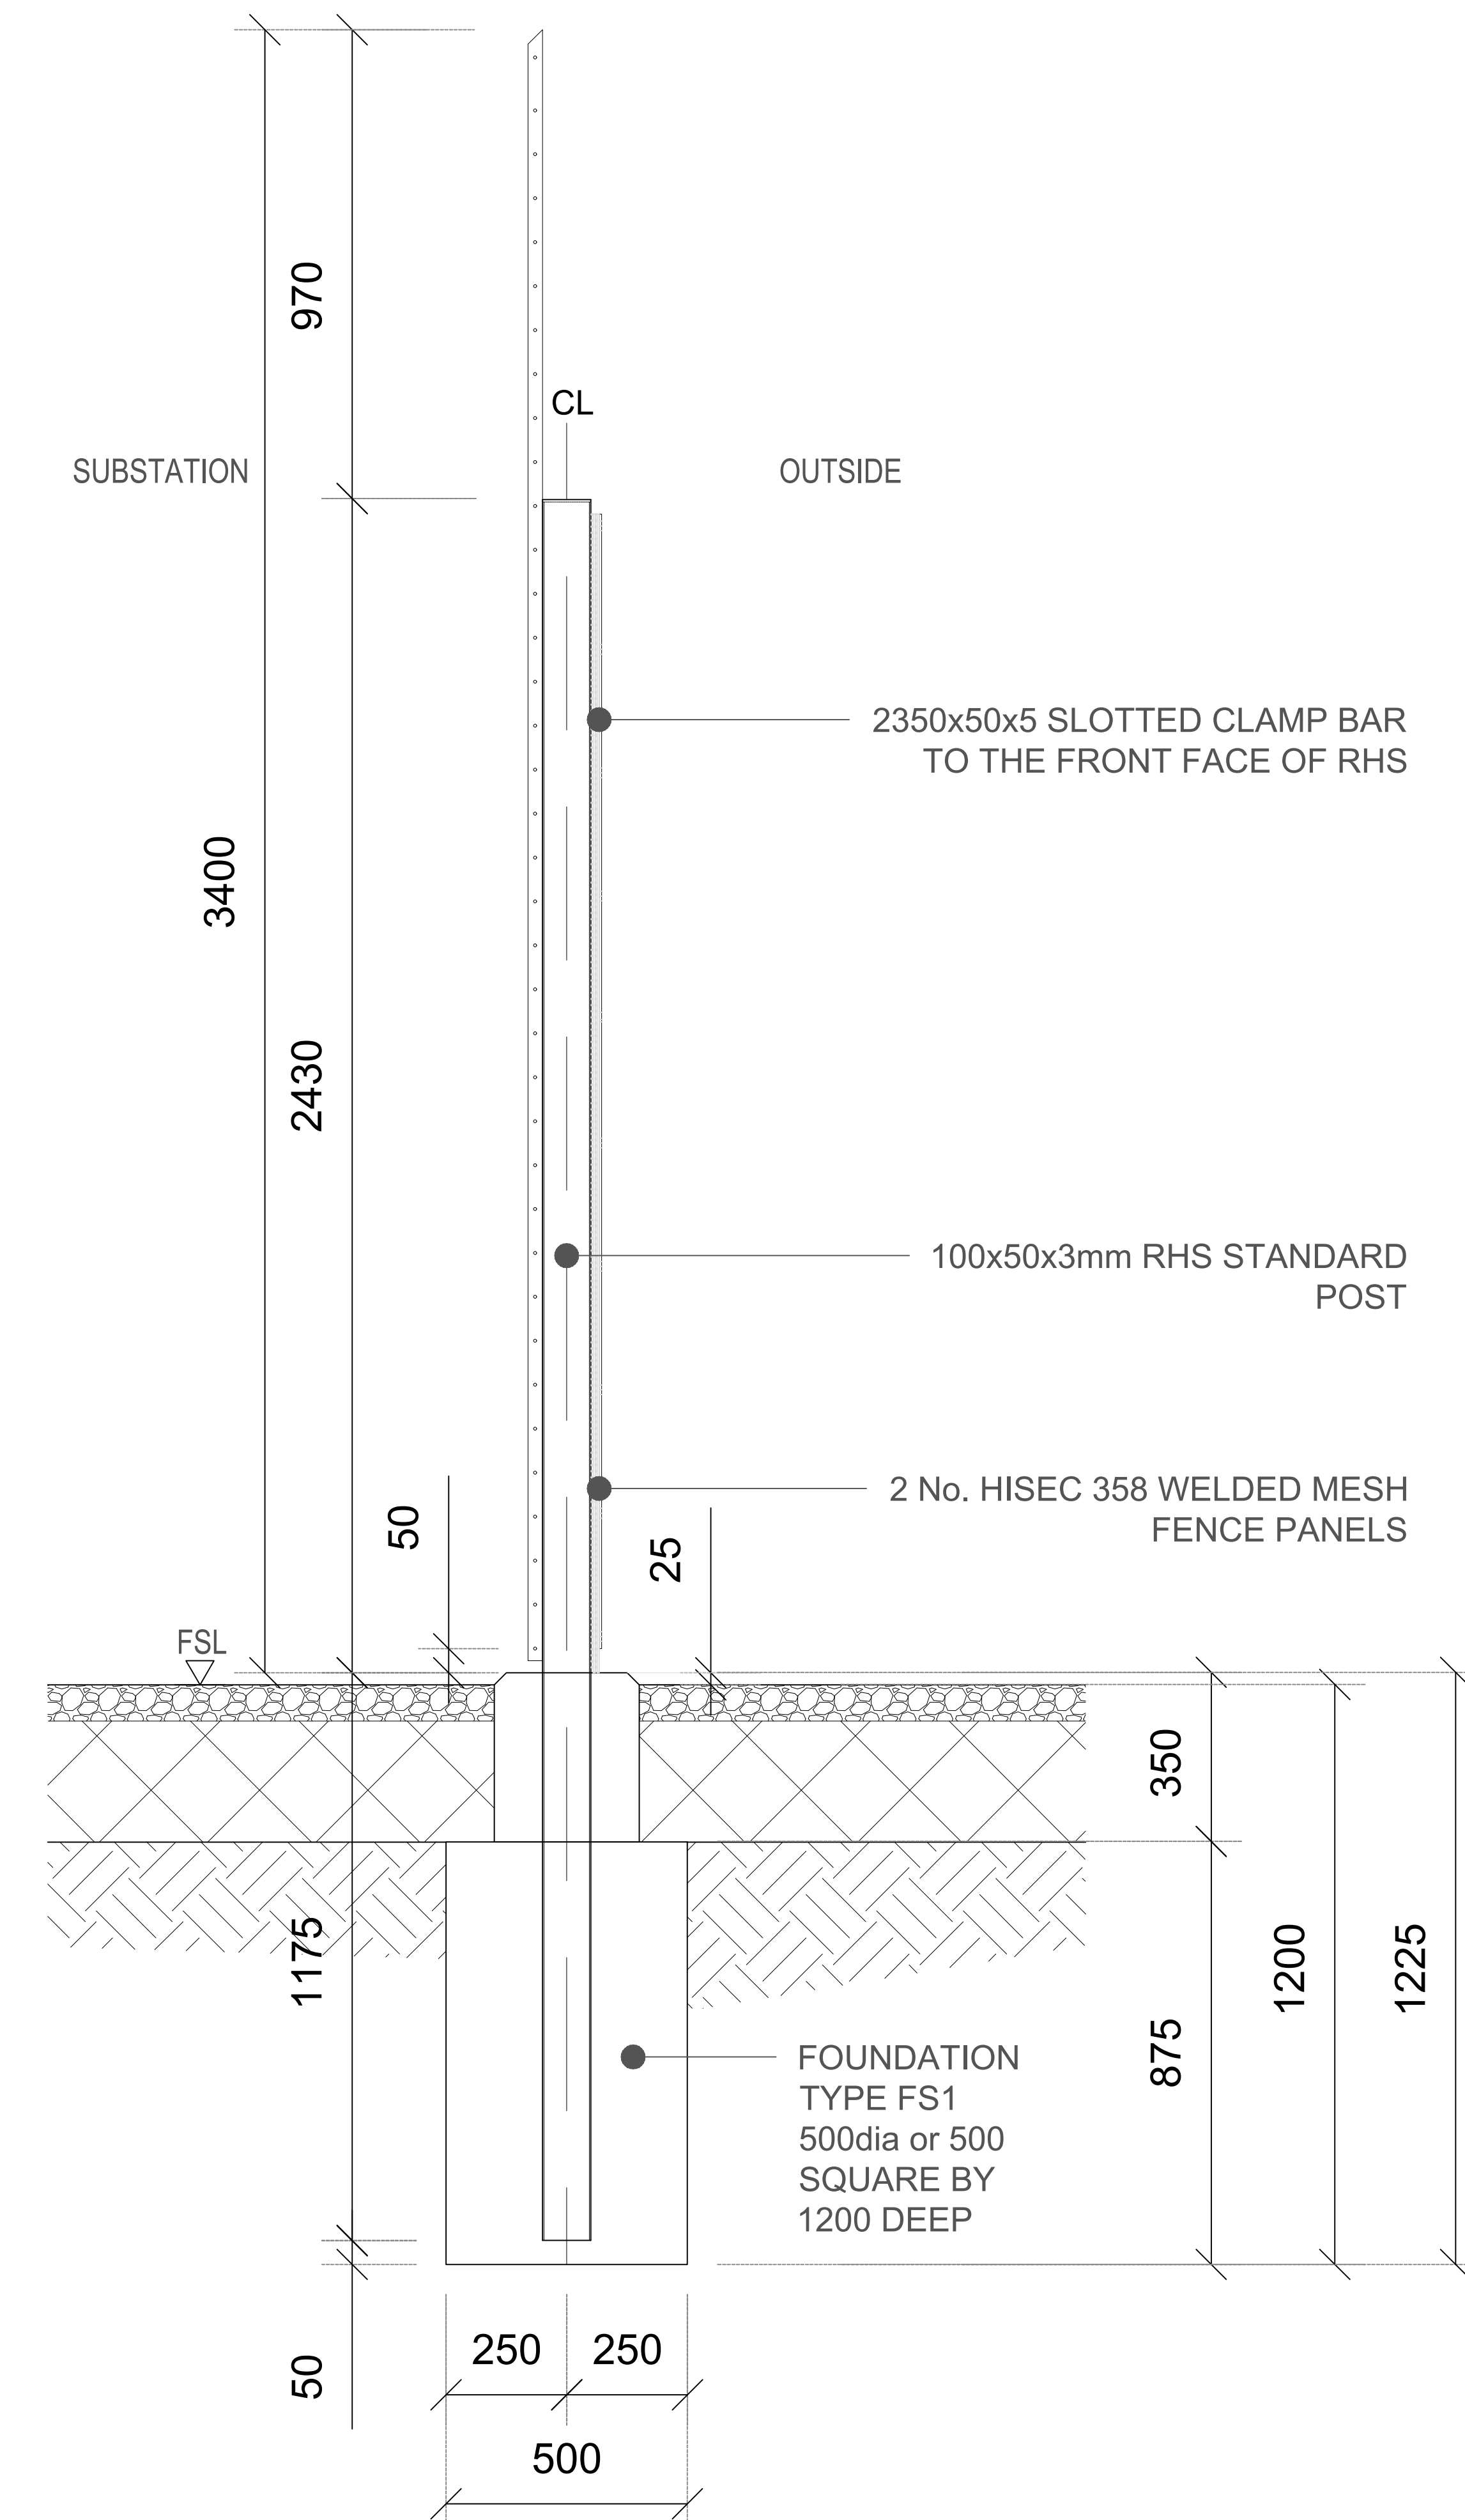

SECTION 1-1 AT STANDARD FENCE POST FP1

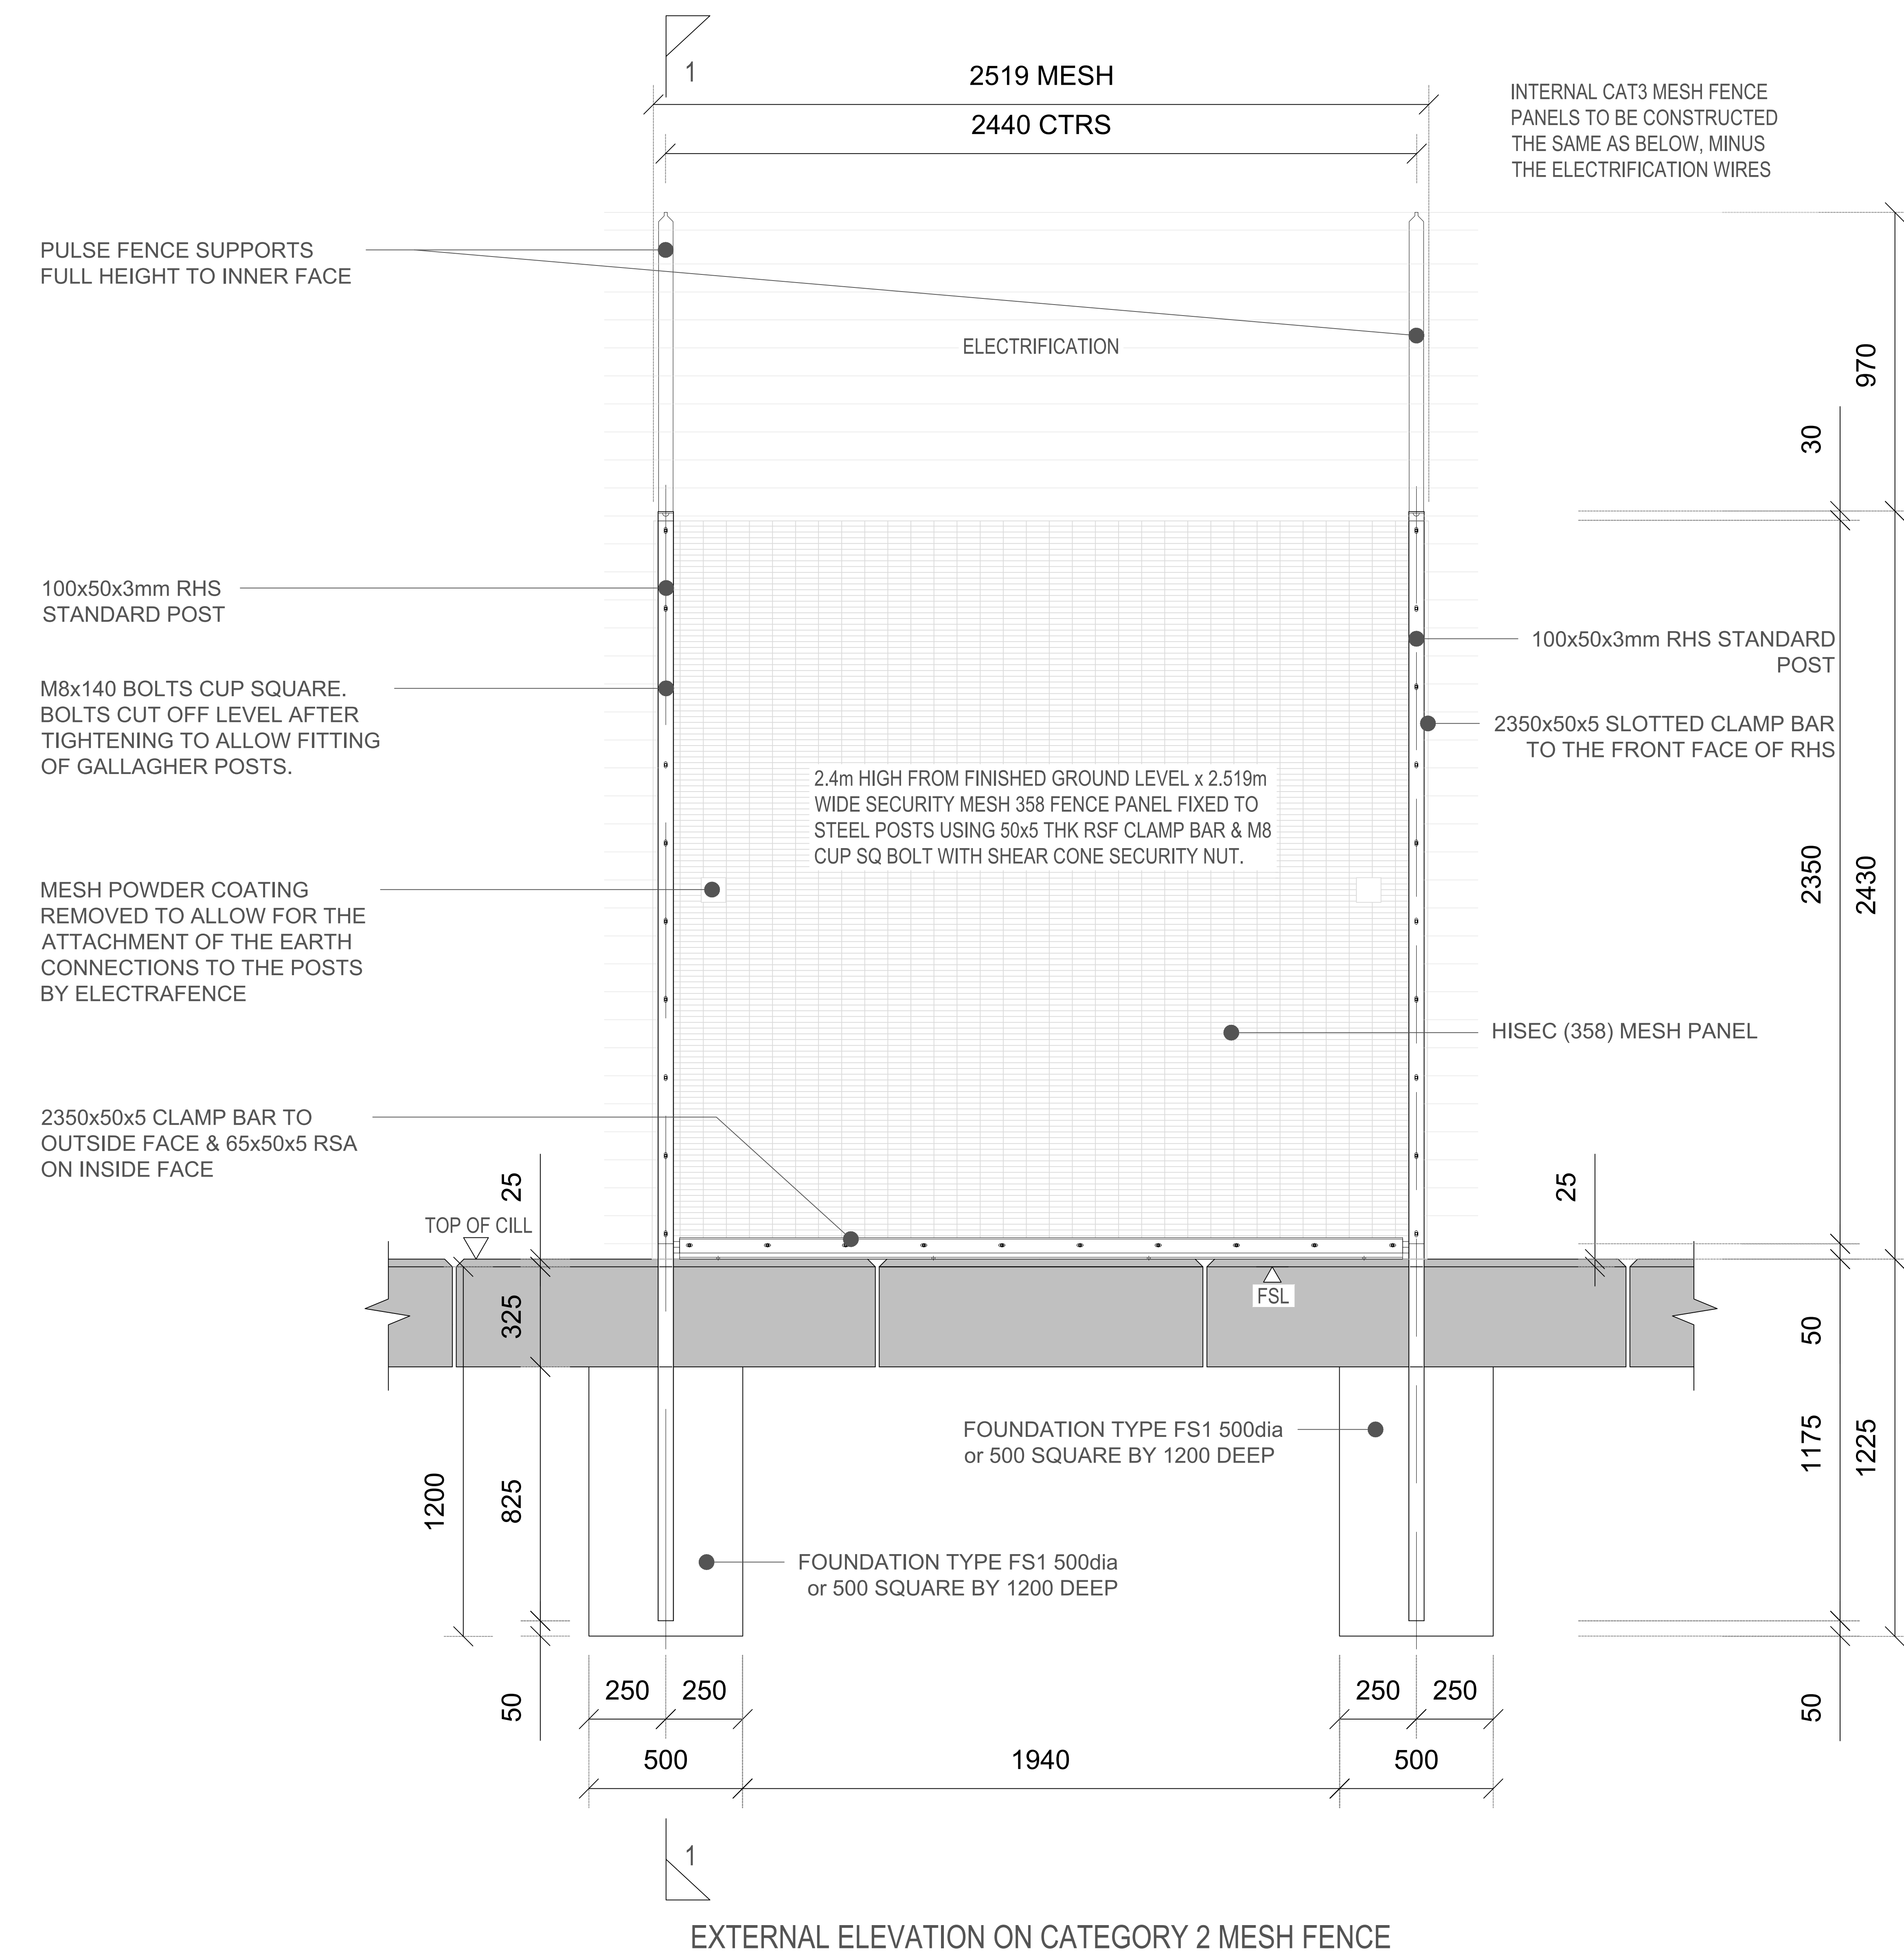