


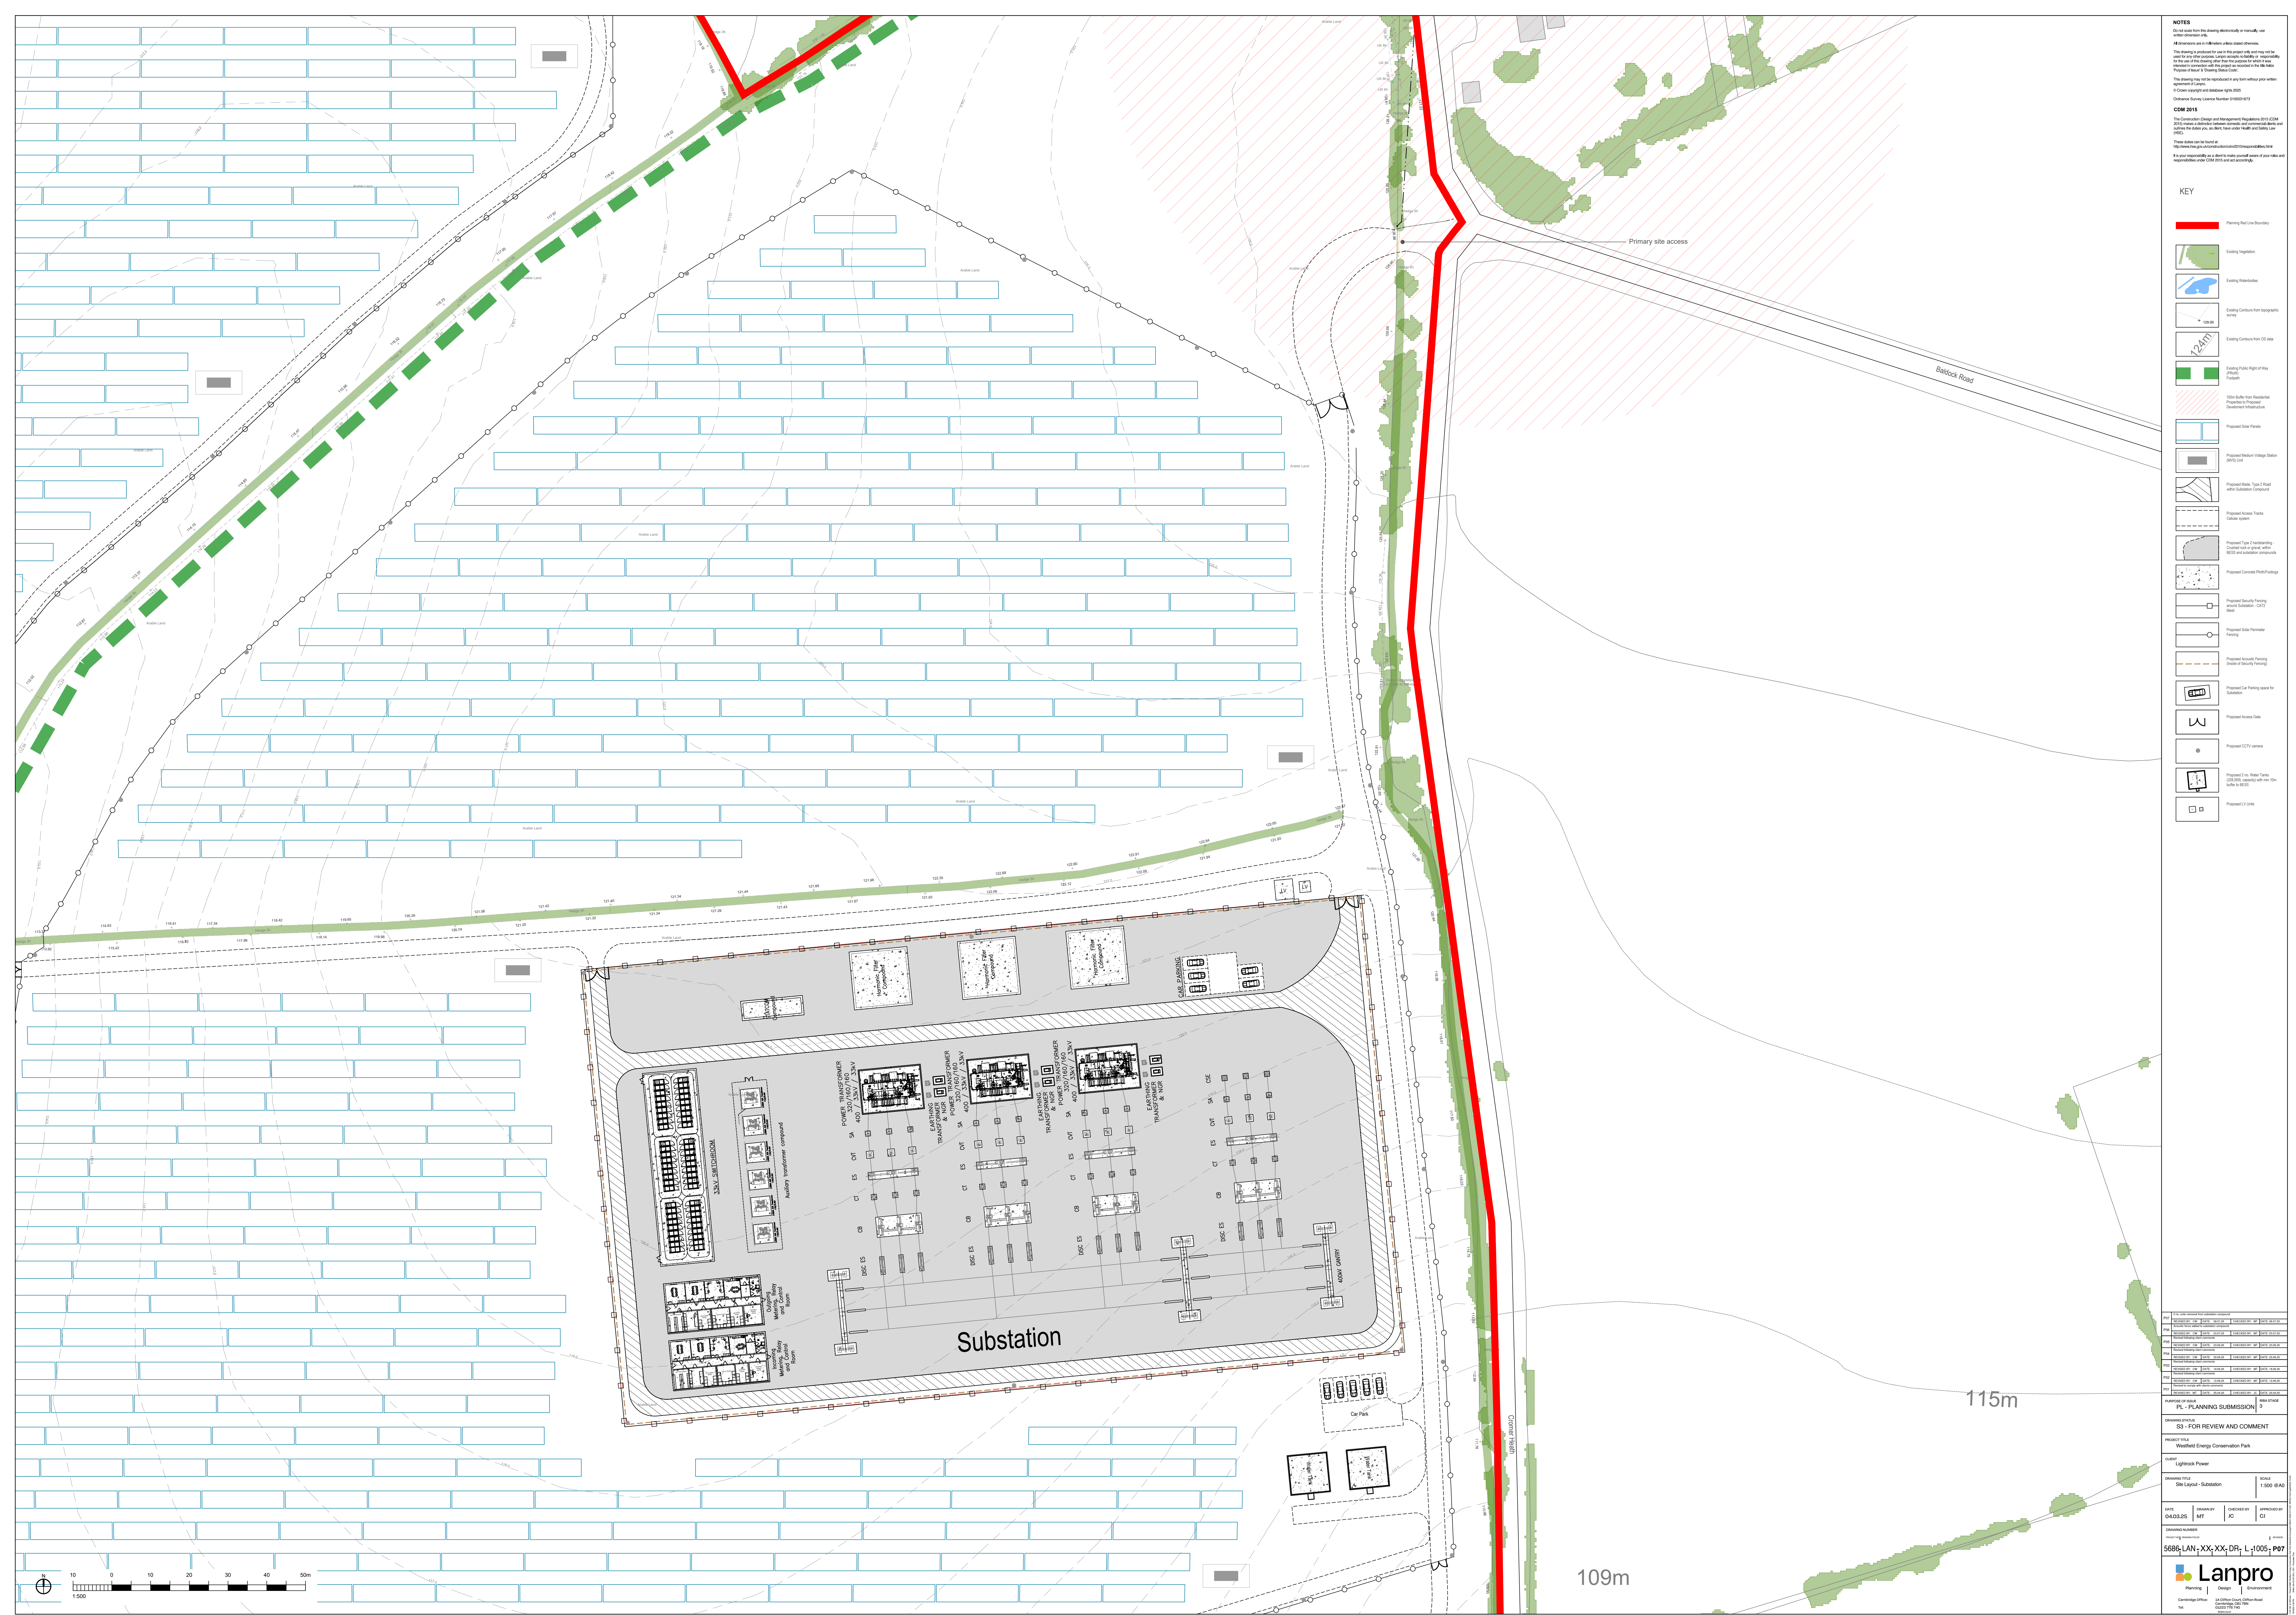

NOTES

Do not scale from this drawing electronically or manually, use printing dimension only.

All dimensions are in millimetres unless stated otherwise.

This drawing is produced for use in the project only and may not be used for any other purpose. Lamps accept no liability or responsibility for the use of this drawing other than the purpose for which it was created in connection with this project as recorded in the title block. Purpose of Issue & Drawing Status Code.

This drawing may not be reproduced in any form without prior written agreement of Lamps.

© Drawn: copyright and database rights 2005

Ordinance Survey Licence Number E000316/3

CDM 2015

The Construction (Design and Management) Regulations 2015 (CDM 2015) outlines the distinction between domestic and commercial duty as it relates a duty on site, as does work under health and safety law (HSE).

These duties can be found at <http://www.hse.gov.uk/construction/2015/legislation.htm>

It is your responsibility as a client to make yourself aware of your roles and responsibilities under CDM 2015 and act accordingly.

[illegible]

DATE	10/11/2017	PROJECT	Wattfield Energy Conservation Plan
DRAWN BY	MT	CHECKED BY	JC
DATE	04/03/2015	APPROVED BY	PC
DRAWING NUMBER	5689S-LAN-XX-XX-DR_1-1005-PC		
 Lanpro Planning Design Environment			
Cambridge Office	1A Colindale Avenue NW London NW9 1QB	TEL: 020 8834 7700	