


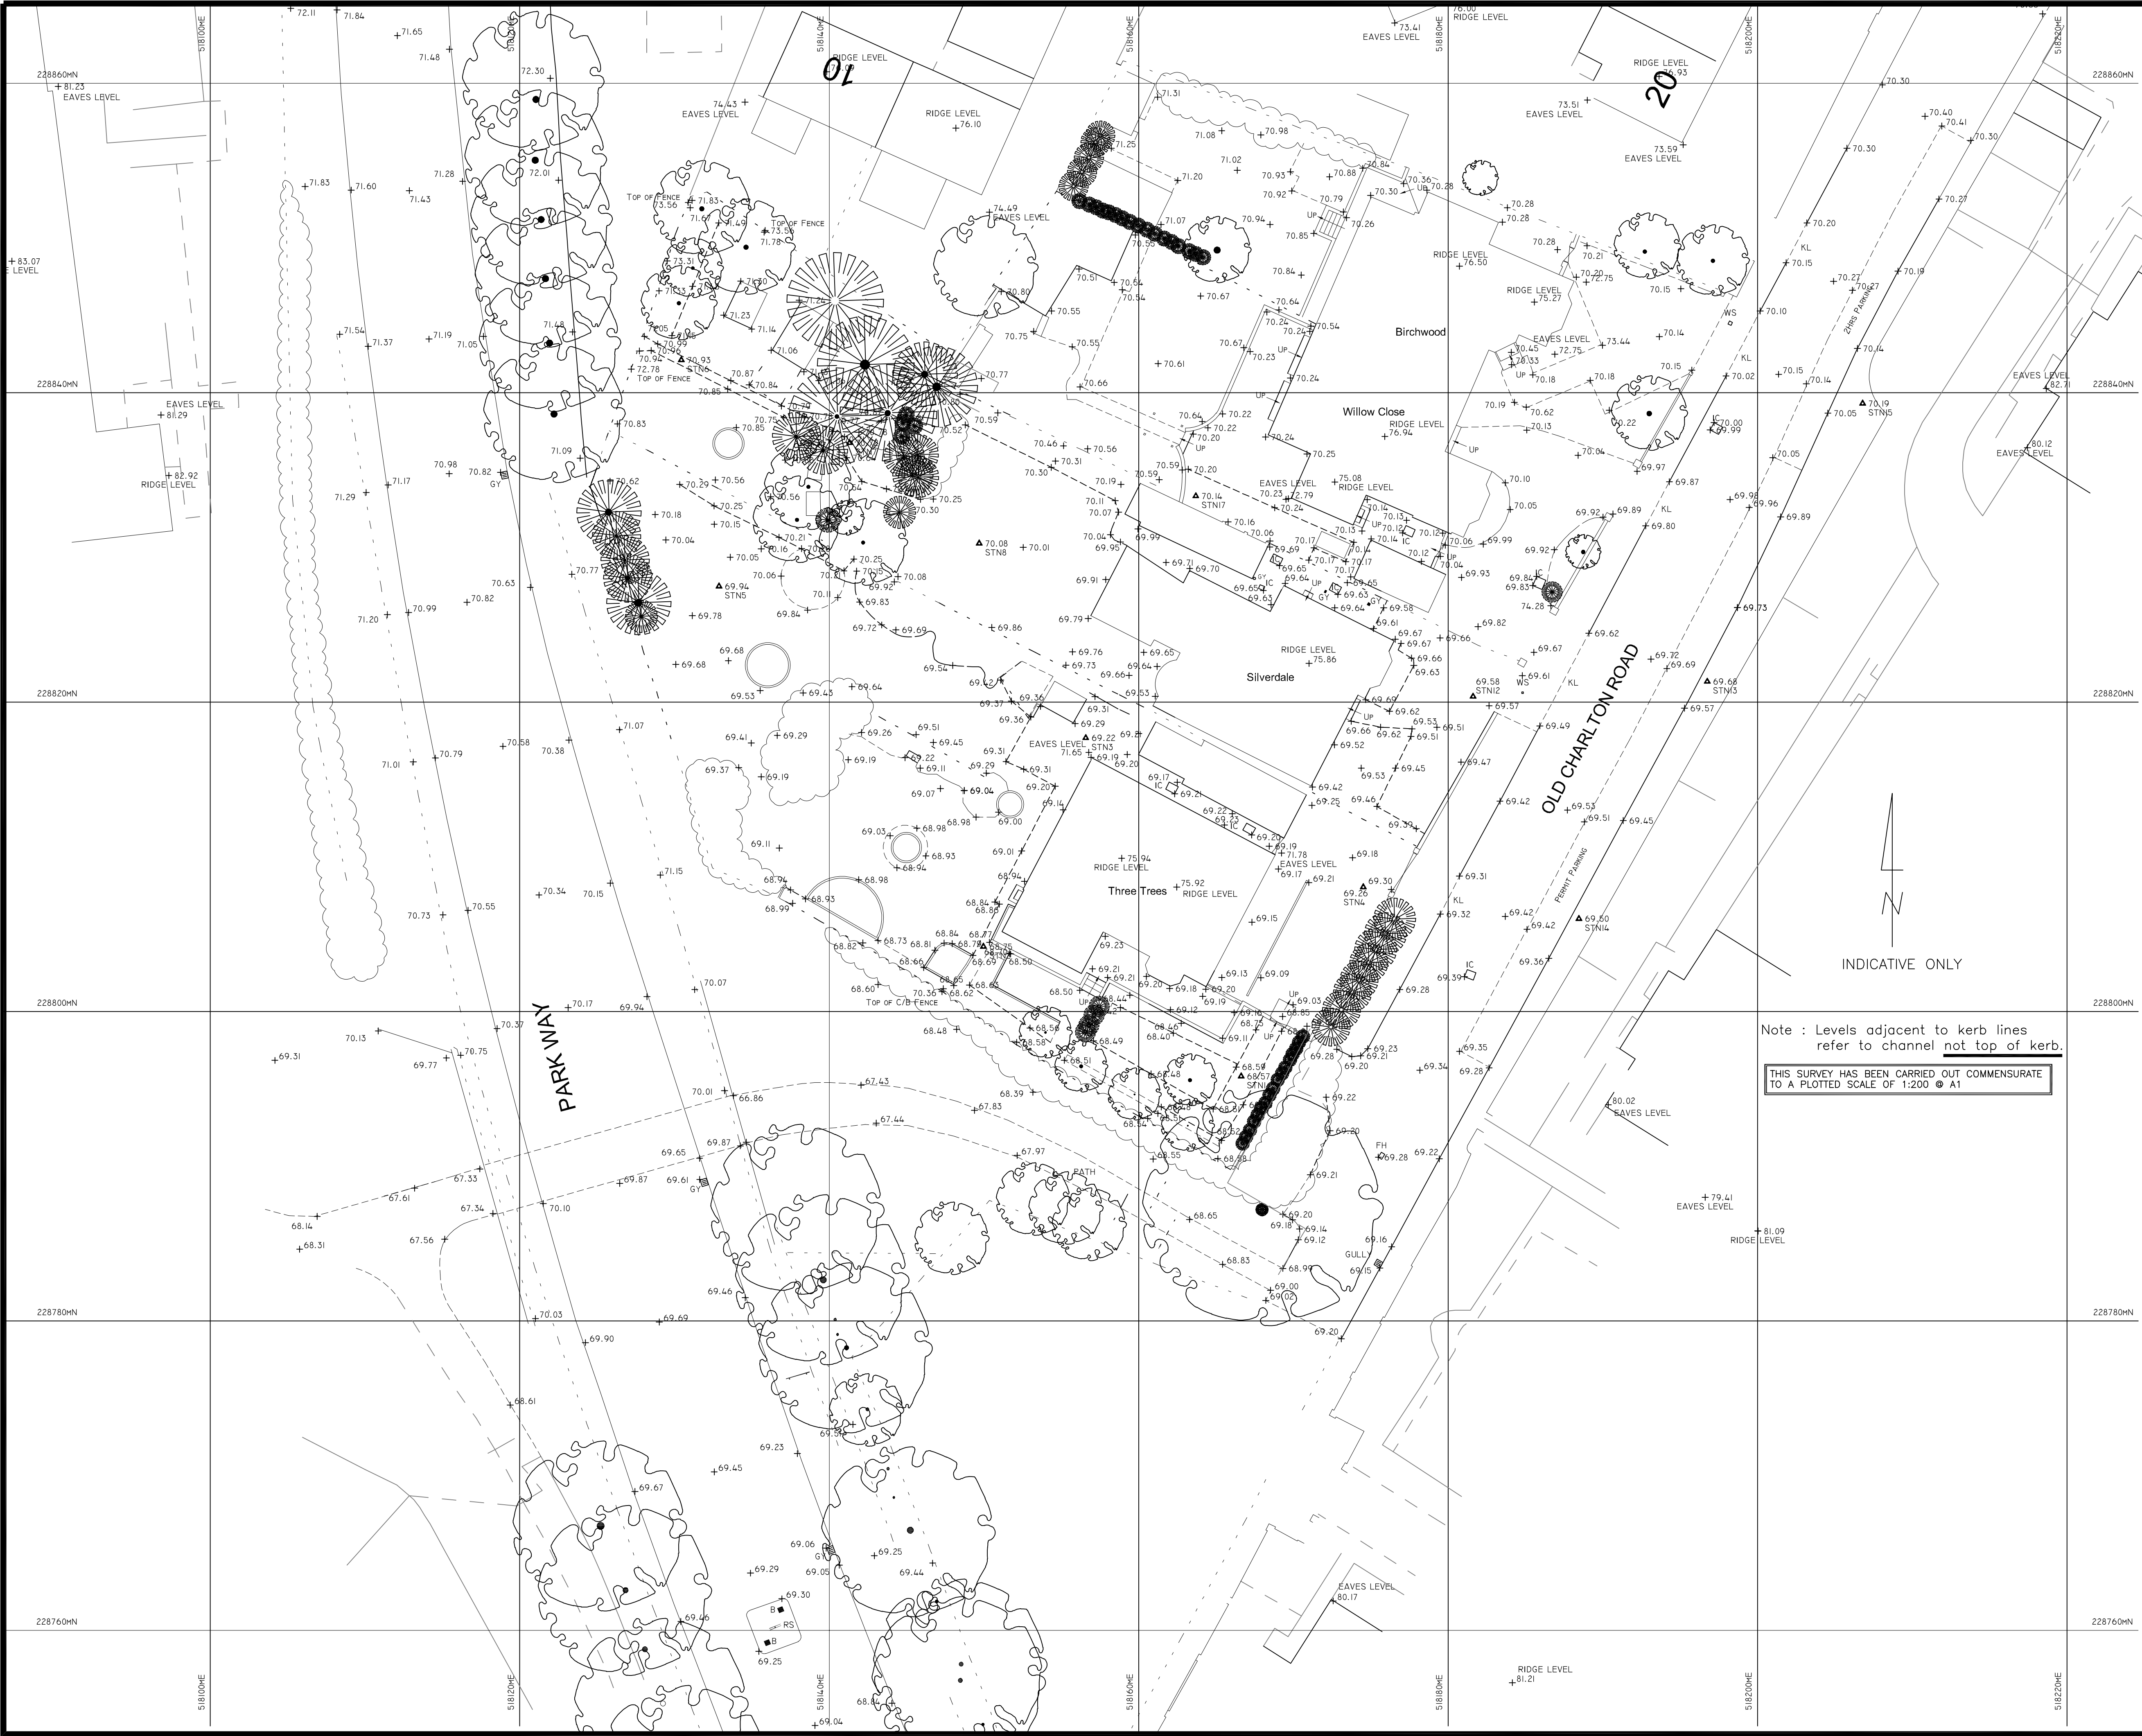

DRG NO: PP/4134/HITCHIN/FI

LEGEND

- A AREA
- CATV CABLE TV SERVICE COVER
- CF CELLAR FLAP
- CP COAL PLATE
- E ELECTRICITY SUPPLY
- FH FIRE HYDRANT
- IC INSPECTION CHAMBER
- KL LOWERED KERB FOR ACCESS
- LP LAMP POST
- MH MANHOLE
- NP ROAD NAME PLATE
- PL PAVEMENT LIGHT
- RS ROAD SIGN
- STN SURVEY STATION
- T BT SERVICE BOX
- TCB TELEPHONE CALL BOX
- TL TRAFFIC LIGHTS
- TP TELEGRAPH POLE
- UP STEP ARROW
- DN RAMP ARROW
- (D) DEAD OR (P) POLLARDED TREE
- DECIDUOUS TREE (INDIVIDUALLY SHOWN)
- EVERGREEN TREE (INDIVIDUALLY SHOWN)
- TREES (DECIDUOUS) - PART OF A GROUP OF TREES

4134-Hitchin-F1.dwg

STATION CO-ORDINATES

STATION	TYPE	EASTING	NORTHING	LEVEL
STN13	NAIL	518196.744	228821.337	69.681
STN14	NAIL	518188.455	228806.008	69.500
STN15	NAIL	518206.788	228839.318	70.192

COORDINATE INFORMATION:
ALL LEVELS IN METRES TO ORDNANCE SURVEY
DATUM AND BASED ON NATIONAL GRID FROM RTK GPS
AND ADJUSTED INTO OS ACTIVE NETWORK

A	PARKWAY HIGHWAY DETAILS ADDED	RW	JAN 2025
REV	DRG. AMENDMENTS	BY	DATE

MCCARTHY & STONE

PROSPECT PLACE
HATFIELD
HERTS AL9 5DA

OLD CHARLTON ROAD

HITCHIN
SG5 2AJ

TOPOGRAPHICAL SURVEY

PROSPAPLANS
LIMITED

LAND & ENGINEERING SURVEYORS
O'HANA HOUSE
BEETLEY
NORFOLK
NR20 4FE

T: +44 (0) 1362 668504
E: INFO@PROSPAPLANS.COM
W: WWW.PROSPAPLANS.COM

Operating to ISO9001:2000

SCALE: 1:200@A1

DATE: MARCH 2024

DRAWN BY:	CHECKED BY:
R WELTON	G RUTHERFORD

DRG NO: PP/4134/HITCHIN/FI