
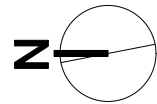
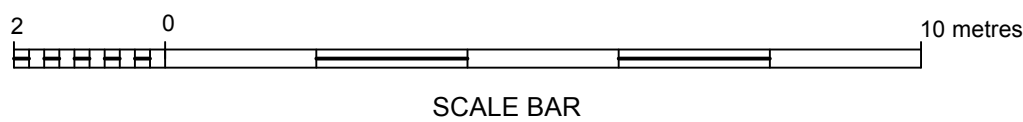
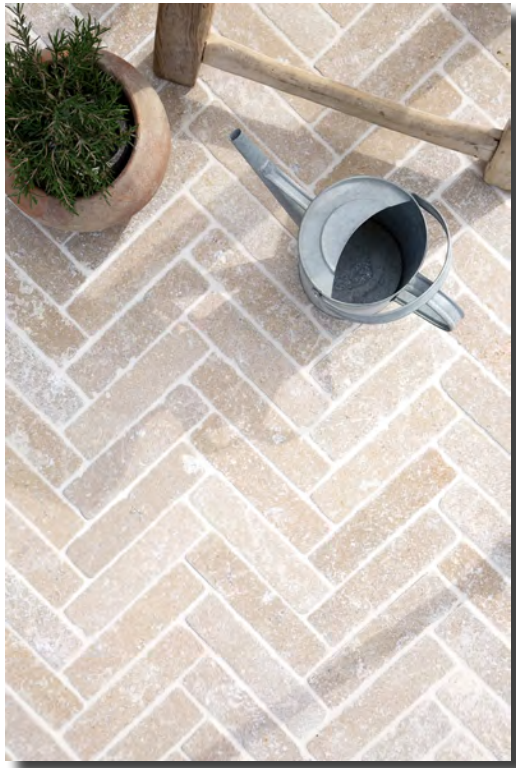


5 Highbury Road, Hitchin - Concept Design- Rev 1

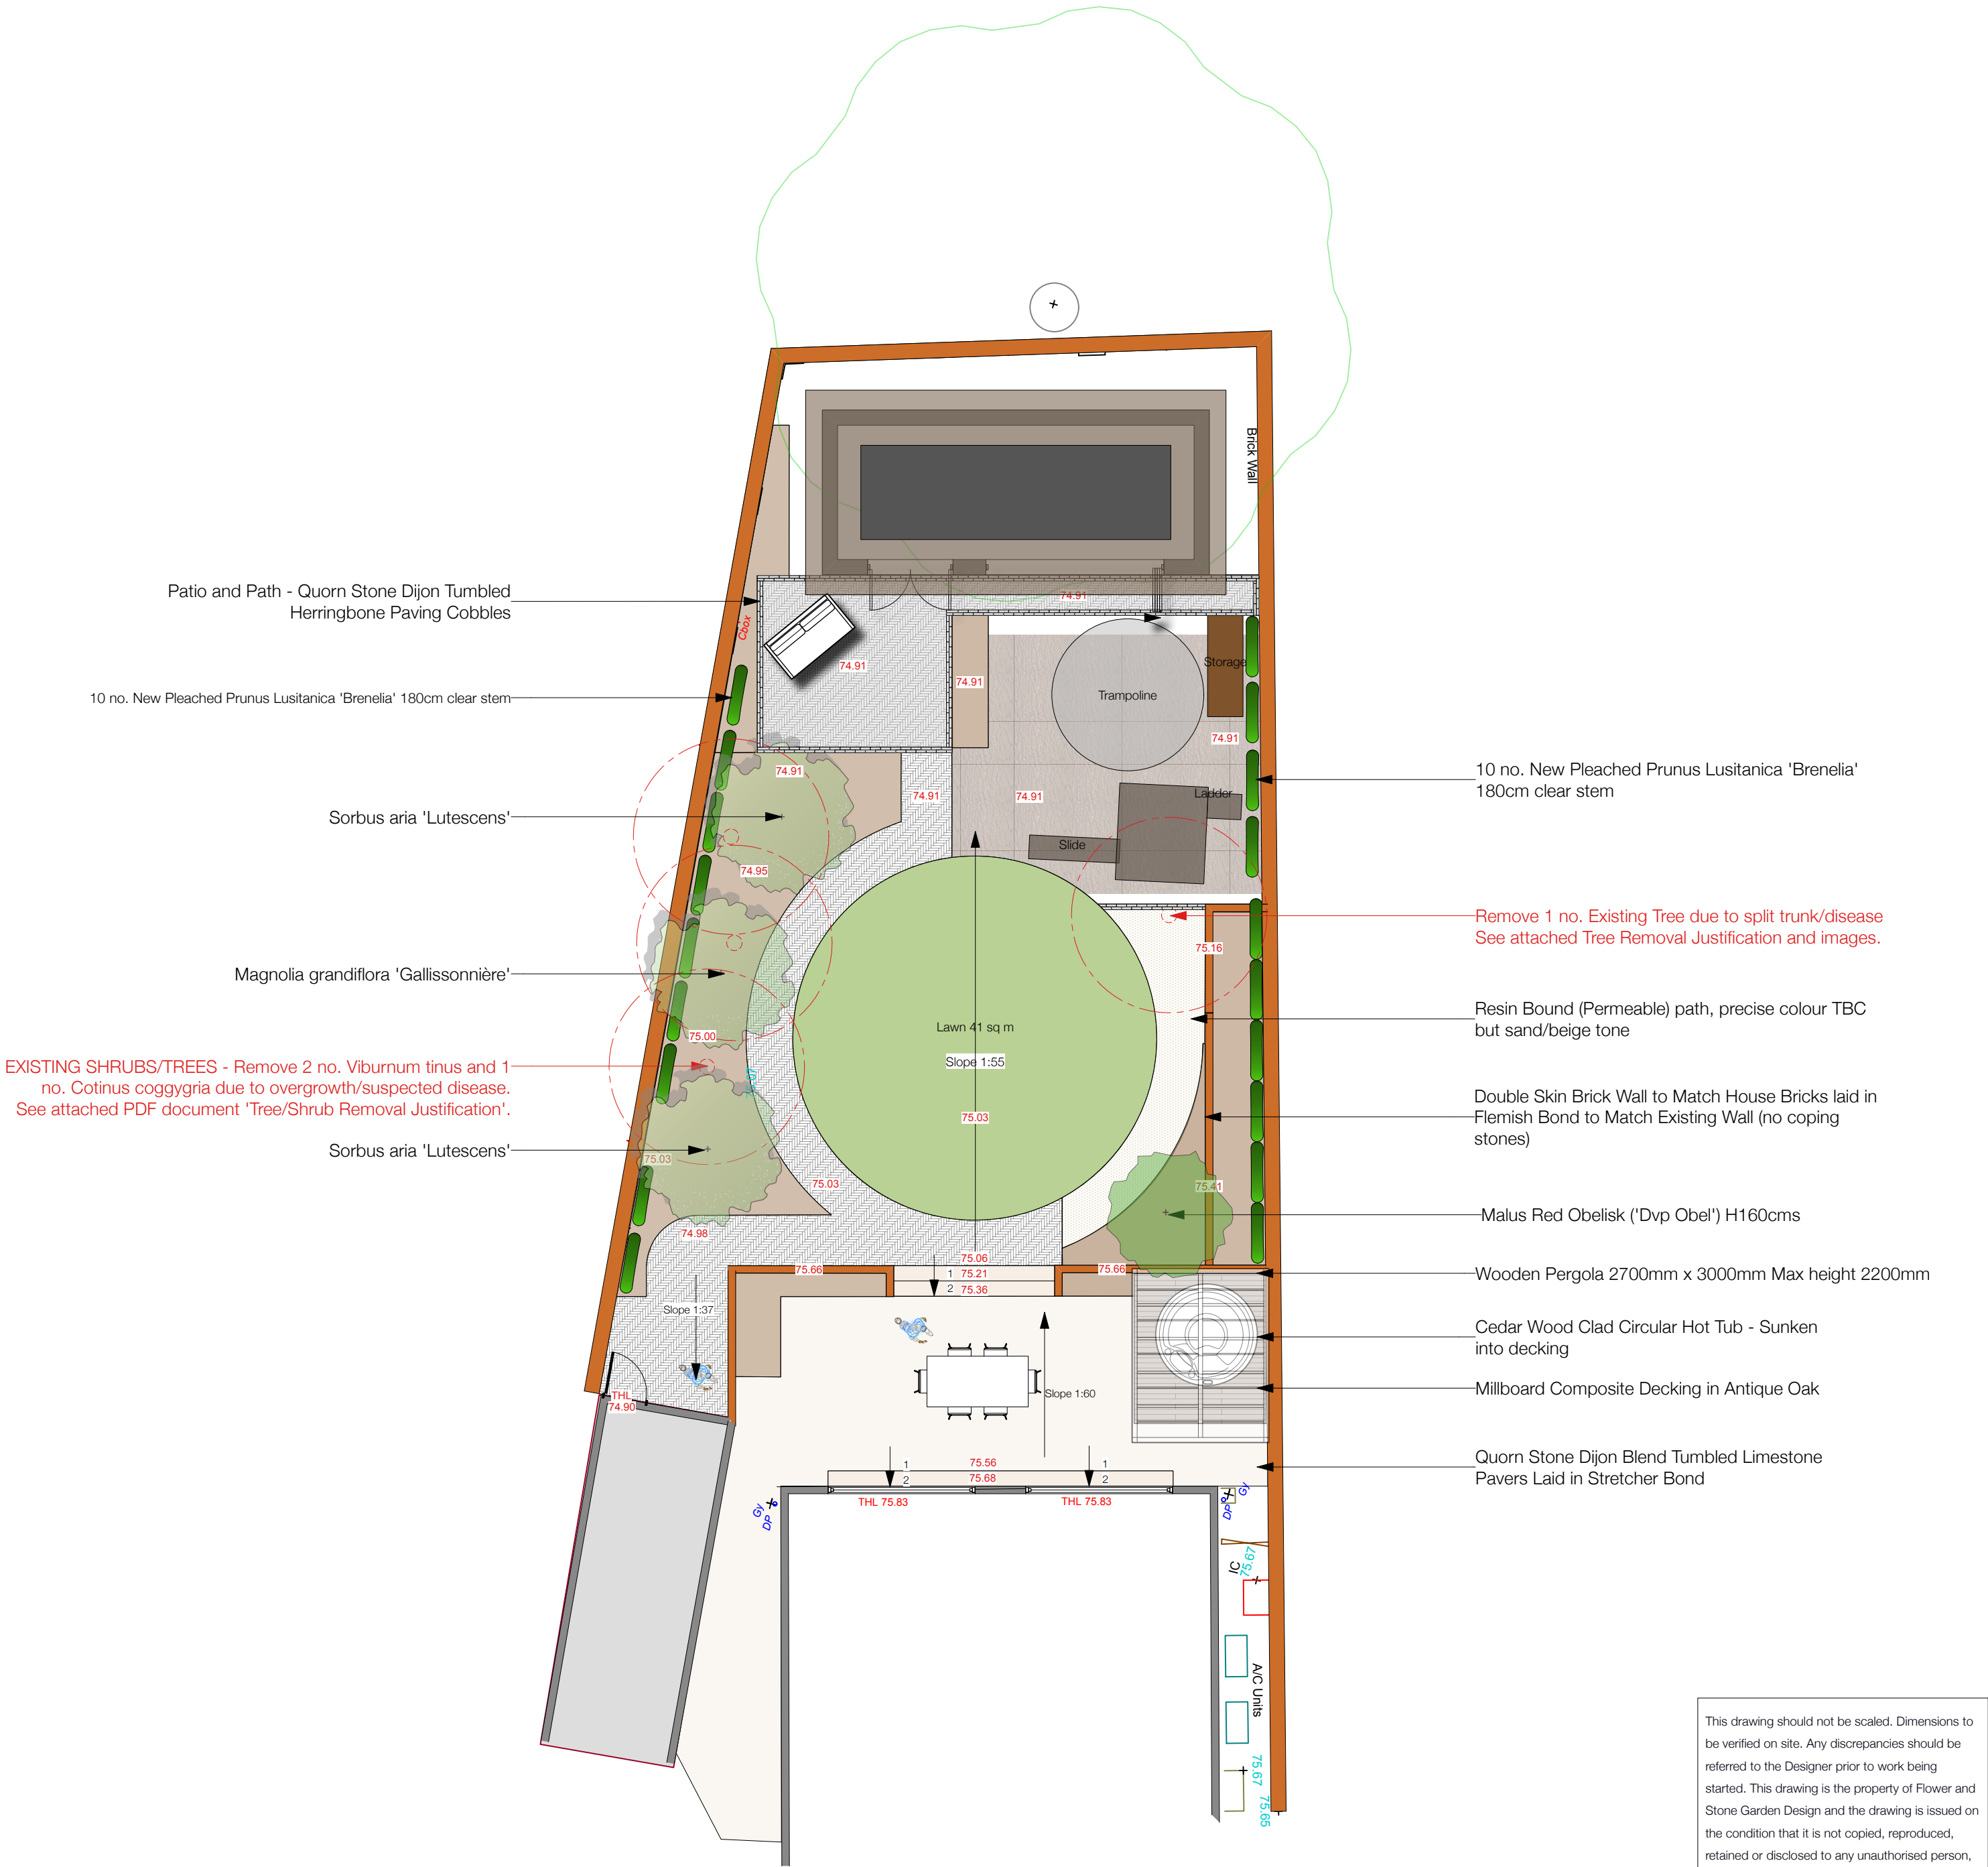

This drawing should not be scaled. Dimensions to be verified on site. Any discrepancies should be referred to the Designer prior to work being started. This drawing is the property of Flower and Stone Garden Design and the drawing is issued on the condition that it is not copied, reproduced, retained or disclosed to any unauthorised person, either wholly or in part without the consent in writing of Catherine Payne.

Title
5 Highbury Road - Back Garden Concept Design - Rev 1

Project
5 Highbury Road - Back Garden Design

Client
Ross and Dani Grier

Paper Size and Scale
1:100 @ A2

Date
05/02/2026

Drawn
CP

Approved
CP

Drawing number
Rev1

FLOWER & STONE
garden design

Linden Lea
Gosmore Road
Hitchin
Herts
SG4 9AT

E-Mail: catherine@flowerandstone.net

Tel: 07776 188202

www.flowerandstone.net