


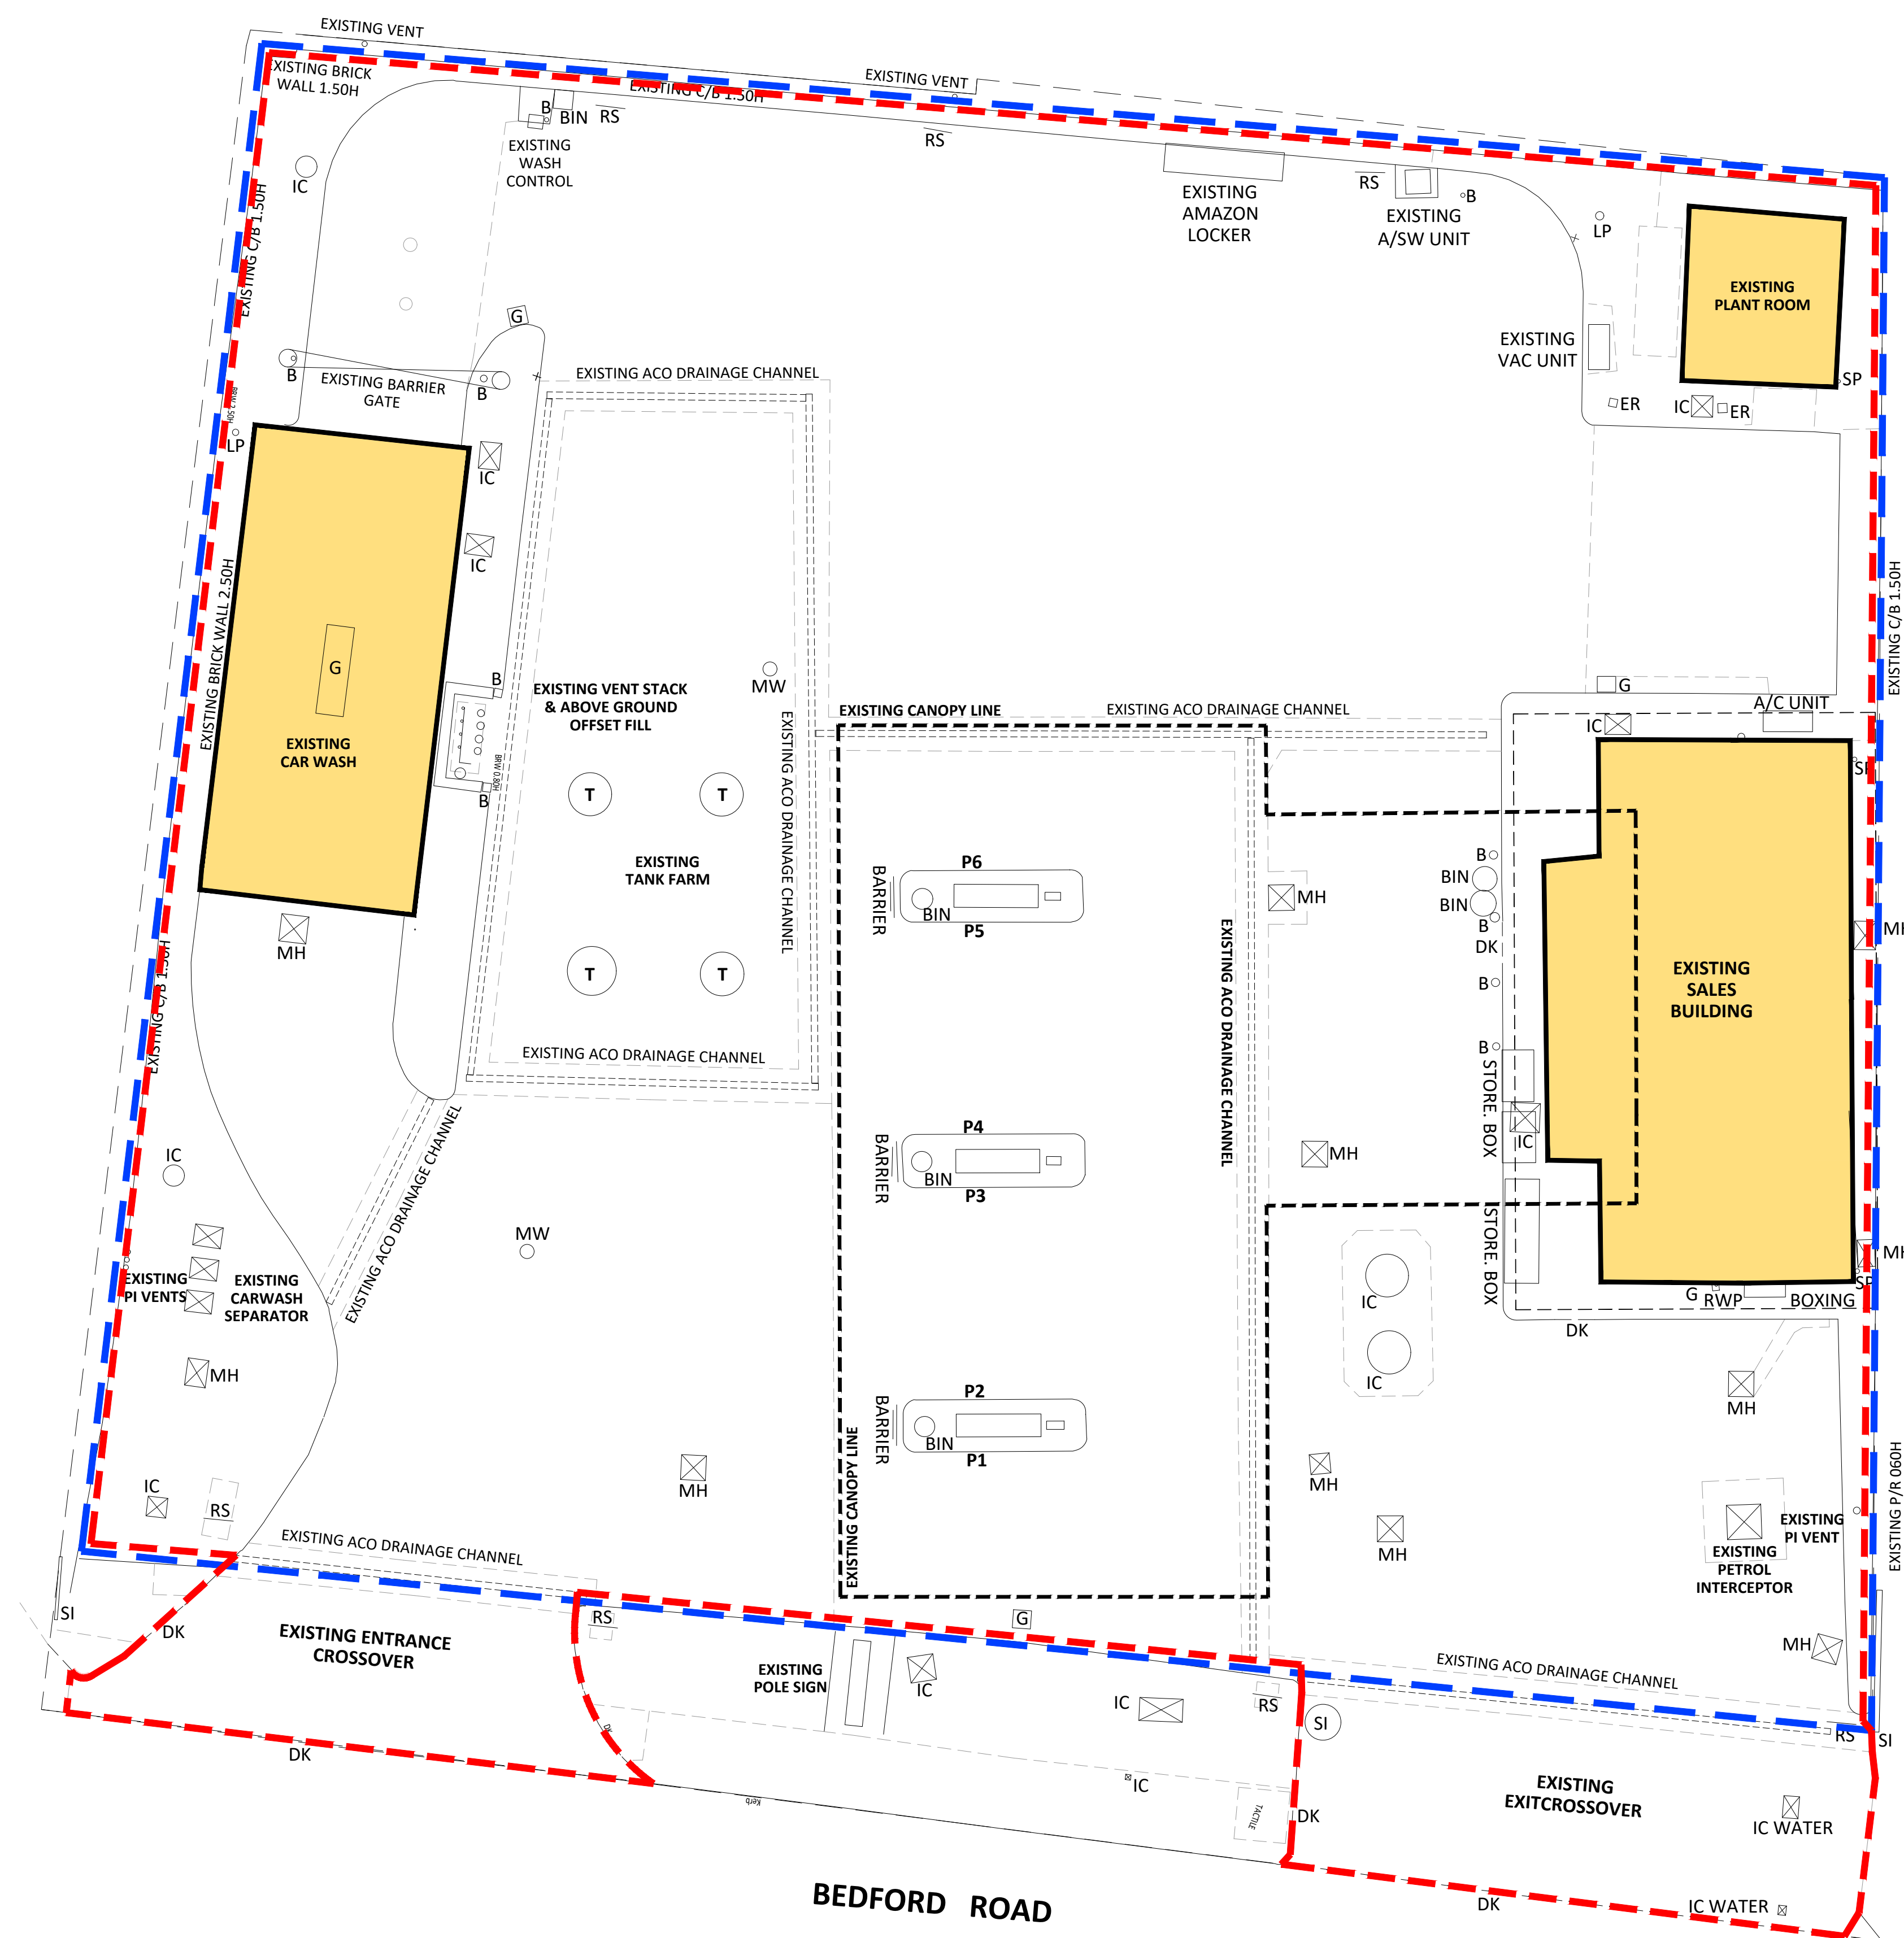

100190111	LP	-	LOCATION PLAN
100190111	BP	-	BLOCK PLAN
100190111	ESL	-	EXISTING SITE LAYOUT
100190111	ESE	-	EXISTING SITE ELEVATIONS
100190111	PSL	-	PROPOSED SITE LAYOUT
100190111	PSE	-	PROPOSED SITE ELEVATIONS
100190111	ISBL	-	INTERNAL SALES BUILDING LAYOUTS
100190111	ESBE	-	EXISTING SALES BUILDING ELEVATIONS
100190111	PSBE	-	PROPOSED SALES BUILDING ELEVATIONS
100190111	PJWE	-	PROPOSED JET WASH ELEVATIONS
100190111	TRACK	-	TRACKING LAYOUT

DWG No :	10019011	ESL	26	A
----------	----------	-----	----	---