


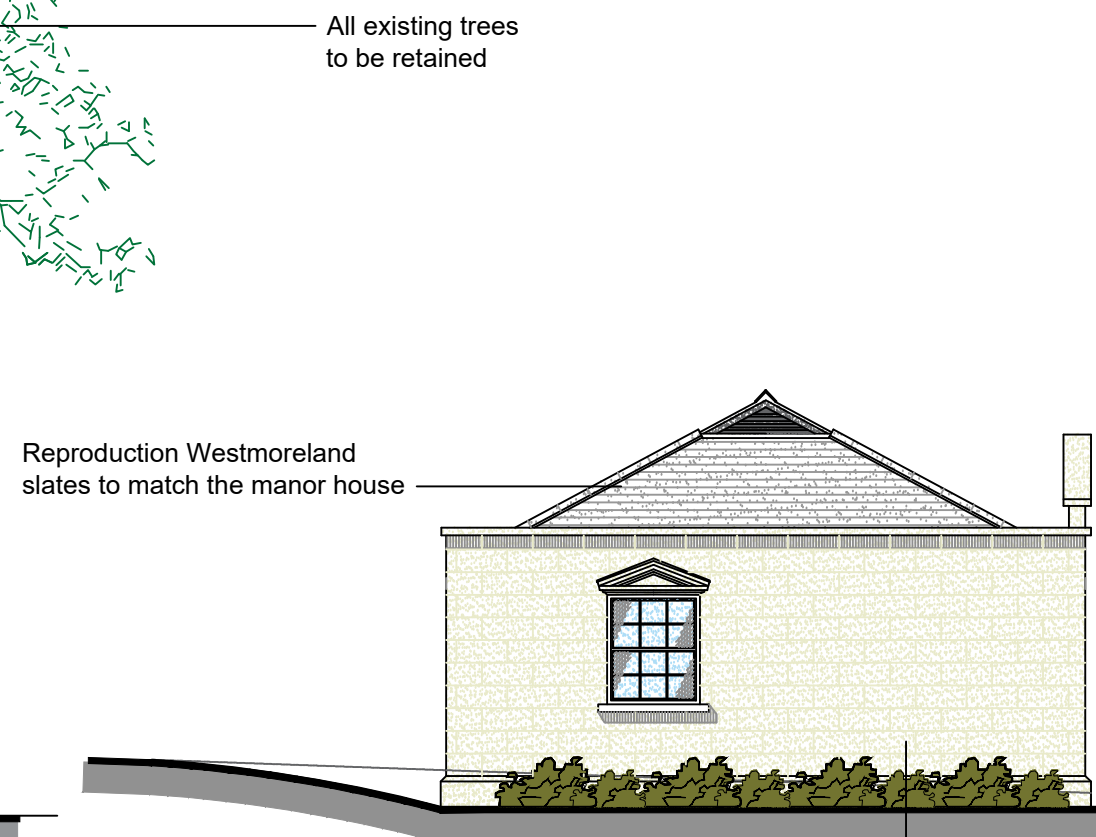


North


Proposed Elevations 1:100




East

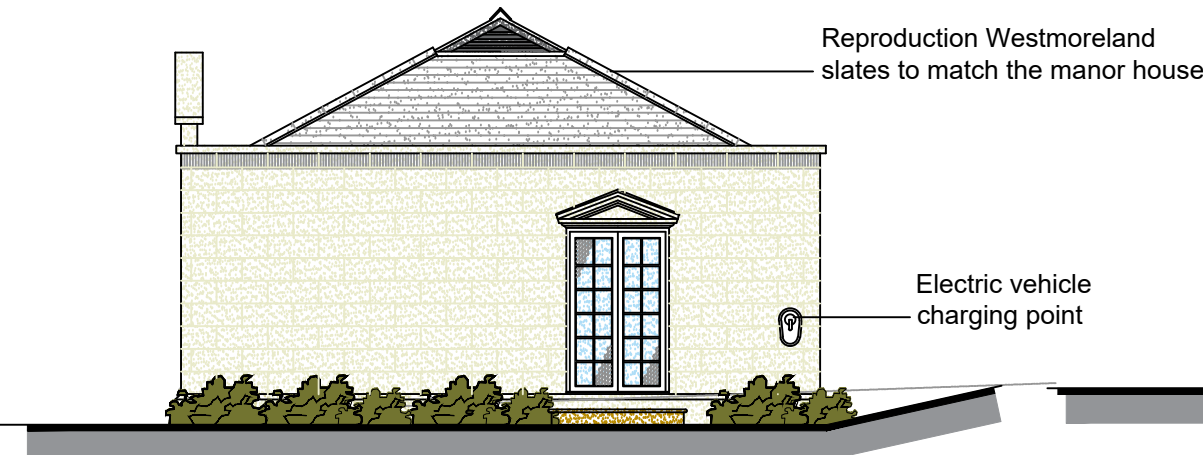

West

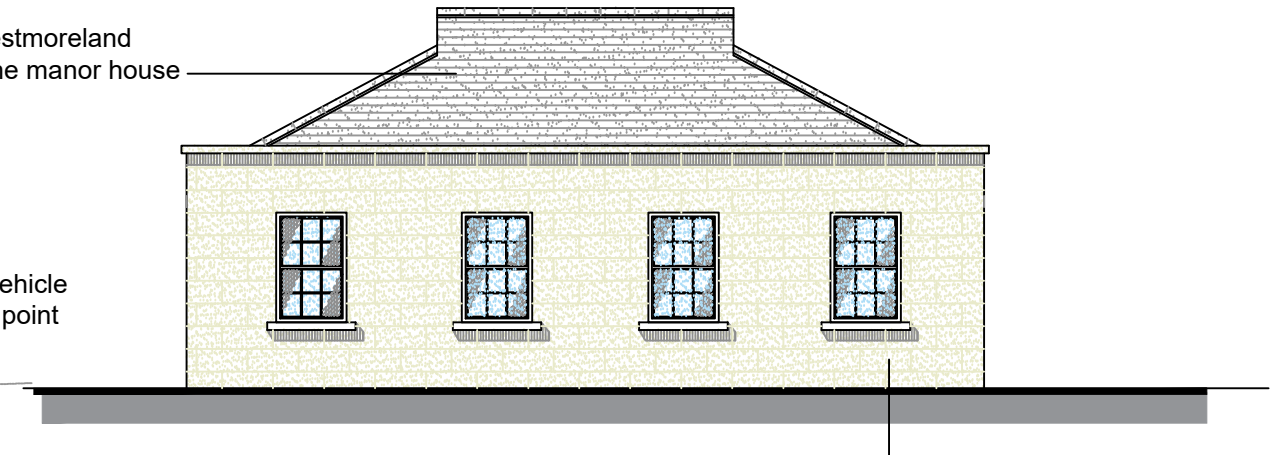


South

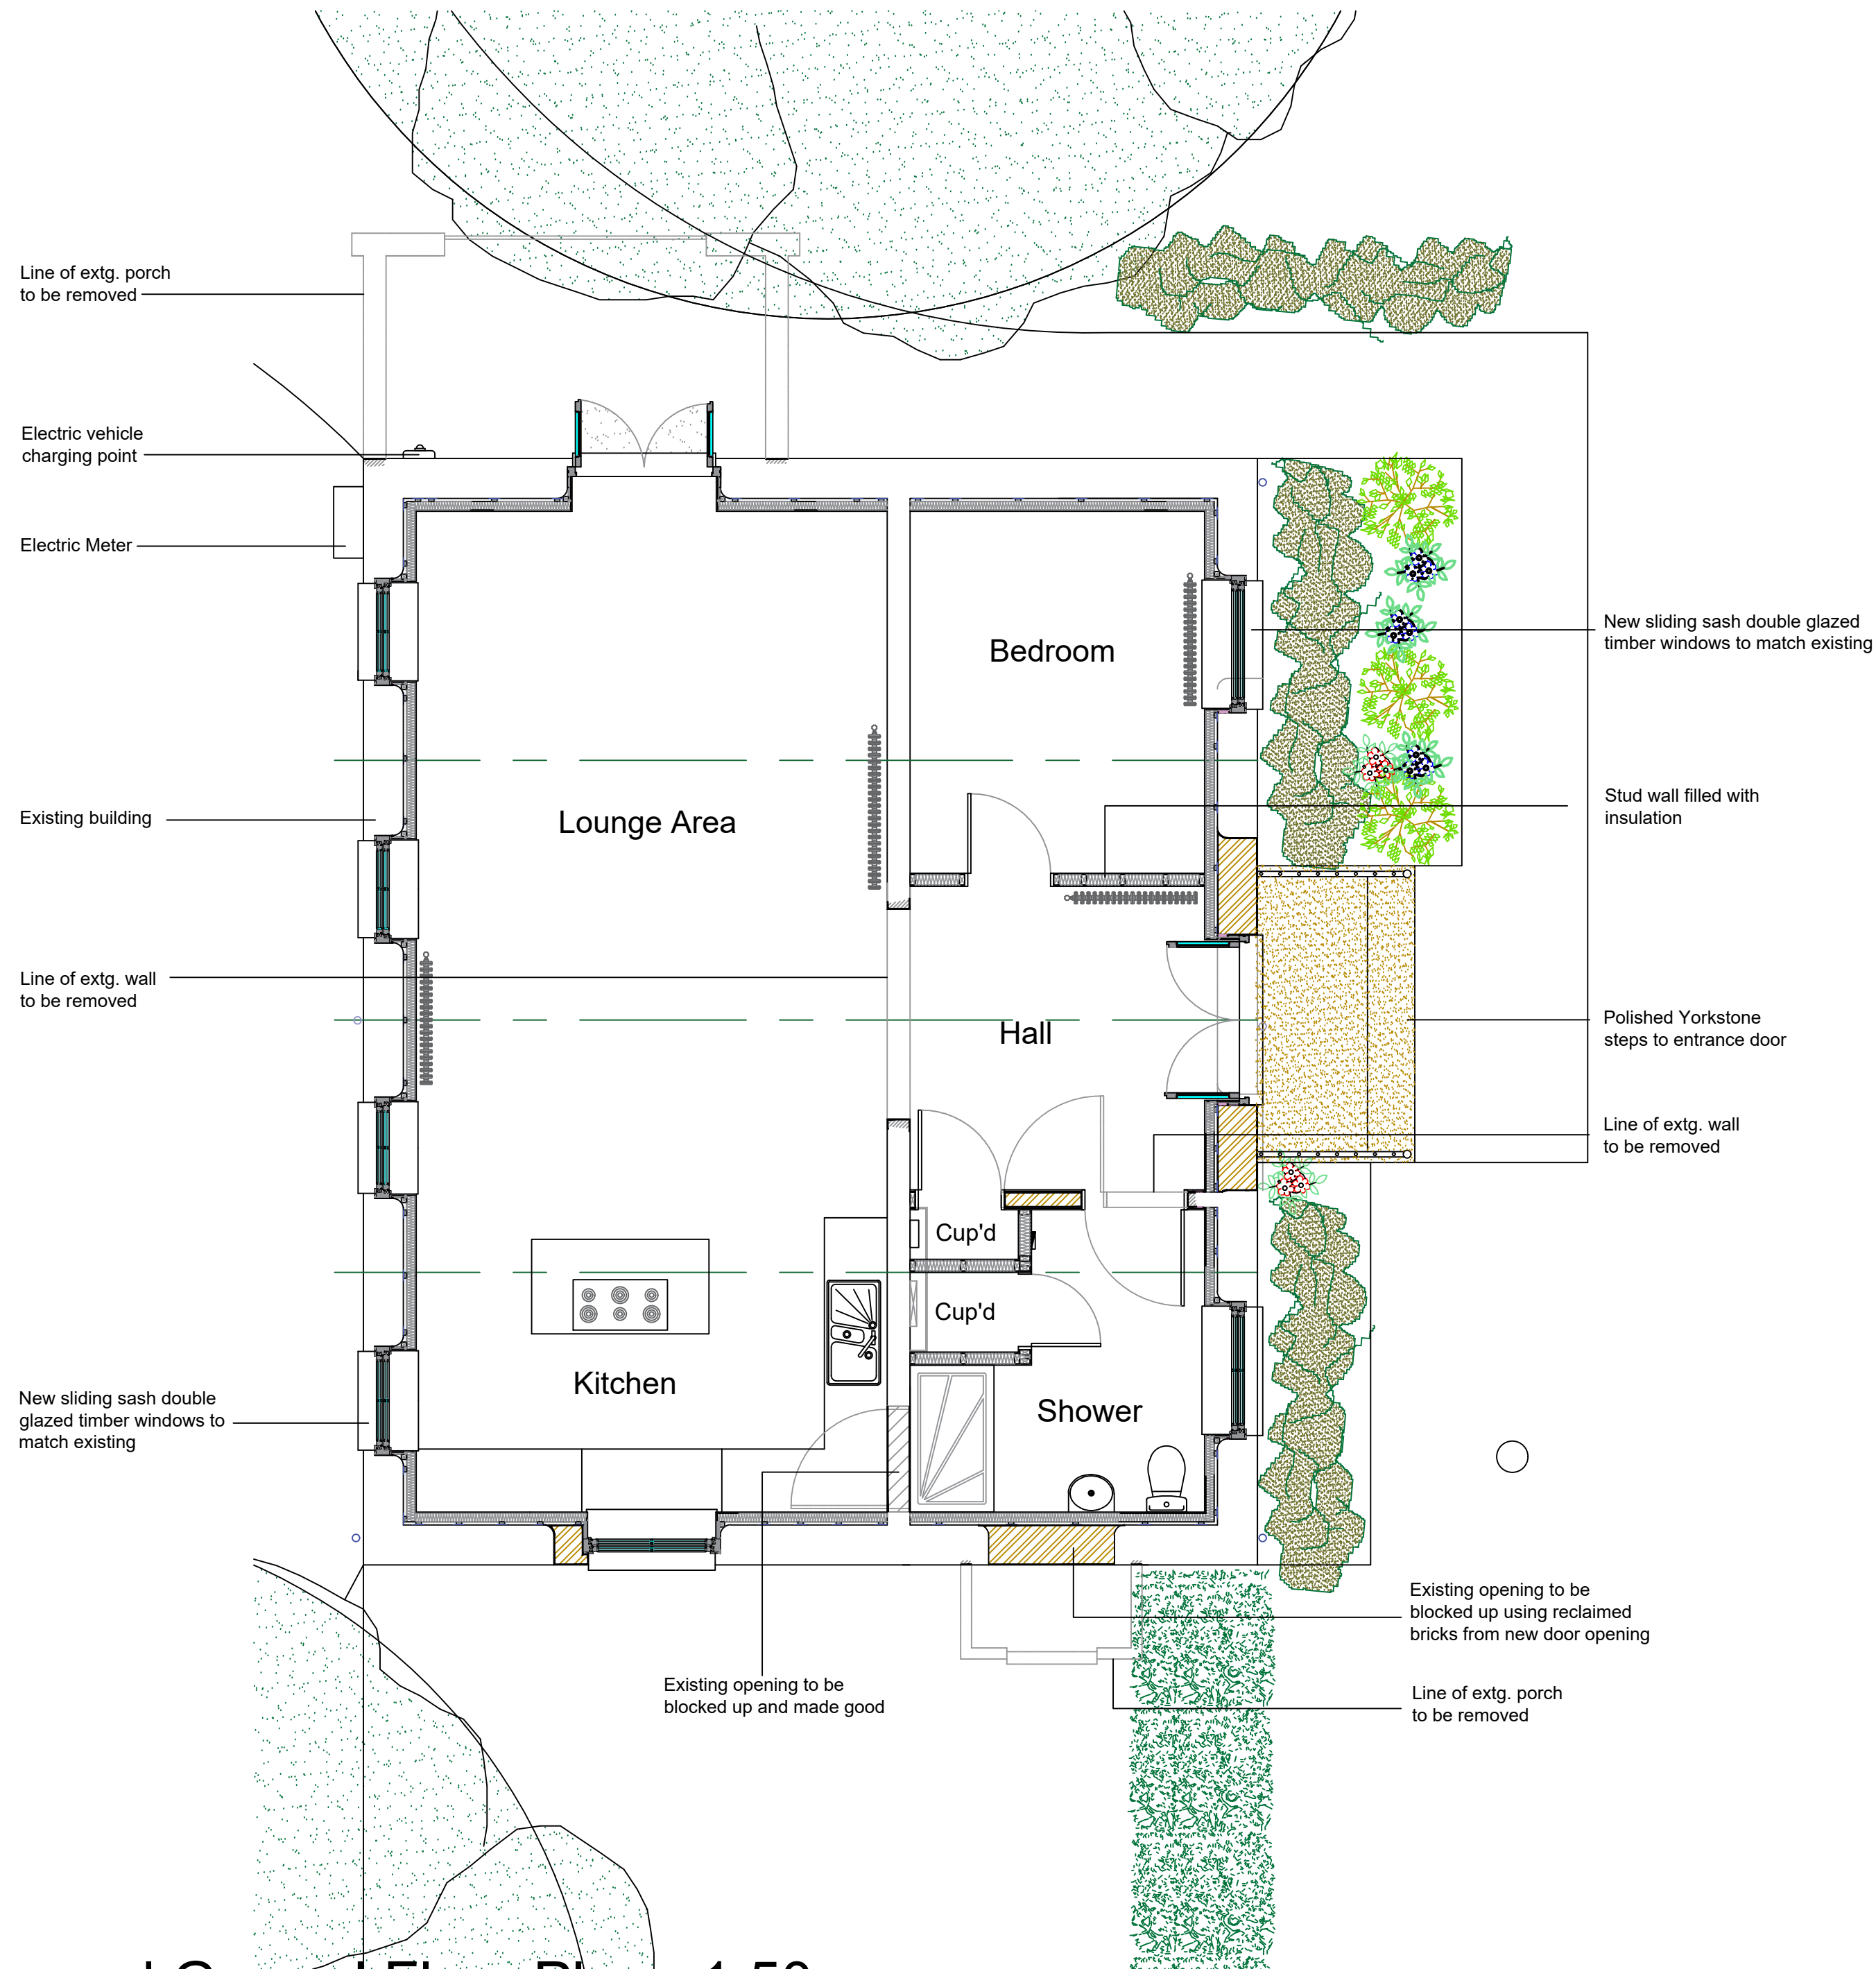


Proposed Ground Floor Plan 1:50

Proposed Roof / Site Plan 1:200

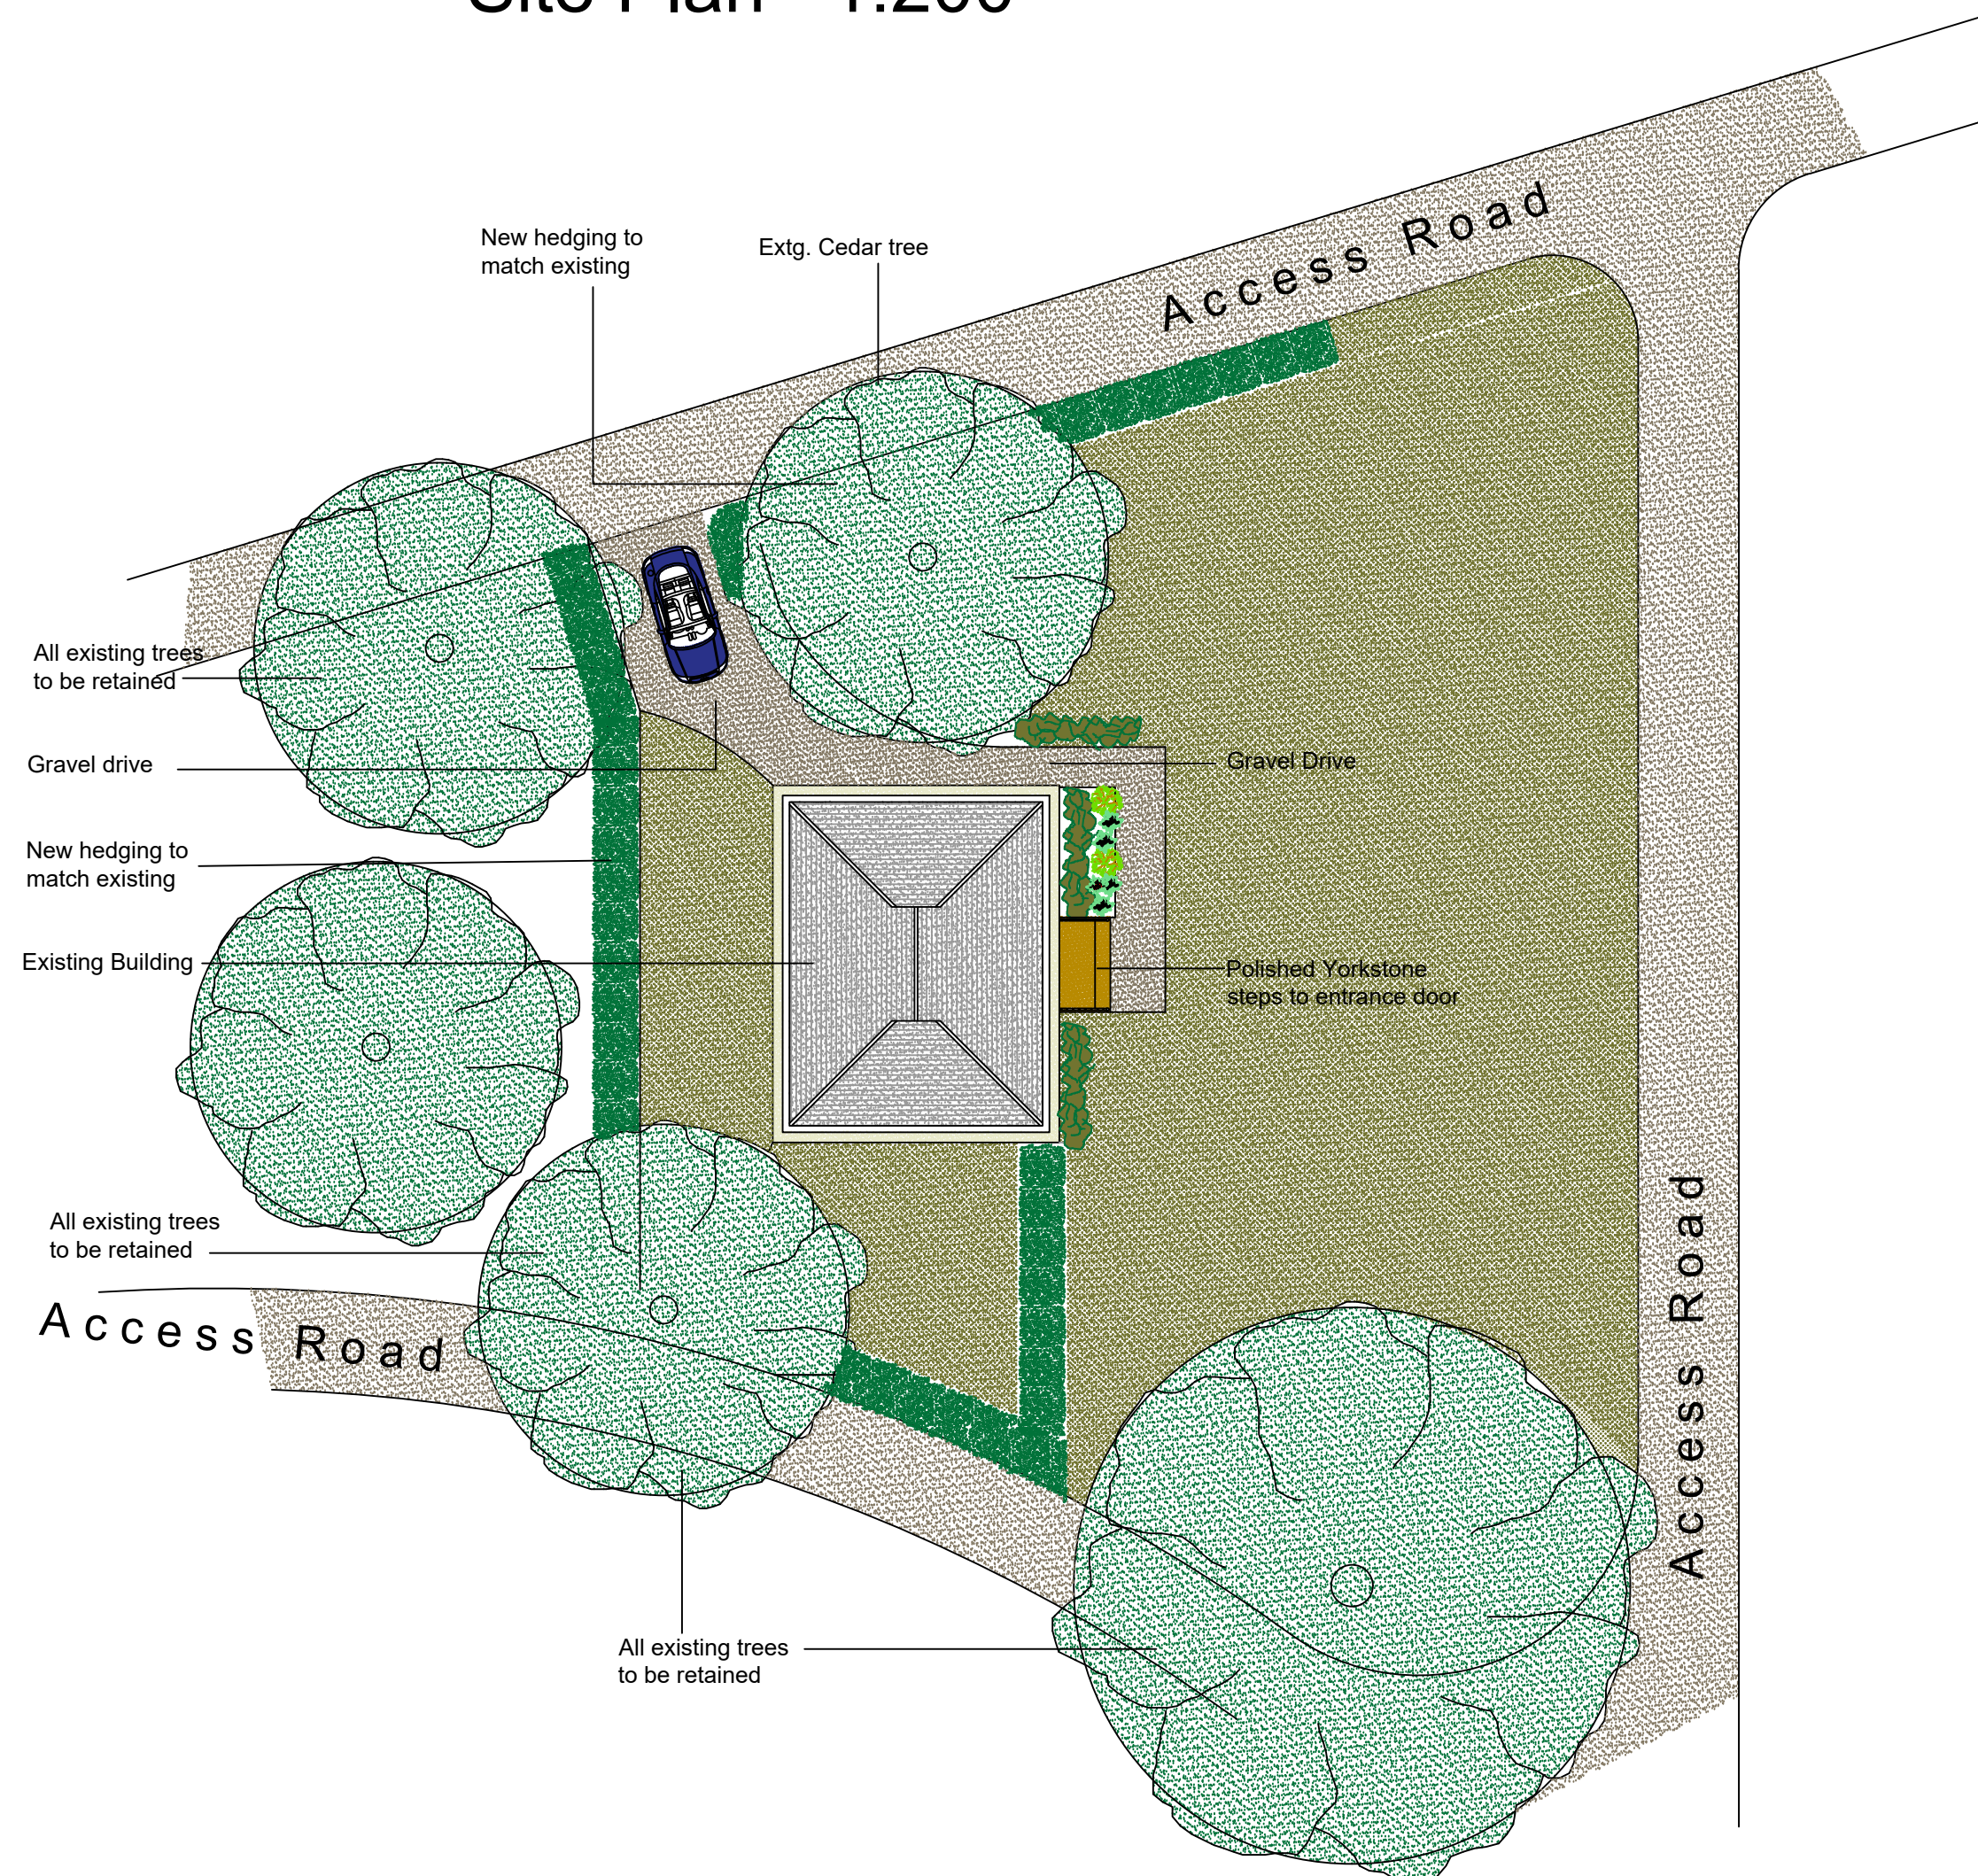

1:100 Scale Bar

1:50 Scale Bar

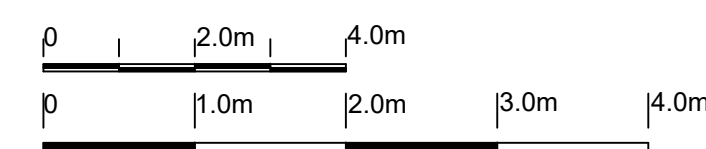

A Planning Revisions

Architech Limited

Architectural and Building Consultants
Tel. 01462 634293 / 07768 123899

Project

The Bothy, Hexton Manor, Hexton,
Hertfordshire

Title

Proposed Conversion into a One
Bedroom Dwelling

Date

April 2023

Scale

1:50 1:100

Status

Planning

2023 / 26 / 101

A

A1

© THIS DRAWING IS COPYRIGHT