
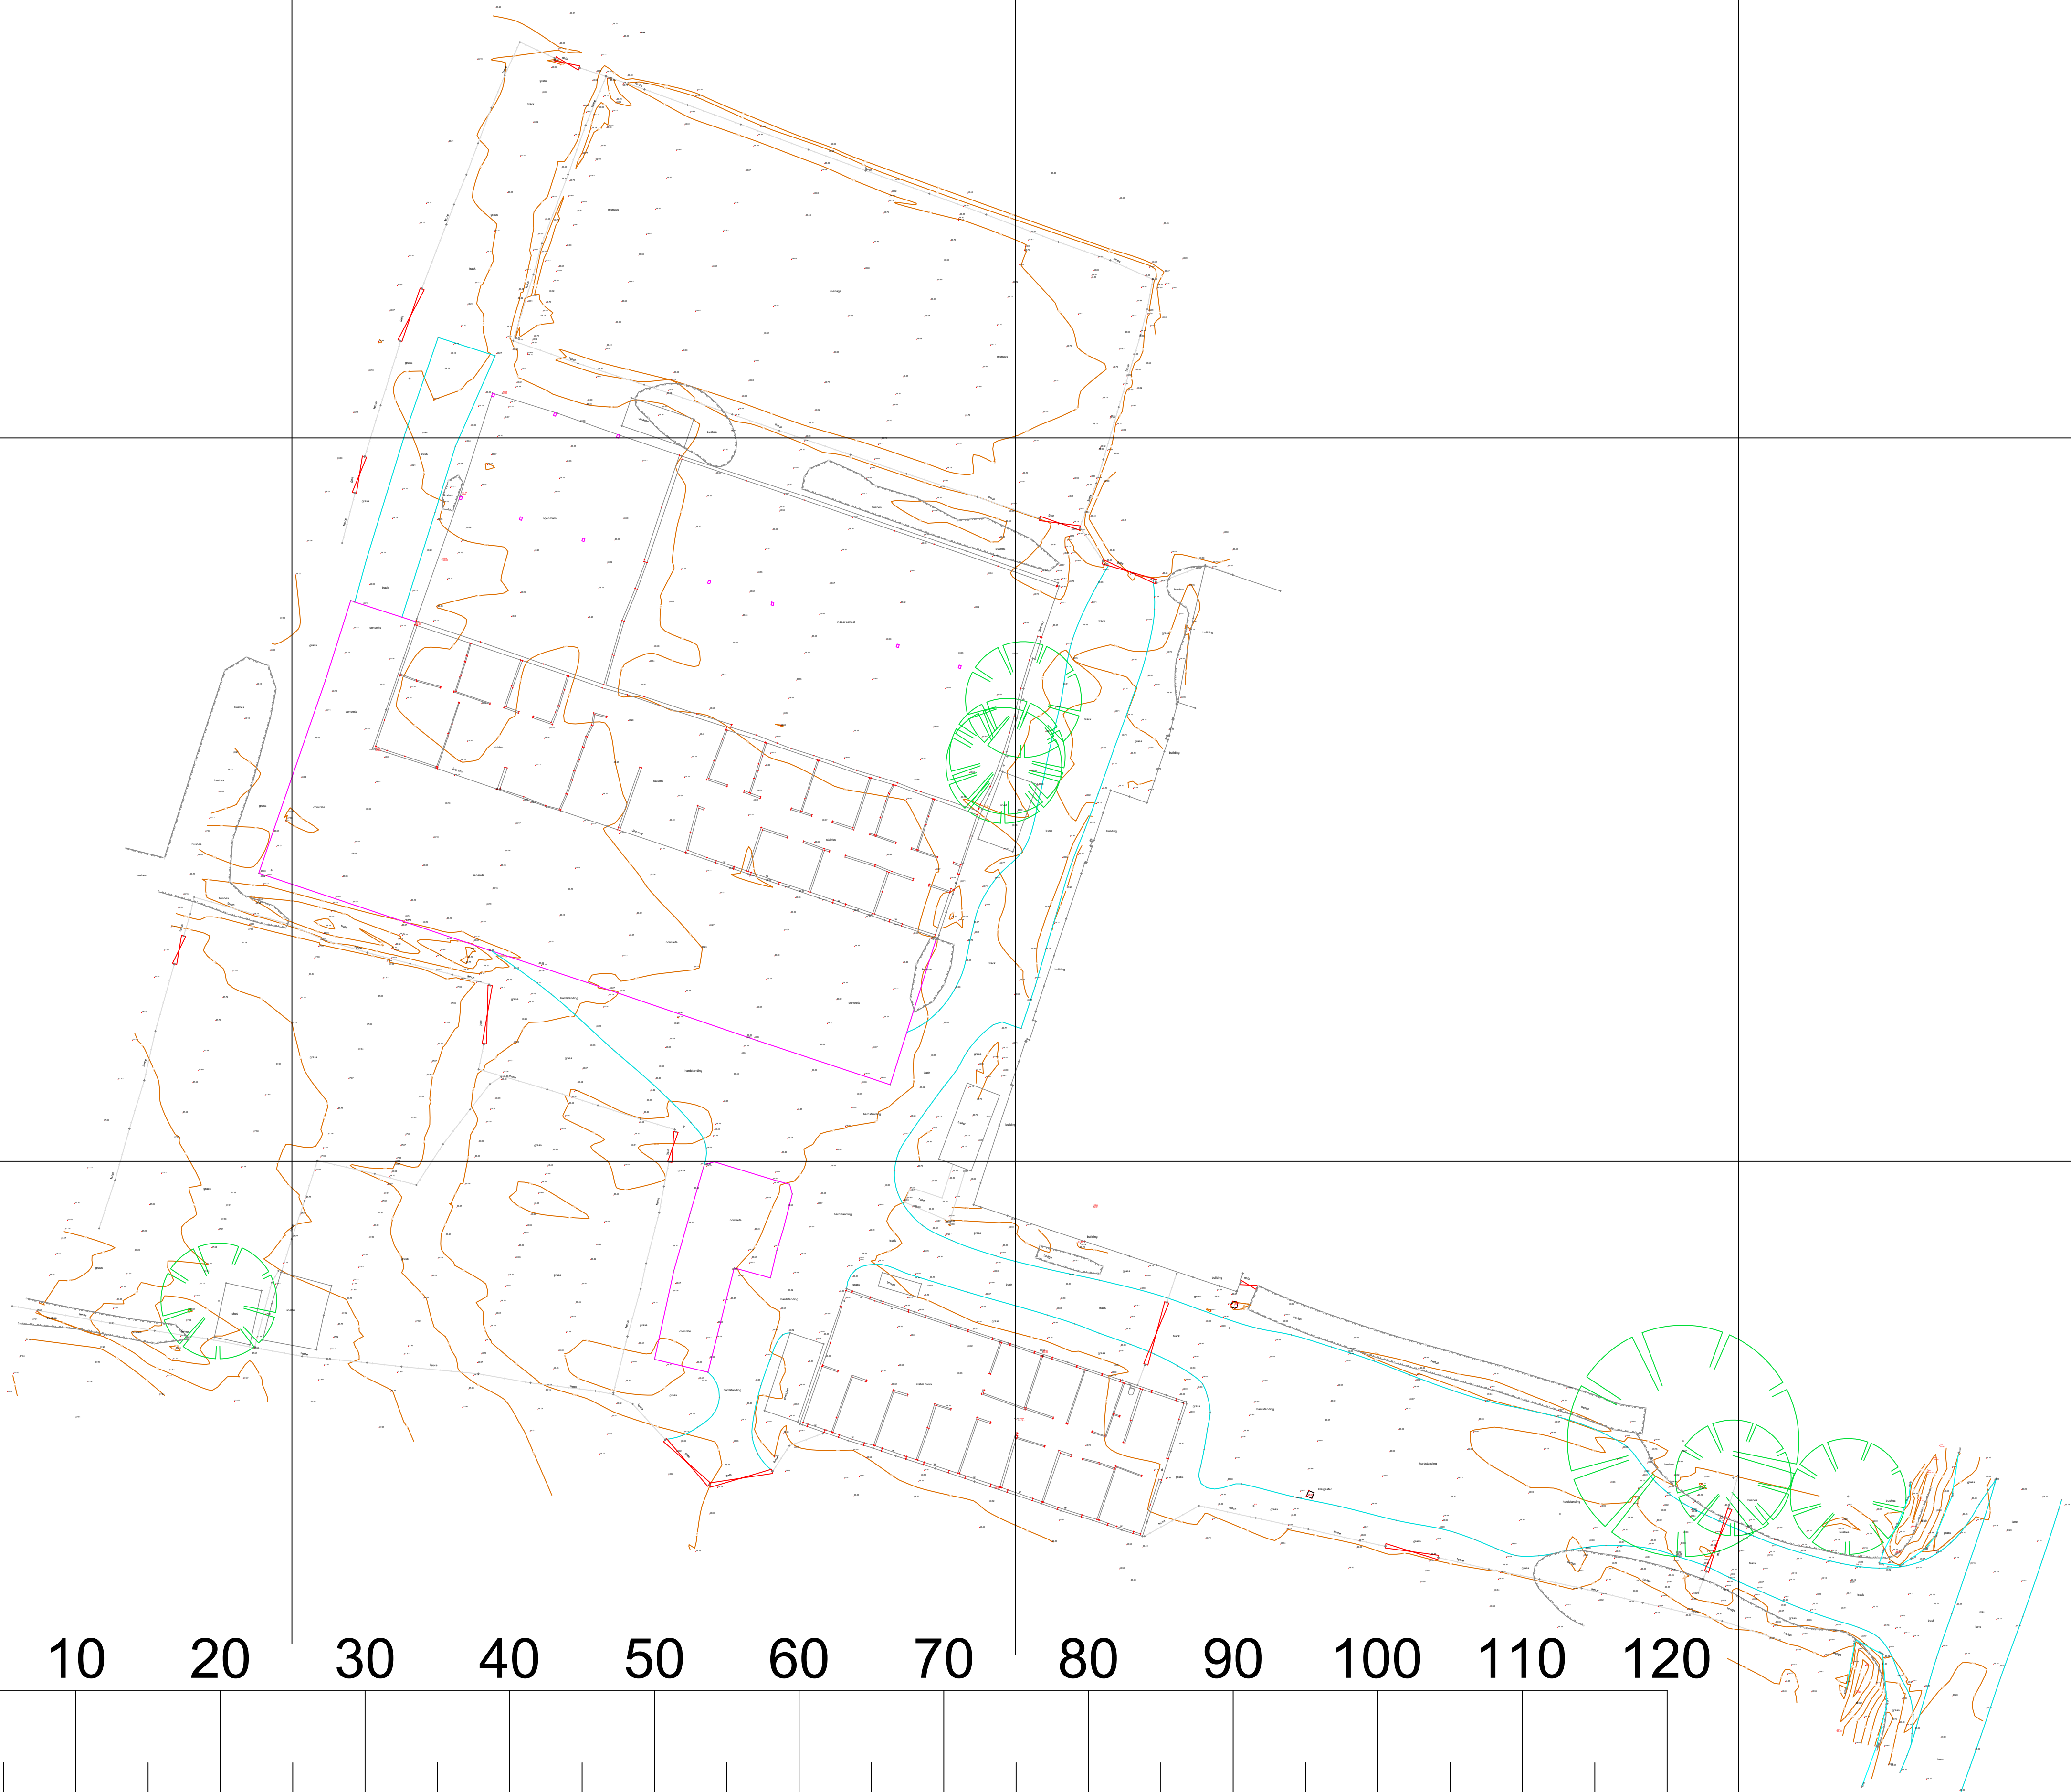


Metres

Shyres Rural Ltd.
CHARTERED SURVEYORS
MAKING COUNCIL SENSE

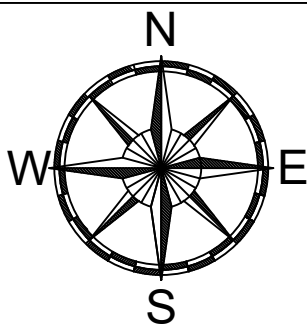

Shyres Rural Ltd. Registered in England and Wales No. 4600142
Fostonham 1A Shyres Grove, Little Wymondley, Bedford MK44 2BT
TEL 01234 296959 Mobile 07960540125
e-mail: shyresrural@btconnect.com

JOB TITLE:
1: TOPOGRAPHICAL SURVEY GLEE BE HOUSE STABLES
survey to OS grid and datum using gps/leica OSGB 36 15

CLIENT:		
DATA SHOWN ON THIS PLAN PREPARED TO CLIENT SPECIFICATIONS		
ORDNANCE SURVEY DATA COPYRIGHT LICENCE No 10000487		
DATE: 12/04/25	DRAWING NUMBER:	REVISION:
SCALE: 1:250 on A1	SRL.026.25	
DRAWN BY: M		
Survey data correct at date of survey only Symbols representing the ground and built dimensions are indicative only All service detail must be considered approximate and its full location must be verified by owner obtained from the relevant provider and/or authority Digital copies of this data can only be considered accurate if supplied directly by Shyres Rural Ltd. Do not scale from plans		

239700N