
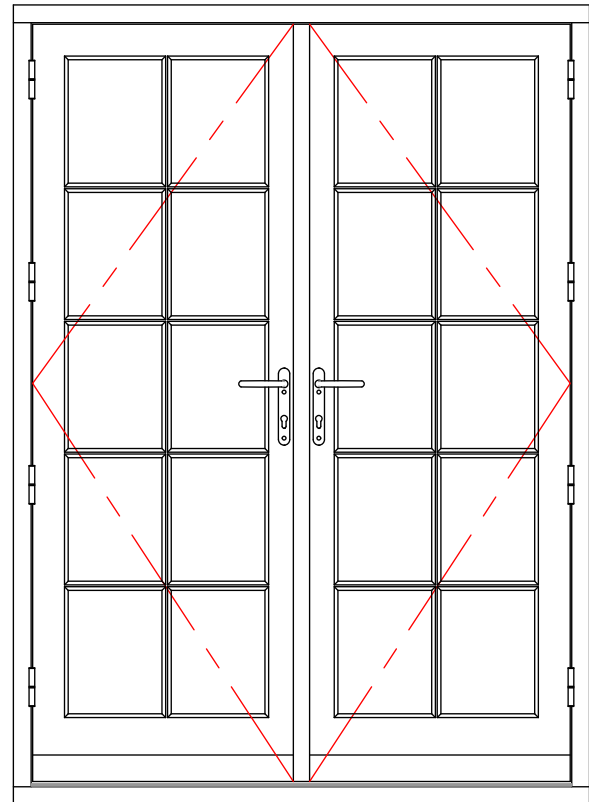


Classic Doors

Open Out Head / Mobility Cill Section

24/04/2024 REVISION D

FILE: CL2-FD03SX

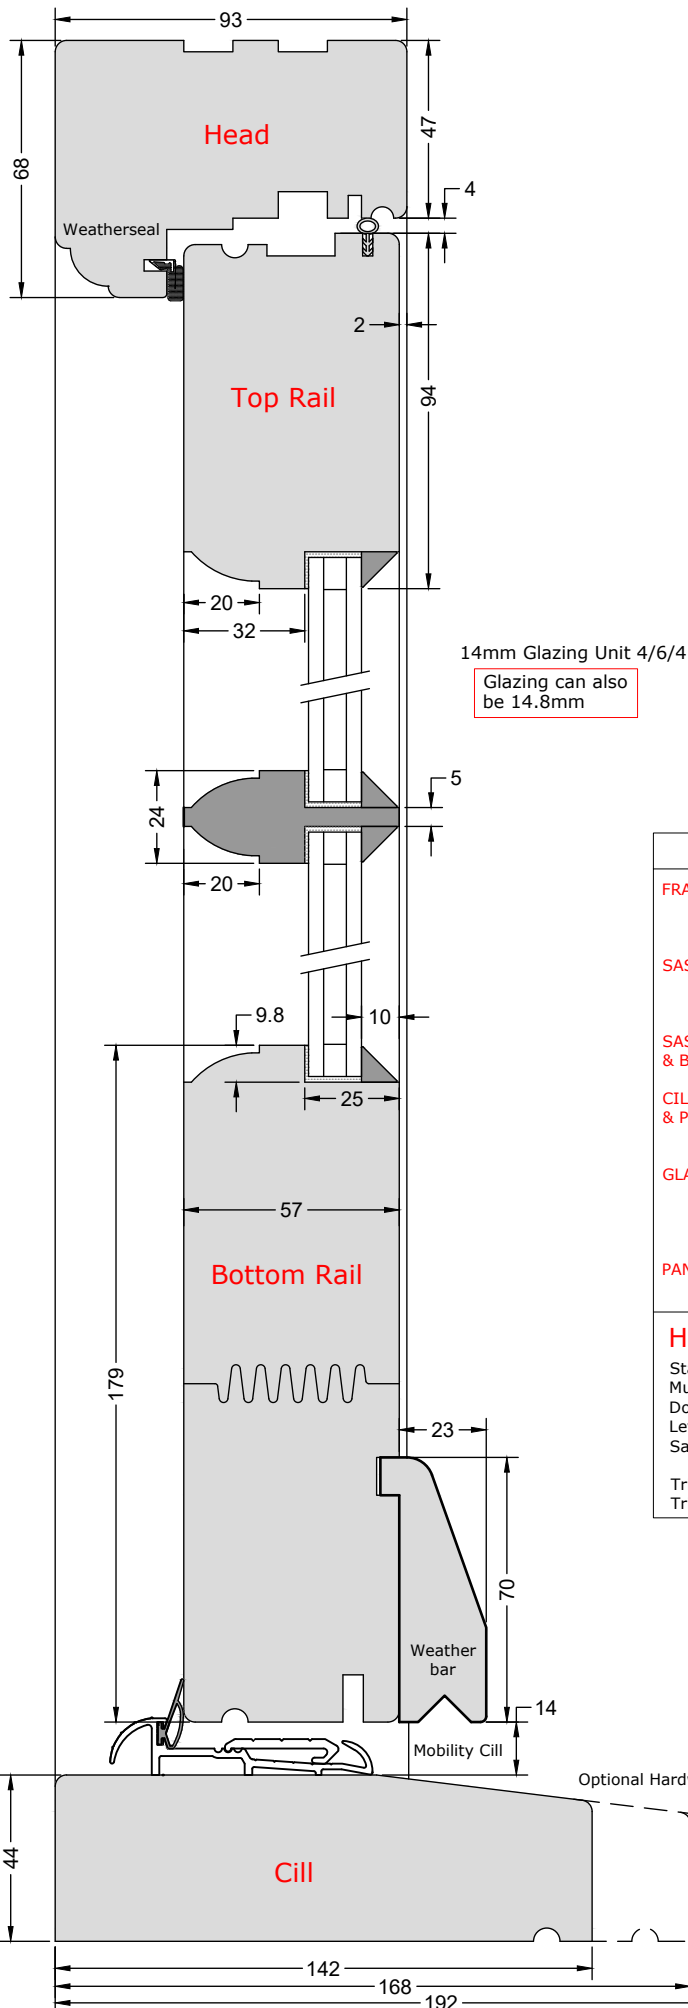

Specifications

FRAME	68 x 93mm Head & Jamb, 56, 68 or 90 x 163mm Cill 68 or 92mm Transom 68 or 92mm Mullion
SASH	94 x 57mm Top Rail & Stiles 179 x 57mm Bottom Rail 179 x 57mm Mid Rail if specified
SASH BEAD & BAR PROFILE	Ovolo (shown) Lambs Tongue or Square Edge
CILL BEAD & PROJECTION	Optional 44mm Timber Cill width 142mm as standard Optional widths available 168mm & 192mm
GLAZING	14mm Low E Sealed unit 4mm, 6mm, 4mm Krypton filled cavity Outer Perimeter has a Black colour Aluminium Spacer Timber Beaded Glazed System Also available with: 14.8mm Glazing (6.8/4/4)
PANEL OPTIONS	28mm Insulated Core MDF Faced Flat Panel

Hardware/Fittings

Stainless Steel Lift Off Hinges (4 Per Door)
Multi Point Locking & Shootbolts, with central Mortice Dead Bolt and Latch Set
Double Locking Cylinder
Lever type Handles with Backplate available in Polished Brass, Polished Chrome, Satin Chrome, Bright Bronze, Satin Bronze, Black or White.

Trickle Vent 4600EA or 1700EA can be fitted to Top Rail or Head
Trickle Vents area available in White or Brown only

NOTE: Where open door restriction is required, cabin hooks can be specified

**DUE TO PROGRESSIVE DEVELOPMENT
MUMFORD & WOOD LIMITED RESERVE
THE RIGHT TO MODIFY OR CHANGE
SPECIFICATIONS WITHOUT PRIOR NOTICE**

THIS DRAWING & SPECIFICATIONS ARE THE PROPERTY OF MUMFORD & WOOD LTD. THEY ARE ISSUED IN STRICT CONFIDENCE AND SHALL NOT BE REPRODUCED, COPIED OR USED AS THE BASIS FOR MANUFACTURING WITHOUT WRITTEN PERMISSION.



TOWER BUSINESS PARK,
KELVEDON ROAD
TIPTREE, ESSEX
CO5 0LX
Tel: 01621 818155 FAX: 01621 818175
EMAIL: sales@mumfordwood.com
WEB: www.mumfordwood.com