


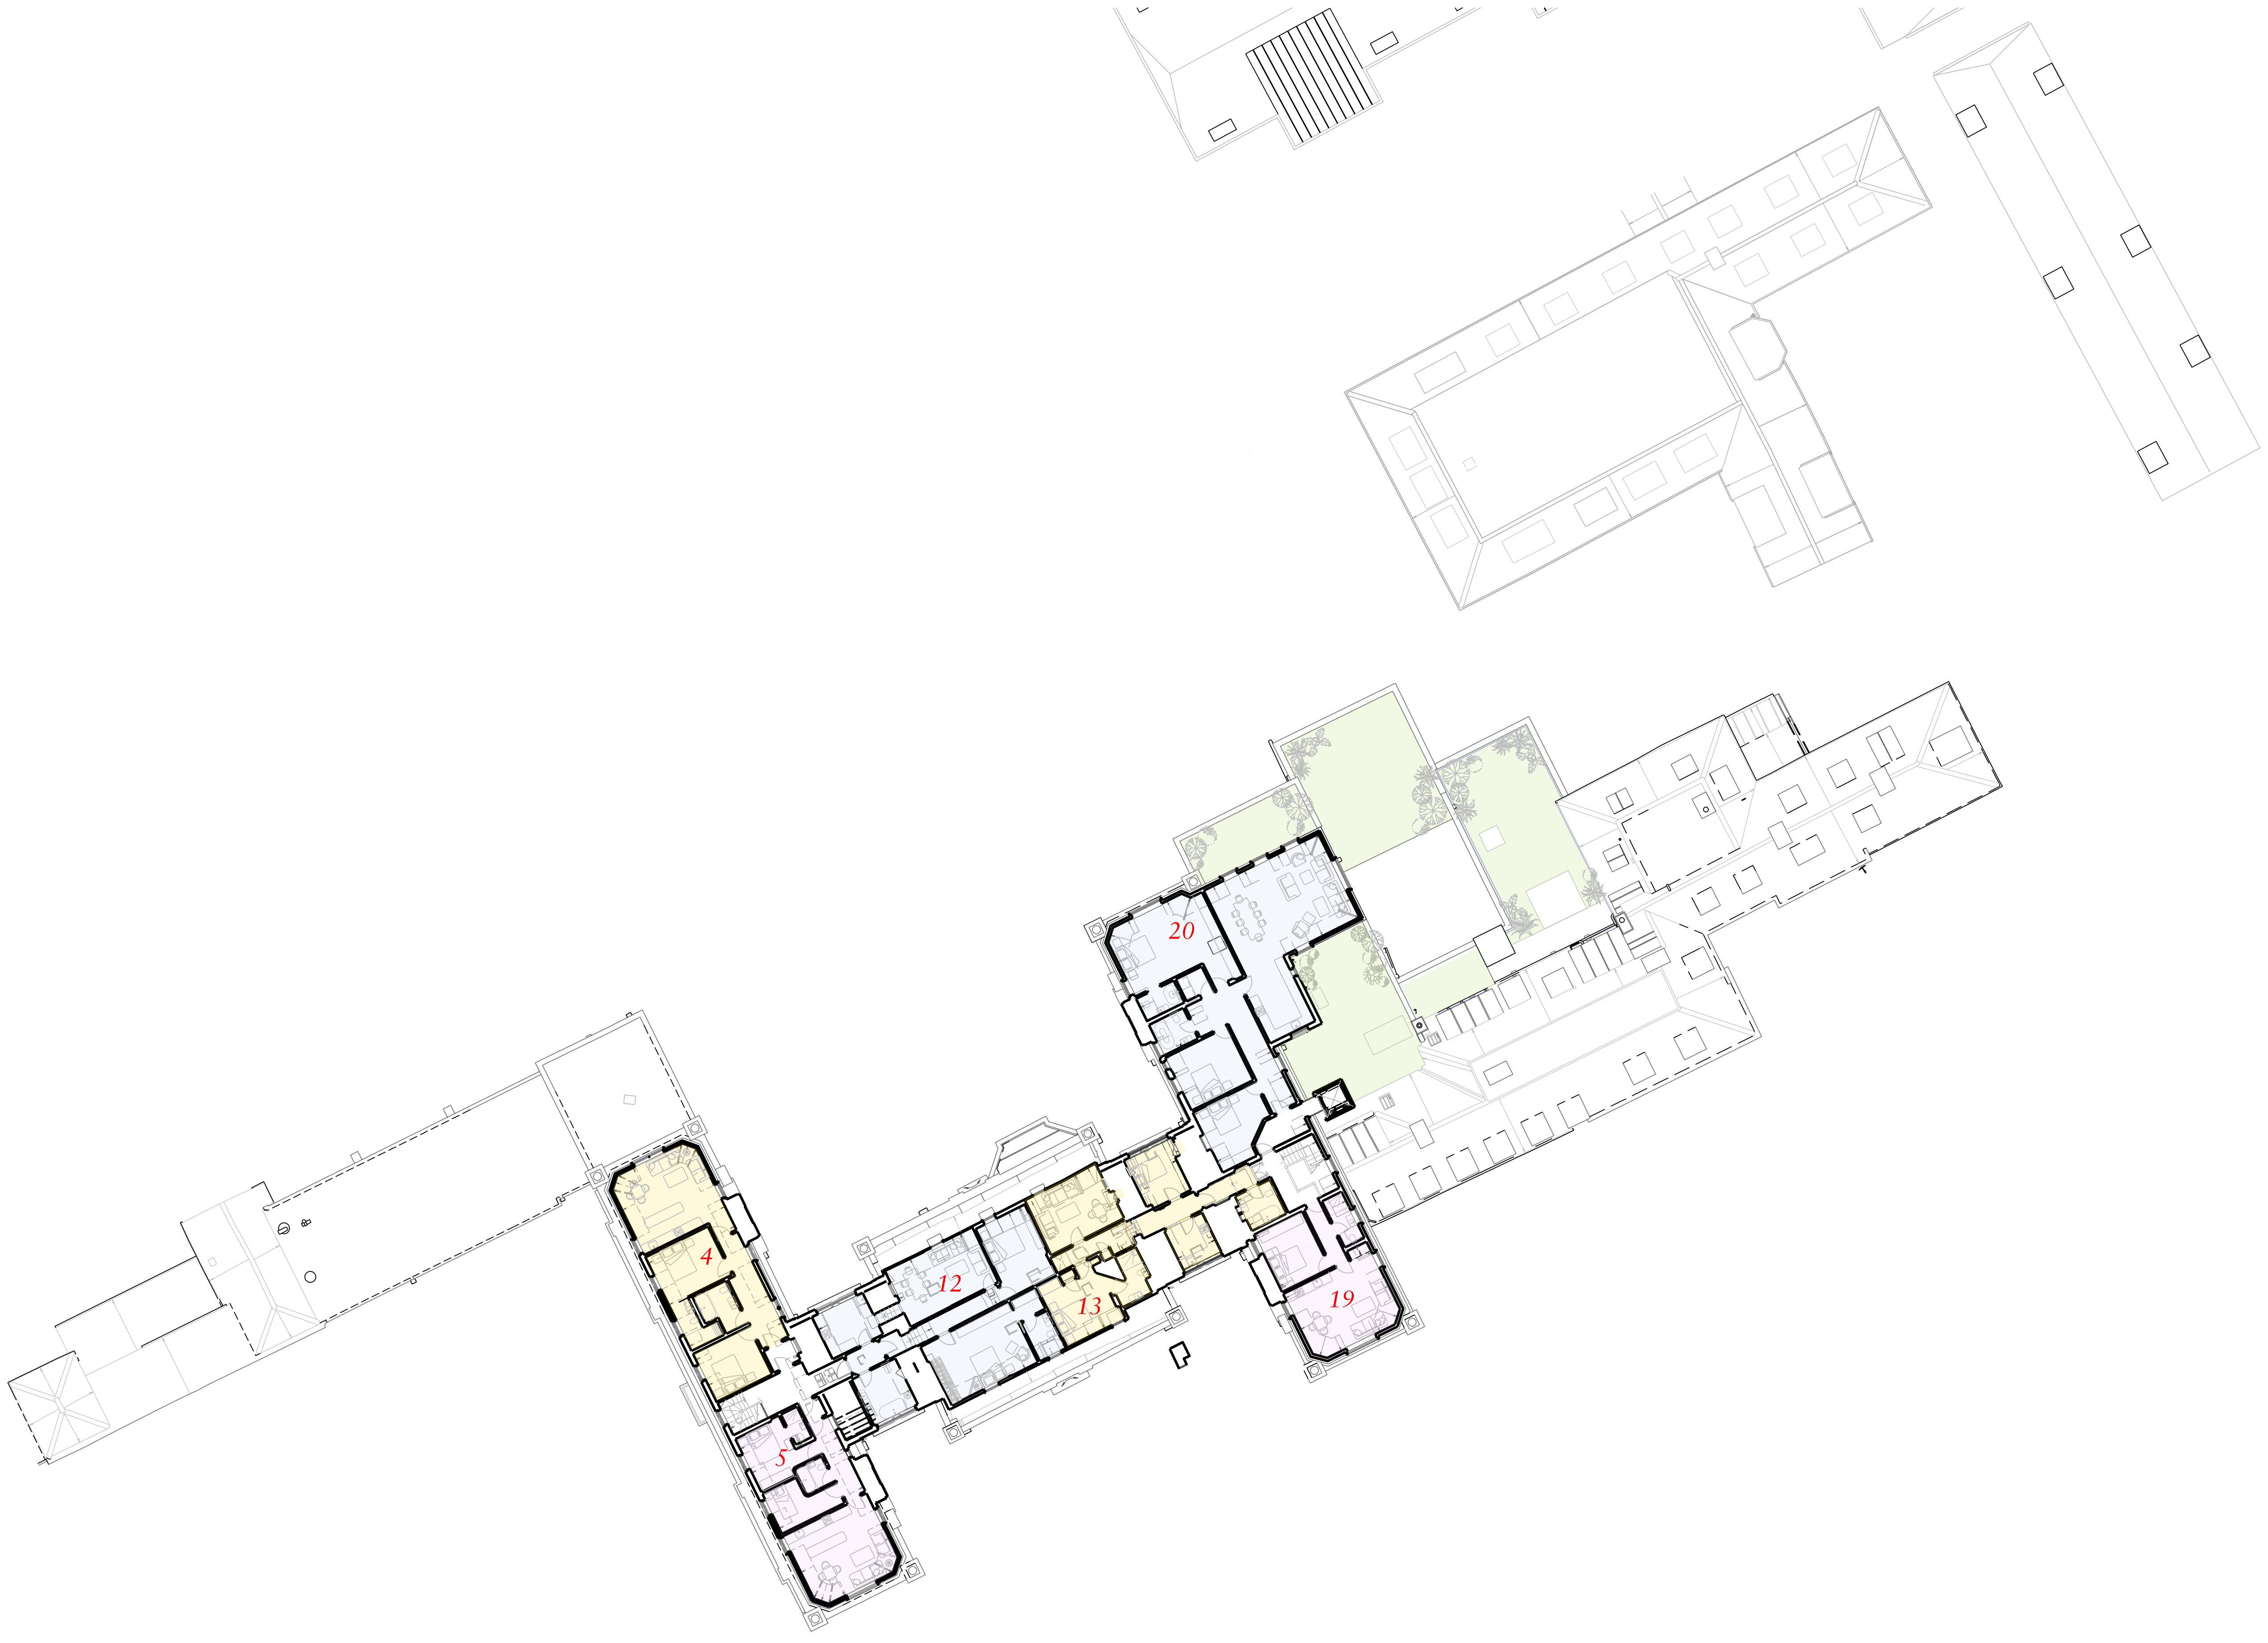


Main Building Apartments

Apartment No.	Name	Sheet
4	Felix	12022
5	Lander	
12	Attic West	
13	Attic East	12032
19	Helena	
20	Weaver	

DO NOT SCALE OFF THIS DRAWING
DO NOT SUBSTITUTE ANY OF THE PRODUCTS OR MATERIALS.

1. This is a planning drawing and is intended for this use only; it must not be used for construction.
2. All dimensions are in MM and should be checked on site prior to commencement of work; do not scale off this drawing.
3. This drawing is to be read in conjunction with all other relevant information.
3. Discrepancies between drawings and information to be referred to Architect without delay.

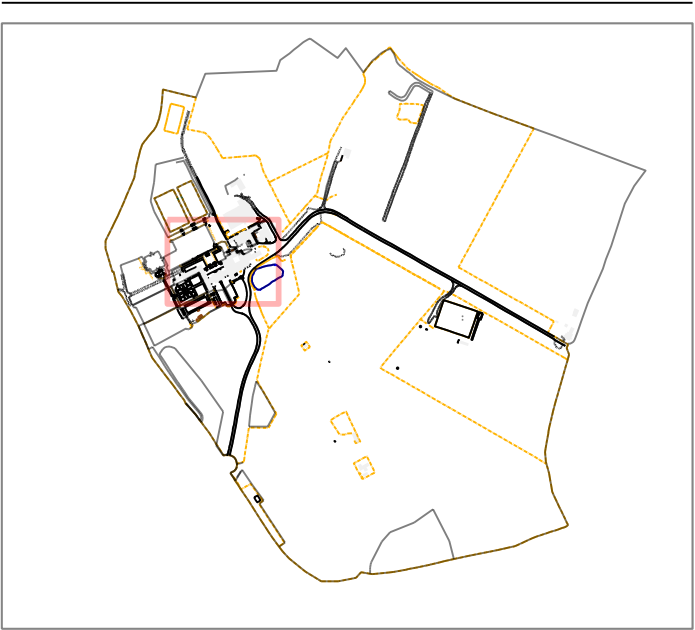

P01
Revision

Issued for planning
Description

12.07.24
Date

0m 10m

AY PILSBURY THOMAS ARCHITECTS

SCABA ARCHITECTS LTD

HONEYLANDS RADWINTER SAFFRON WALDEN ESSEX
CB10 2JT | 01799 599208 | info@kpt.co.uk | kpt.co.uk

Client
The Door UK Ltd

Project
Temple Dinsley
Preston, Hitchin, Hertfordshire,
SG4 7RT

Drawing title
**Proposed GA Plans:
Main Building & Teaching Block:
Level 02**
Purpose of issue
Planning

Job no. Status Scale @ A1
641 S0 1:200

Checked by
ST

Date Revision
13.05.24 P01

Drawing number
641-KS-03-XX-DR-A-10302