
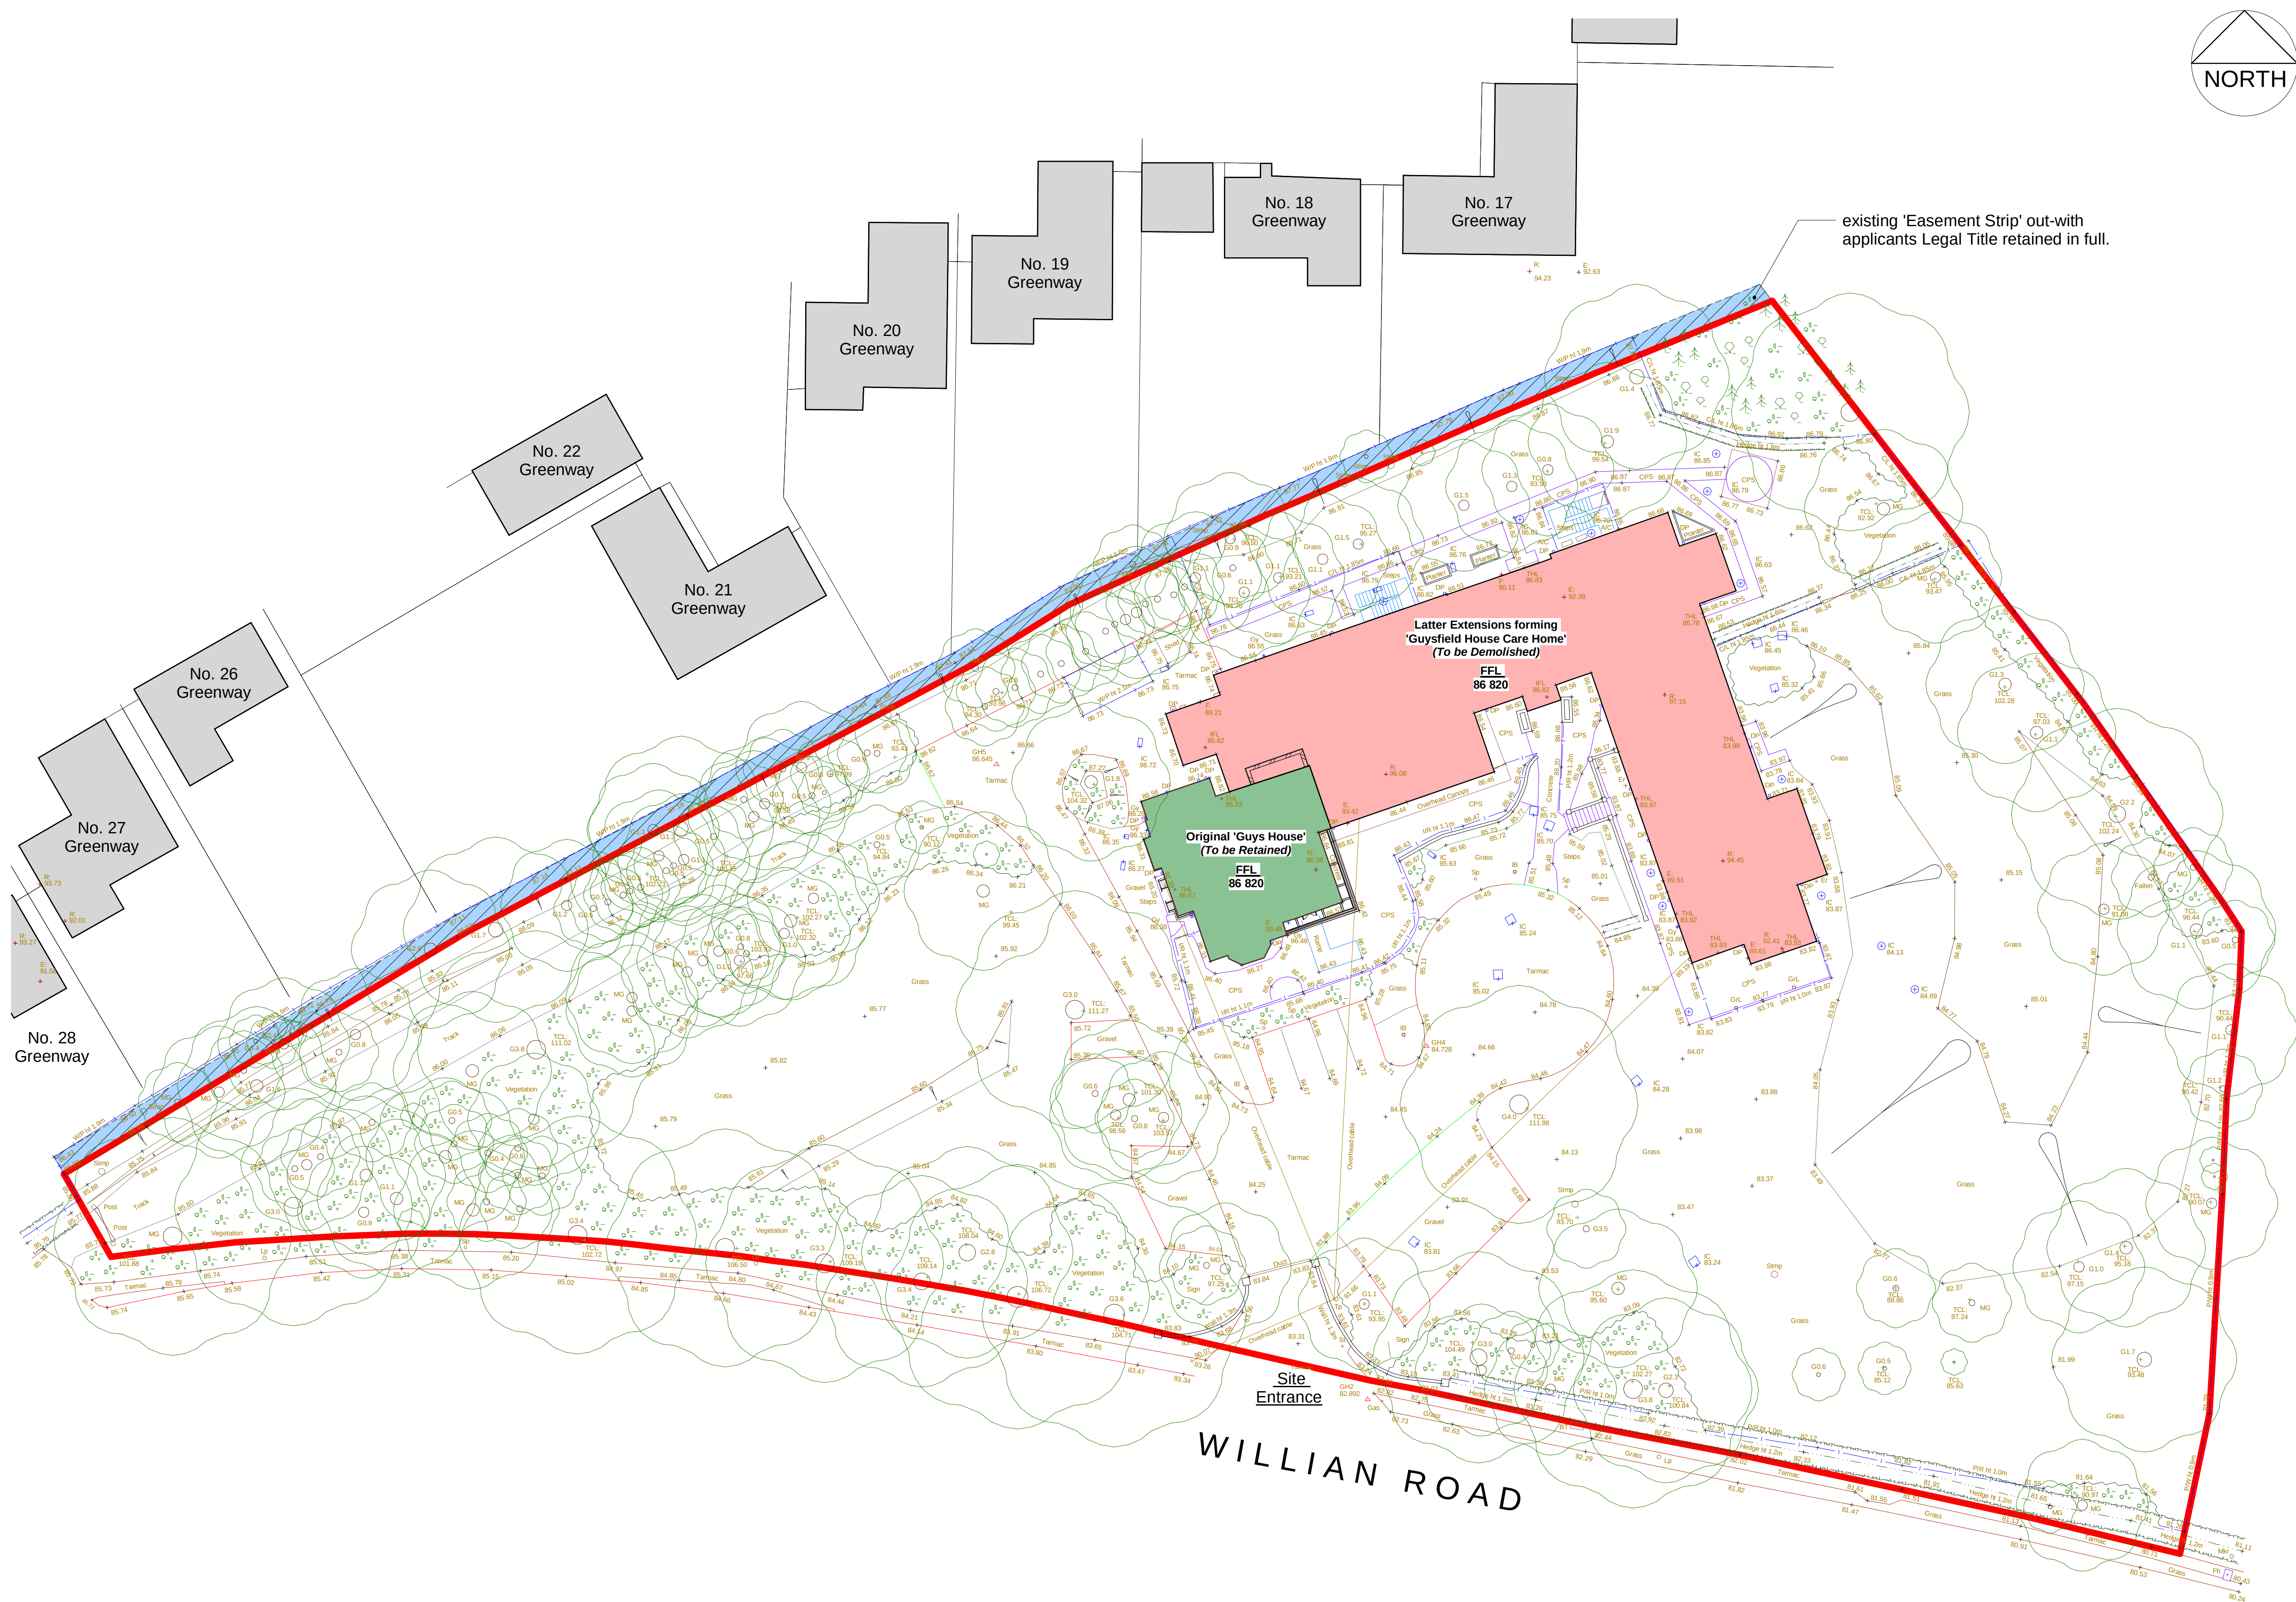


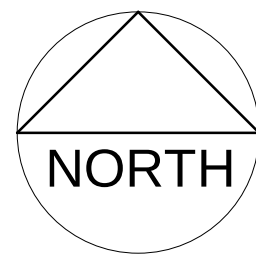

HEALTH AND SAFETY RISK ASSESSMENT CONSEQUENCE TABLE	Consequences				
	Insignificant	Minor	Moderate	Major	Catastrophic
Almost Certain 5	5	2	3	4	5
Likely 4	4	6	12	15	20
Possible 3	3	6	9	12	15
Unlikely 2	2	2	6	8	10
Rare 1	1	2	3	4	5

C	General update for Detailed Planning Submission	GDC	30/10/24
B	Updated to Planning Status	AN	08/06/24
A	General update for Pre-Application Advice submission.	GDC	27/09/23
Rev	Description	Auth	Date

STAMP	PLANNING
-------	----------

PROJECT STATUS	Developed Design
----------------	------------------

DRAWING TITLE	Existing Site Layout (Topographical Survey)
---------------	--

PROJECT	Guysfield Care Home at Willian Road, Willian, Letchworth for Caring Homes Group Ltd
---------	---

DATE CREATED	DESIGNER	SCALE @ A1
17/01/18	GDC	As indicated

ORIGINATOR PROJECT NUMBER	4870
---------------------------	------

ISO DOCUMENT REF.	REV.
4870-ORA-ZZ-XX-DR-A-31002	C

A: Pitreavie Drive,
Dunfermline, KY11 8UH
T: 01383 621621
W: oliverandrobb.co.uk

Members: David M Tibbs Gary D Caudrey Graeme S Gallagher

KEY/LEGEND

Original 'Guys House' - to be retained.

Existing 'Guysfield Care Home' - to be demolished.

0 2000 4000 6000 8000 10000 12000 14000 16000 18000 20000

Scale Bar @ 1:200
(mm)