


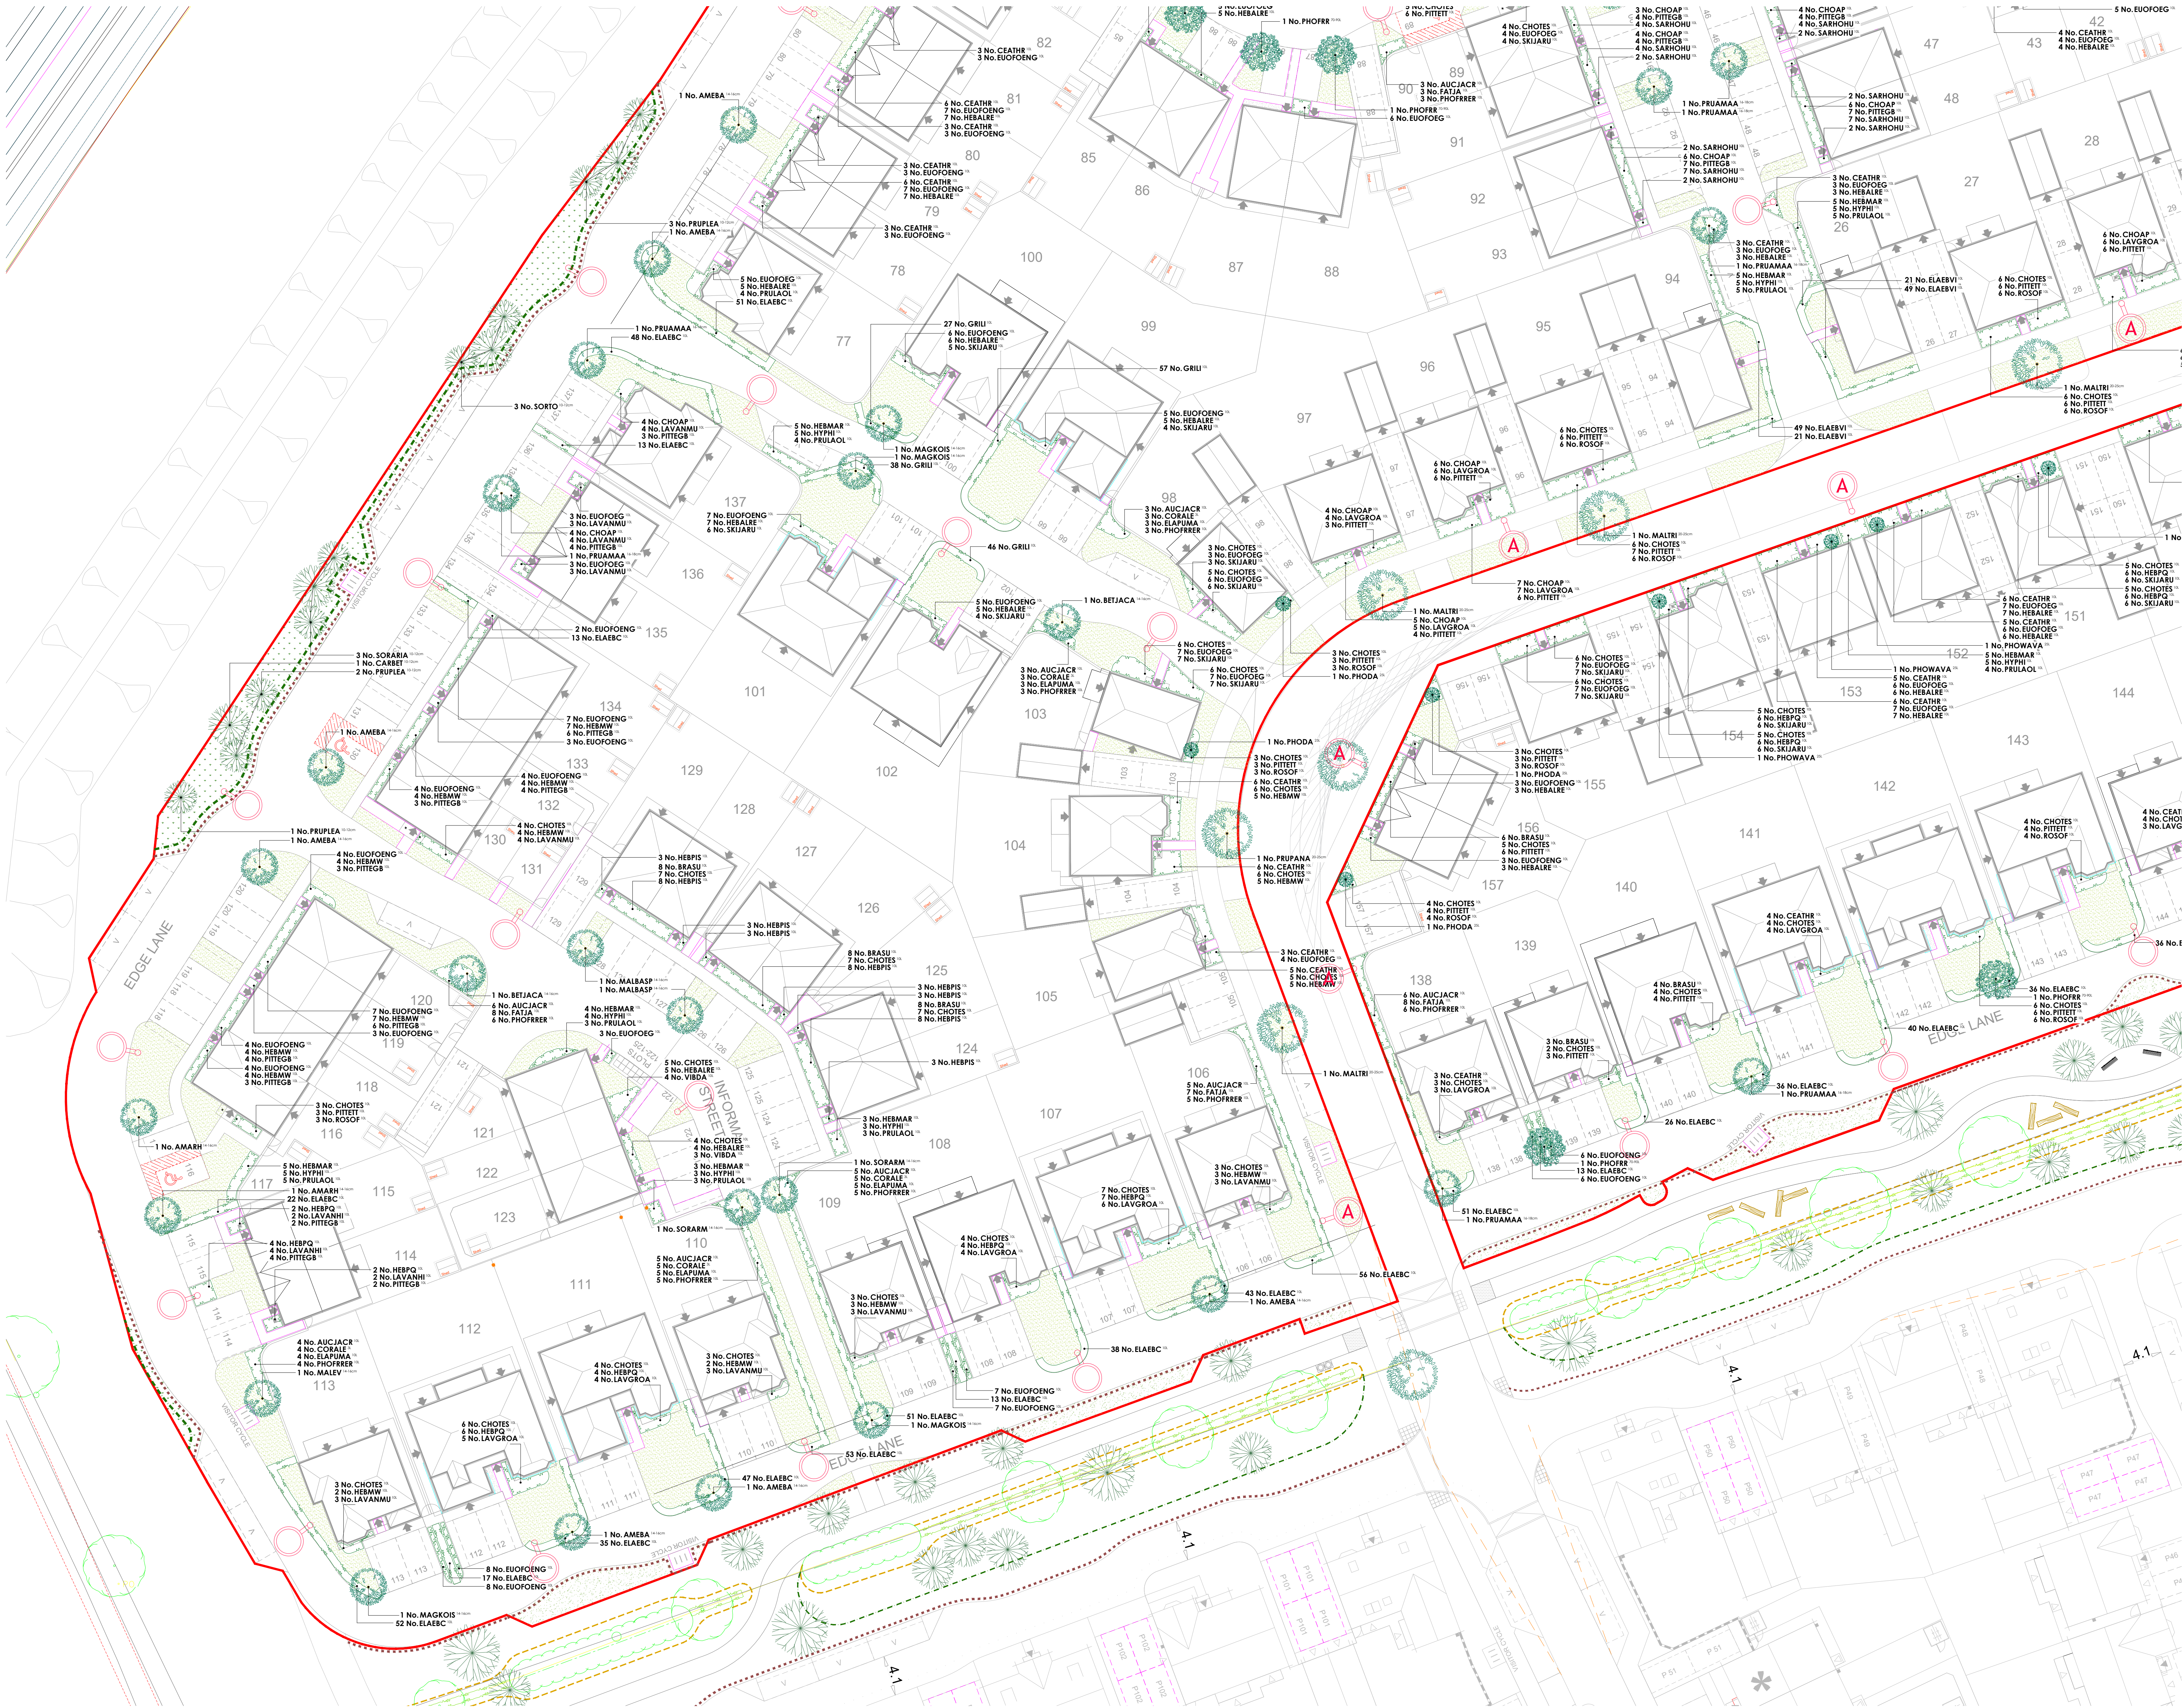

Key						
	Application boundary					
	Gravel margins					
	Loose gravel to be laid over weed suppressing membrane where no planting is possible due to restricted space.					
	Timber bollards					
	To align the pedestrian of the highways to deter adhoc parking. 200mm square timber bollards with chamfered top, 450mm high (above ground) and posts to be installed at no wider than 2m centres.					
	Combined cycle/footpath					
	3.5m wide semi bound surface (hoggin) with pre-cast concrete edging like Ceolac/ Breedon or similar approved.					
	Footpath (transitional zone)					
	2m depth of tarmac surfacing adjacent to highway edge to buffer reduce the mitigation of footpath materials onto the highway.					
	Mowing margins					
	1m wide grass strips adjacent to hard surfaced areas (road/path) to be regularly cut (circa. 12 cuts a year) to improve presentation.					
Plant Schedule						
Trees - On Plot						
Abbr	Species	Supply	Size	Girth	Number	
AMEBA	Amelanchier 'Ballerina'	PLT :Extra Heavy Standard :Clear Stem 175-200 :BR	425-600cm	14-16cm	14	
AMARH	Amelanchier arborea 'Robin Hill'	PLT :Extra Heavy Standard :Clear Stem 175-200 :BR	425-600cm	14-16cm	10	
BETJACA	Betula utilis jacquemontii	PLT :Extra Heavy Standard :Clear Stem 175-200 :C 50L	425-600cm	14-16cm	4	
MAGKROIS	Magnolia kobus 'bis'	PLT :Extra Heavy Standard :Clear Stem 175-200 :BR	425-600cm	14-16cm	13	
MALEV	Malus 'Everest'	PLT :Extra Heavy Standard :Clear Stem 175-200 :BR	425-600cm	14-16cm	3	
MALBASP	Malus baccata 'Street Parade'	PLT :Extra Heavy Standard :Clear Stem 175-200 :BR	425-600cm	14-16cm	5	
SORARIA	Sorbus aria 'Magnifica'	PLT :Extra Heavy Standard :Clear Stem 175-200 :BR	425-600cm	14-16cm	2	
PRUAMAA	Prunus 'Amanogawa'	PLT :Extra Heavy Standard :Clear Stem 175-200 :BR	425-600cm	16-18cm	14	
					Total :	65
Trees - Street Trees						
Abbr	Species	Supply	Size	Girth	Number	
MALTRI	Malus trilobata	STR :Semi Mature :Clear Stem 175-200 :BR	400cm+	20-25cm	5	
PRUPANA	Prunus 'Pandora'	STR :Semi Mature :Clear Stem 175-200 :BR	400cm+	20-25cm	2	
					Total :	7
Trees - POS						
Abbr	Species	Supply	Size	Girth	Number	
CARBET	Carpinus betulus	POS :Selected Standard :Clear Stem 175-200 :BR	300-350cm	10-12cm	1	
PRUPANA	Prunus avium 'Plena'	POS :Selected Standard :Clear Stem 175-200 :BR	300-350cm	10-12cm	6	
SORARIA	Sorbus aria	POS :Selected Standard :Clear Stem 175-200 :BR	300-350cm	10-12cm	3	
SORTO	Sorbus torminalis	POS :Selected Standard :Clear Stem 175-200 :BR	300-350cm	10-12cm	3	
					Total :	13
Specimen Shrubs						
Abbr	Species	Pot Size	Height	Habit	Number	
PHODA	Phormium 'Dazzler'	25L	100-125cm	Triple Crown	8	
PHODU	Phormium 'Jester'	25L	100-125cm	Triple Crown	2	
PHOWAVA	Phormium 'Yellow Wave'	25L	100-125cm	Triple Crown	4	
PHOFRR	Phorbia x fraseri 'Red Robin'	70-90L	225-250cm	Standard	121-4cm gth	8
					Total :	22
Single Species Hedgerows						
Abbr	Species	Pot Size	Height	Habit	Density	Number
ELAEBIC	Elaeagnus x ebbingei 'Compacta'	10L	80-100cm	Bushy	0.3Cr	311
GRILI	Griselinia littoralis	10L	80-100cm	Bushy	0.3Cr	744
					Total :	3066
Shrubs - On Plot						
Abbr	Species	Pot Size	Height	Habit	Density	Number
BRASU	Brachyglottis 'Sunshine'	10L	40-60cm	Bushy	0.7Cr	105
CEATHR	Ceanothus thyrsiflorus repens	10L	40-60cm	Bushy	0.7Cr	180
CHOAP	Choisyia 'Aztec Pearl'	10L	40-60cm	Bushy	0.7Cr	115
CHOTES	Choisyia ternata 'Sundance'	10L	40-60cm	Bushy	0.7Cr	508
EUOFOENG	Eunymmus fortunei 'Emerald 'n' Gold'	10L	30-40cm	Bushy	0.7Cr	233
EUOFOENG	Eunymmus fortunei 'Emerald Gaiety'	10L	30-40cm	Bushy	0.7Cr	296
HEBMAR	Hebe 'Marjorie'	10L	40-60cm	Bushy	0.7Cr	35
HEBMW	Hebe 'Mrs Winder'	10L	40-60cm	Bushy	0.7Cr	126
HEBPQ	Hebe 'Purple Queen'	10L	40-60cm	Bushy	0.7Cr	141
HEBALRE	Hebe abietans 'Red Edge'	10L	30-40cm	Bushy	0.7Cr	198
HEBPIS	Hebe pinguifolia 'Sutherlandii'	10L	30-40cm	Bushy	0.7Cr	42
HYPHI	Hypericum 'Hidcote'	10L	40-60cm	Bushy	0.7Cr	35
LAVANHII	Lavandula angustifolia 'Hidcote'	10L	30-40cm	Bushy	0.7Cr	8
LAVANMU	Lavandula angustifolia 'Munstead'	10L	30-40cm	Bushy	0.7Cr	46
LAVGROA	Lavandula intermedia 'Grasso'	10L	30-40cm	Bushy	0.7Cr	127
PITTEGS	Pittosporum tenuifolium 'Golf Ball'	10L	30-40cm	Bushy	0.7Cr	91
PITTEIT	Pittosporum tenuifolium 'Tom Thumb'	10L	30-40cm	Bushy	0.7Cr	201
PRULAOL	Prunus laurocerasus 'Otto Luyken'	10L	60-80cm	Bushy	0.7Cr	43
ROSOF	Rosmarinus officinalis	10L	40-60cm	Bushy	0.7Cr	93
SARHOUH	Sarcococca humilis	10L	30-40cm	Bushy	0.7Cr	77
SKIJARU	Skimmia japonica 'Rubella'	10L	40-60cm	Bushy	0.7Cr	209
VIBDA	Viburnum davidii	10L	40-60cm	Bushy	0.7Cr	36
					Total :	2945
Shrubs Screen Mix						
Abbr	Species	Pot Size	Height	Habit	Density	Number
AUCJACR	Aucuba japonica 'Crotanifolia'	10L	60-80cm	Bushy	0.75Cr	117
CORALE	Cornus alba 'Elegantissima'	3L	60-80cm	Branched	0.75Cr	71
ELAPUMA	Elaeagnus pungens 'Maculata'	10L	80-100cm	Bushy	0.75Cr	71
FATJA	Fatsia japonica	10L	80-100cm	Bushy	0.75Cr	60
PHOFRR	Phorbia x fraseri 'Red Robin'	10L	80-100cm	Bushy	0.75Cr	117
					Total :	436
Turf Areas						
Seed Mix Name	Seed Mix Supplier	Density				
Medallion turf	Rotolawn Ltd					
Amenity Grassland Areas						
Seed Mix Name	Seed Mix Supplier	Density				
EL1 - Flowering Lawn Mix	Emorsgate Seeds	4g/m²				
Amenity Meadow Areas						
Seed Mix Name	Seed Mix Supplier	Density				
EM6 - Chalk & Limestone Soils	Emorsgate Seeds	4g/m²				

Drawing to be read in conjunction with GL2024 SP 01 Landscape Specification.