


General Notes

- 1. All dimensions are in metres unless otherwise stated.
- 2. All levels are in metres.
- 3. This drawing is to be read in conjunction with all relevant Engineers and Architect's drawings, Specifications, Reports and Engineering Details.
- 4. Do not scale from this drawing.

Drawing Key

- Site boundary (Taken from latest layout referenced below)
- Path of vehicle wheel
- Path of vehicle overhang

Vehicle Specification

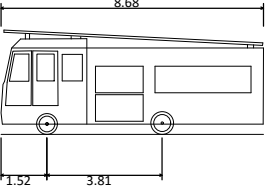

D832 Fire Appliance
Overall Length 8.680m
Overall Width 2.180m
Overall Body Height 2.452m
Min Body Ground Clearance 0.337m
Max Track Width 2.121m
Lock to lock time 6.00s
Kerb to Kerb Turning Radius 7.910m


Health, Safety & The Environment

In accordance with the Construction (Design and Management) Regulations 2015, the designs and details on this drawing have been the subject of a Designers Risk Assessment, to identify risks in the construction, use or demolition of the scheme.

It is not considered necessary for Designers to highlight obvious and/or common risks (such as deep excavations, manual handling and working around heavy plant) which Contractors should be familiar with, and be able to control by good management and site practice.

So far as is reasonably practicable, the risks inherent in the design have been eliminated. Where it has been considered that elimination of a risk (or part of a risk) is not reasonably practicable, it has been reduced.

This drawing has been based/developed using the following external drawings					
Type	Company	Drawing date	Drawing title	Date received	Rev
Site Layout	Redrow Homes	August 2024	HIT100293-MBC-ZZ-ZZ-DR -A-0230-S4-P1.4_Site Layout Plan	28.07.2026	P1.4
Adjacent Site Layout	Redrow Homes	August 2024	HIT100293-MBC-ZZ-ZZ-DR -A-0230-S4-P1.1_Site Layout Plan	10.07.2026	-
Topographical Survey	Redrow Homes	August 2022	31498_R1_3D	03.07.2026	1
OS Data	Redrow Homes	August 2024	HIT100293-MBC-ZZ-ZZ-DR -A-0230-S4-P1.1_Site Layout Plan	10.07.2026	-

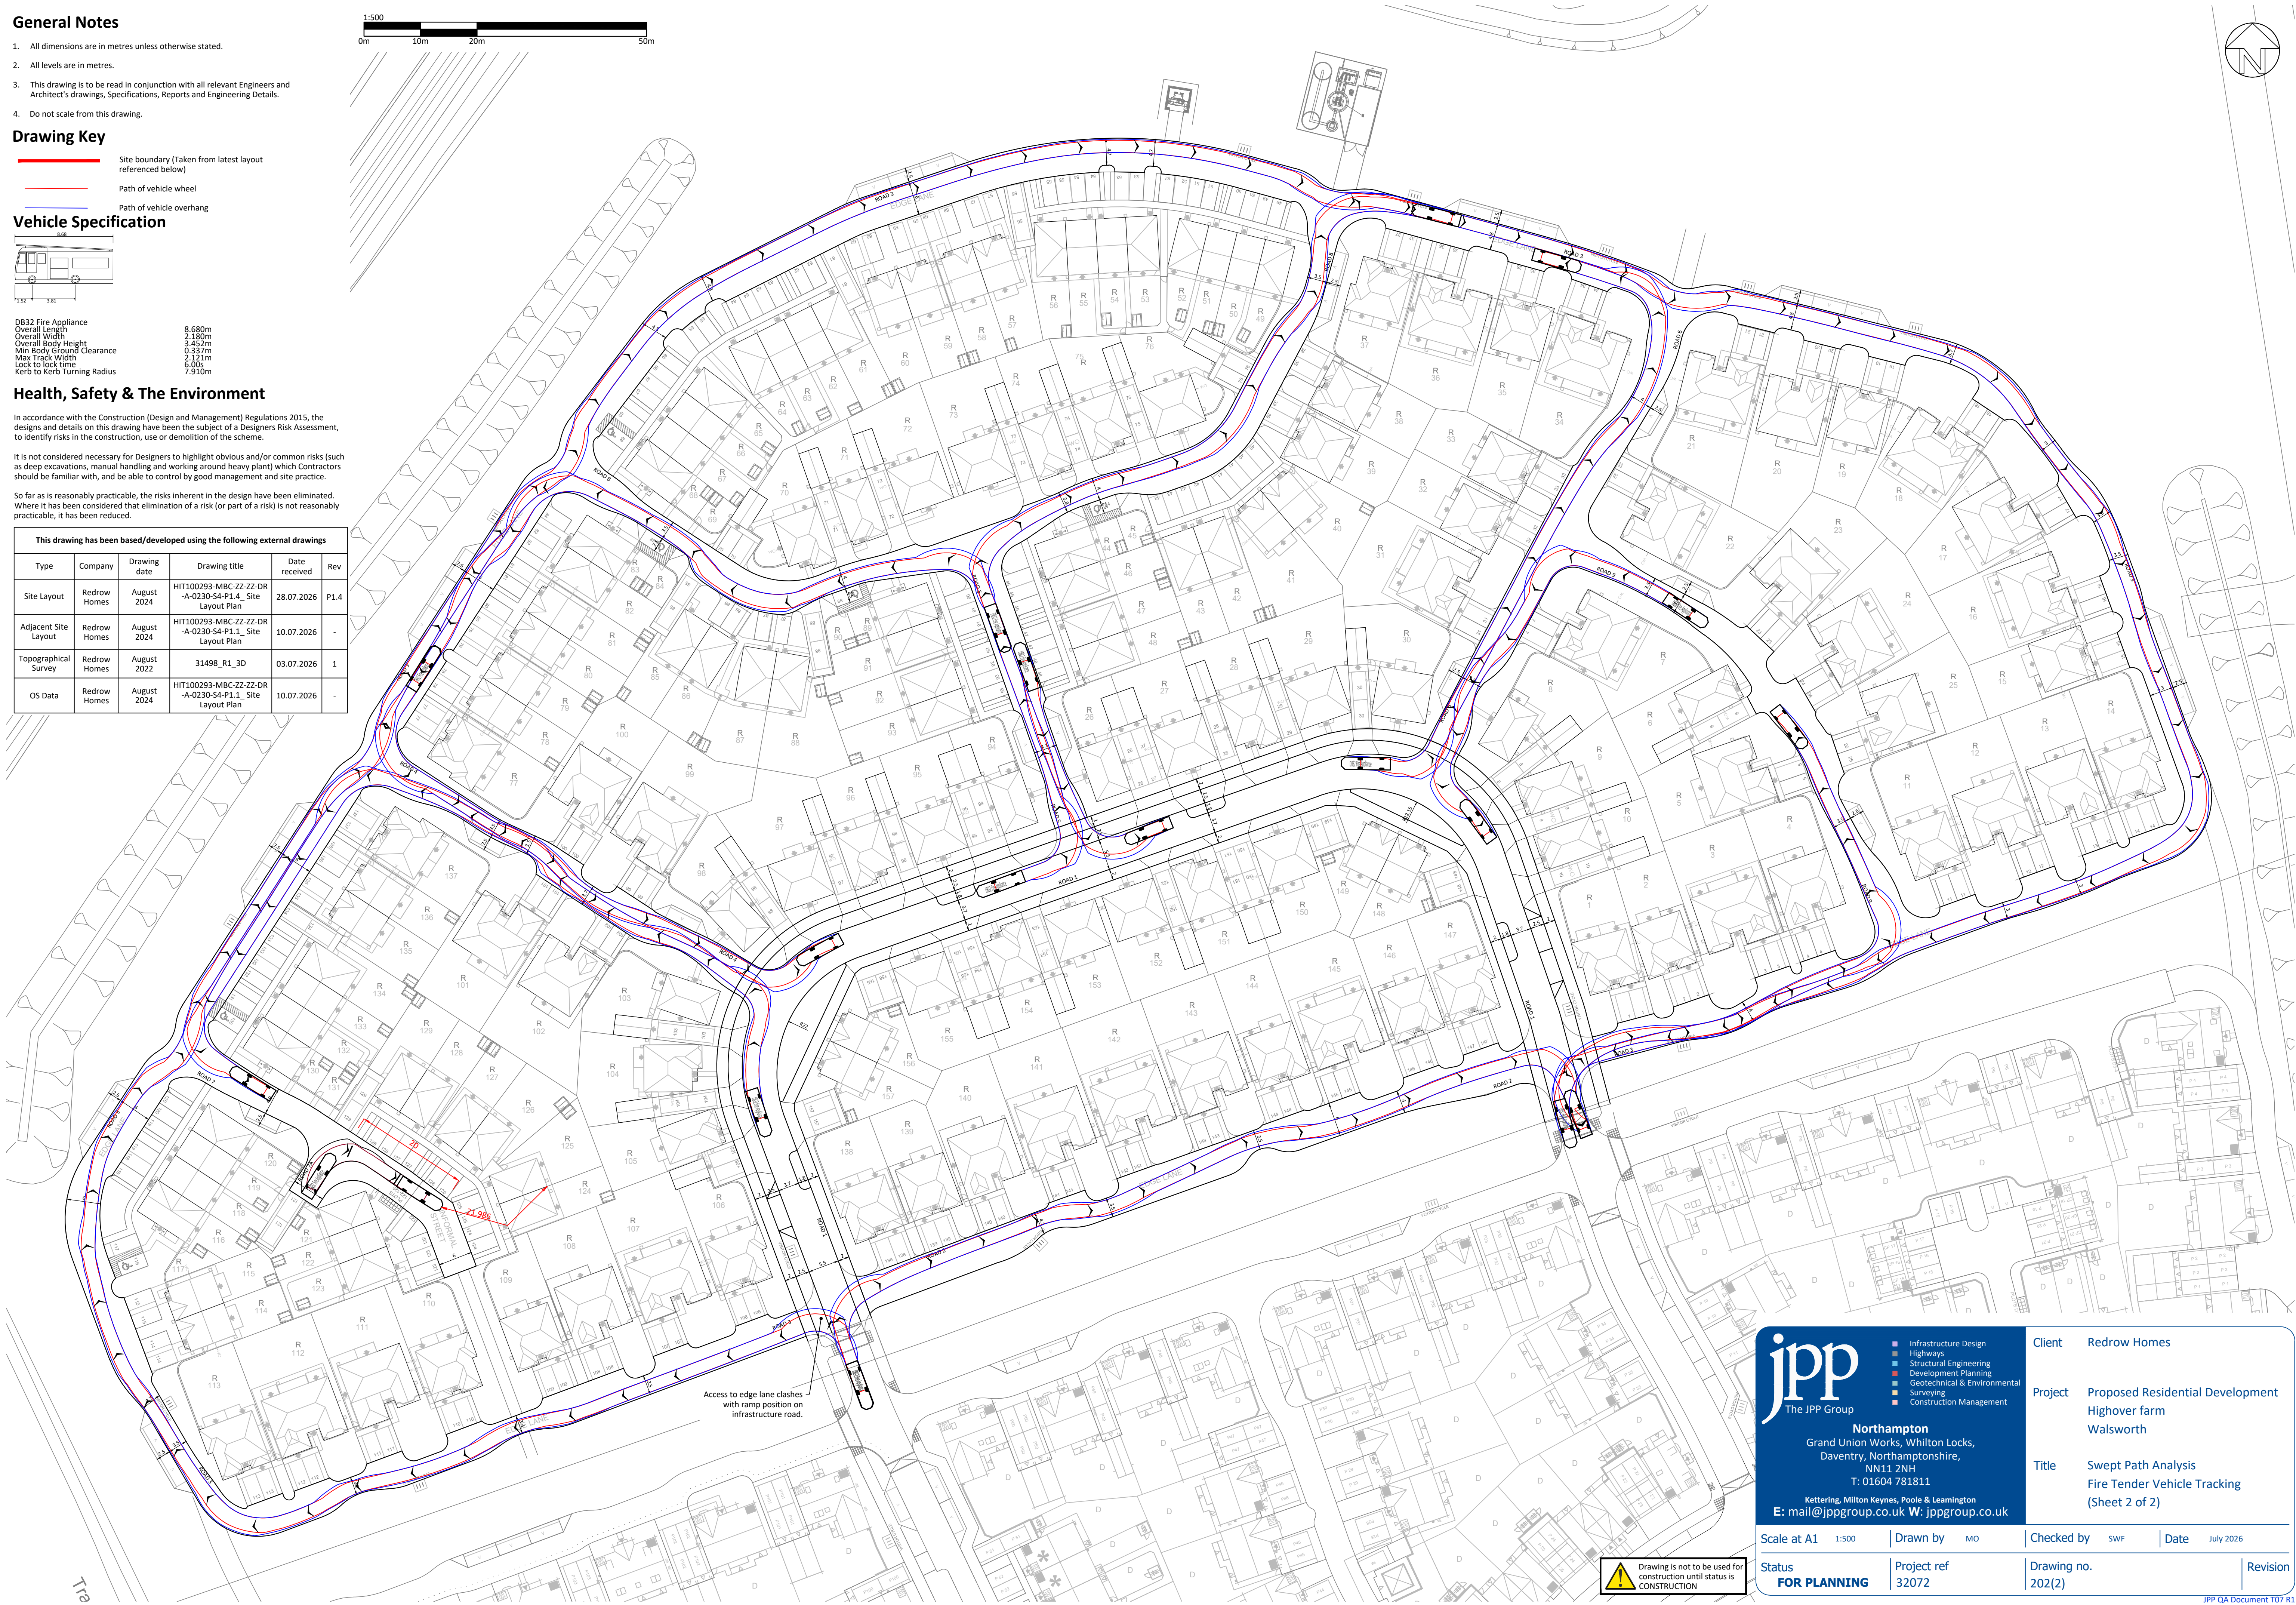



The JPP Group

Northampton

Grand Union Works, Whilton Locks,
Daventry, Northamptonshire,
NN11 2NH
T: 01604 781811
Kettering, Milton Keynes, Poole & Leamington
E: mail@jppgroup.co.uk W: jppgroup.co.uk

- Infrastructure Design
- Highways
- Structural Engineering
- Development Planning
- Geotechnical & Environmental
- Surveying
- Construction Management

Client

Redrow Homes

Project

Proposed Residential Development
Highover farm
Walsworth

Title

Swept Path Analysis
Fire Tender Vehicle Tracking
(Sheet 2 of 2)

Scale at A11:500

Drawn byMO

Checked bySWF

DateJuly 2026

StatusFOR PLANNING

Project ref32072

Drawing no.202(2)

Revision