




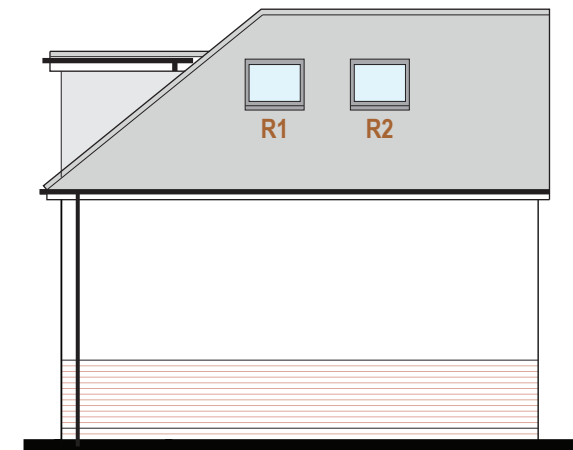


Side Elevation
(South)

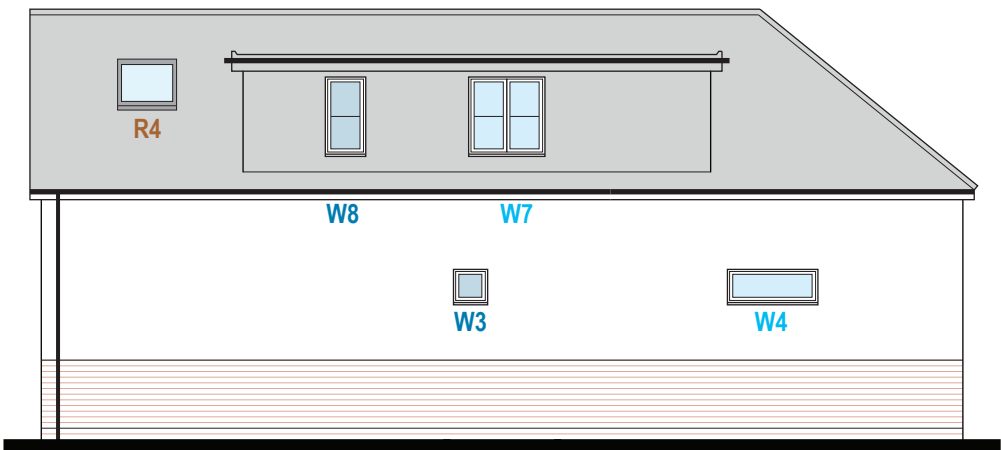

Rear Elevation
(West)

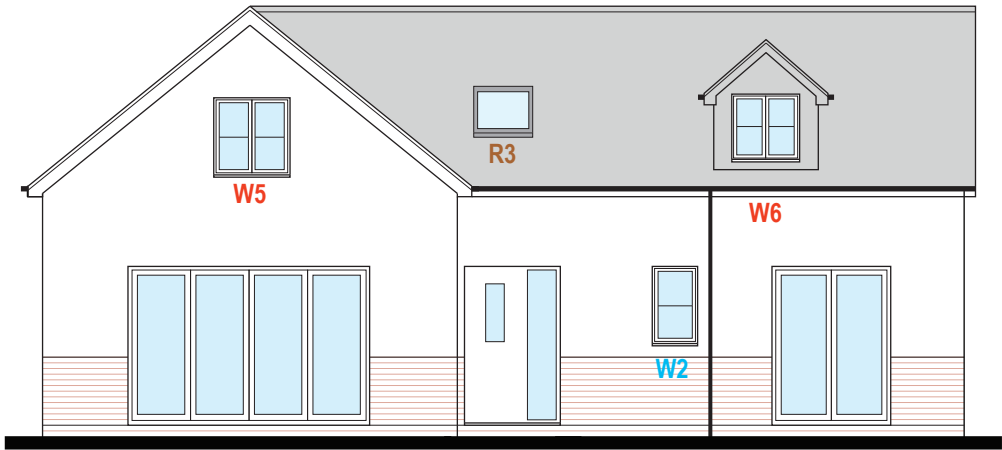

Front Elevation
(East)

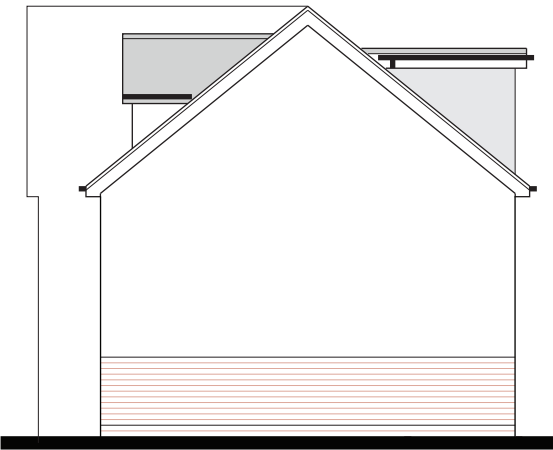

Side Elevation
(North)

Window & External
Door Schedule


Ref	Structural Width	Openings Height
W1	See XD2	2100
W2	675	0000
W3	460	450
W4	1248	450
W5	1200	1050
W6	1200	1050
W7	1200	1050
W8	1200	1050
XD1	3273	2100
XD2/W1	1360	2100
XD3	1698	2100
R1-5	780	980

Windows in Red
are Escape

Windows in Dark Blue
are Obscure

Windows Frame - White UVPC
Glazing - Clear

Windows heights and style
to match existing
Check all dims on site to openings
as constructed before ordering

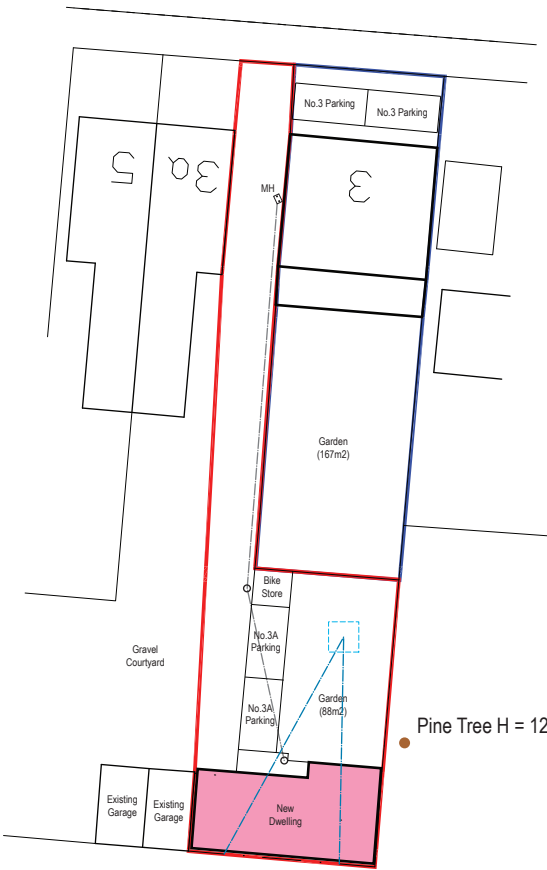

Beech Trees H = 20m, D = 8m

Site Plan

0 5 10
1:500 1cm = 5 metre

New sewer length = 37m
Fall = 520mm
Gradient = 1 in 67.3

Pine Tree H = 12m, D = 2m

Crated Soakaway

Be Informed!

8 Broadmeadow Ride
St Ippolyts, Hitchin
Herts SG4 7ST



www.be-informed.co.uk

Mr Vincent
3 Bearton Avenue
Hitchin, SG5 1NZ