




Sloping Ceiling Detail
U=0.11

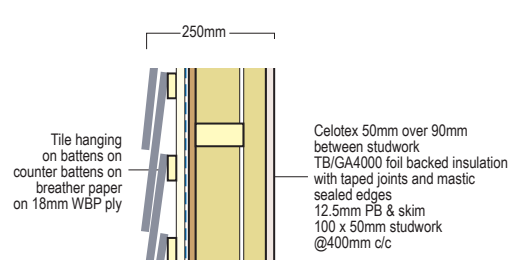


Dormer Wall Detail
U=0.18

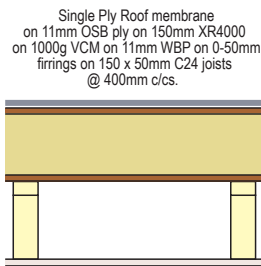

Flat Roof
U=0.15

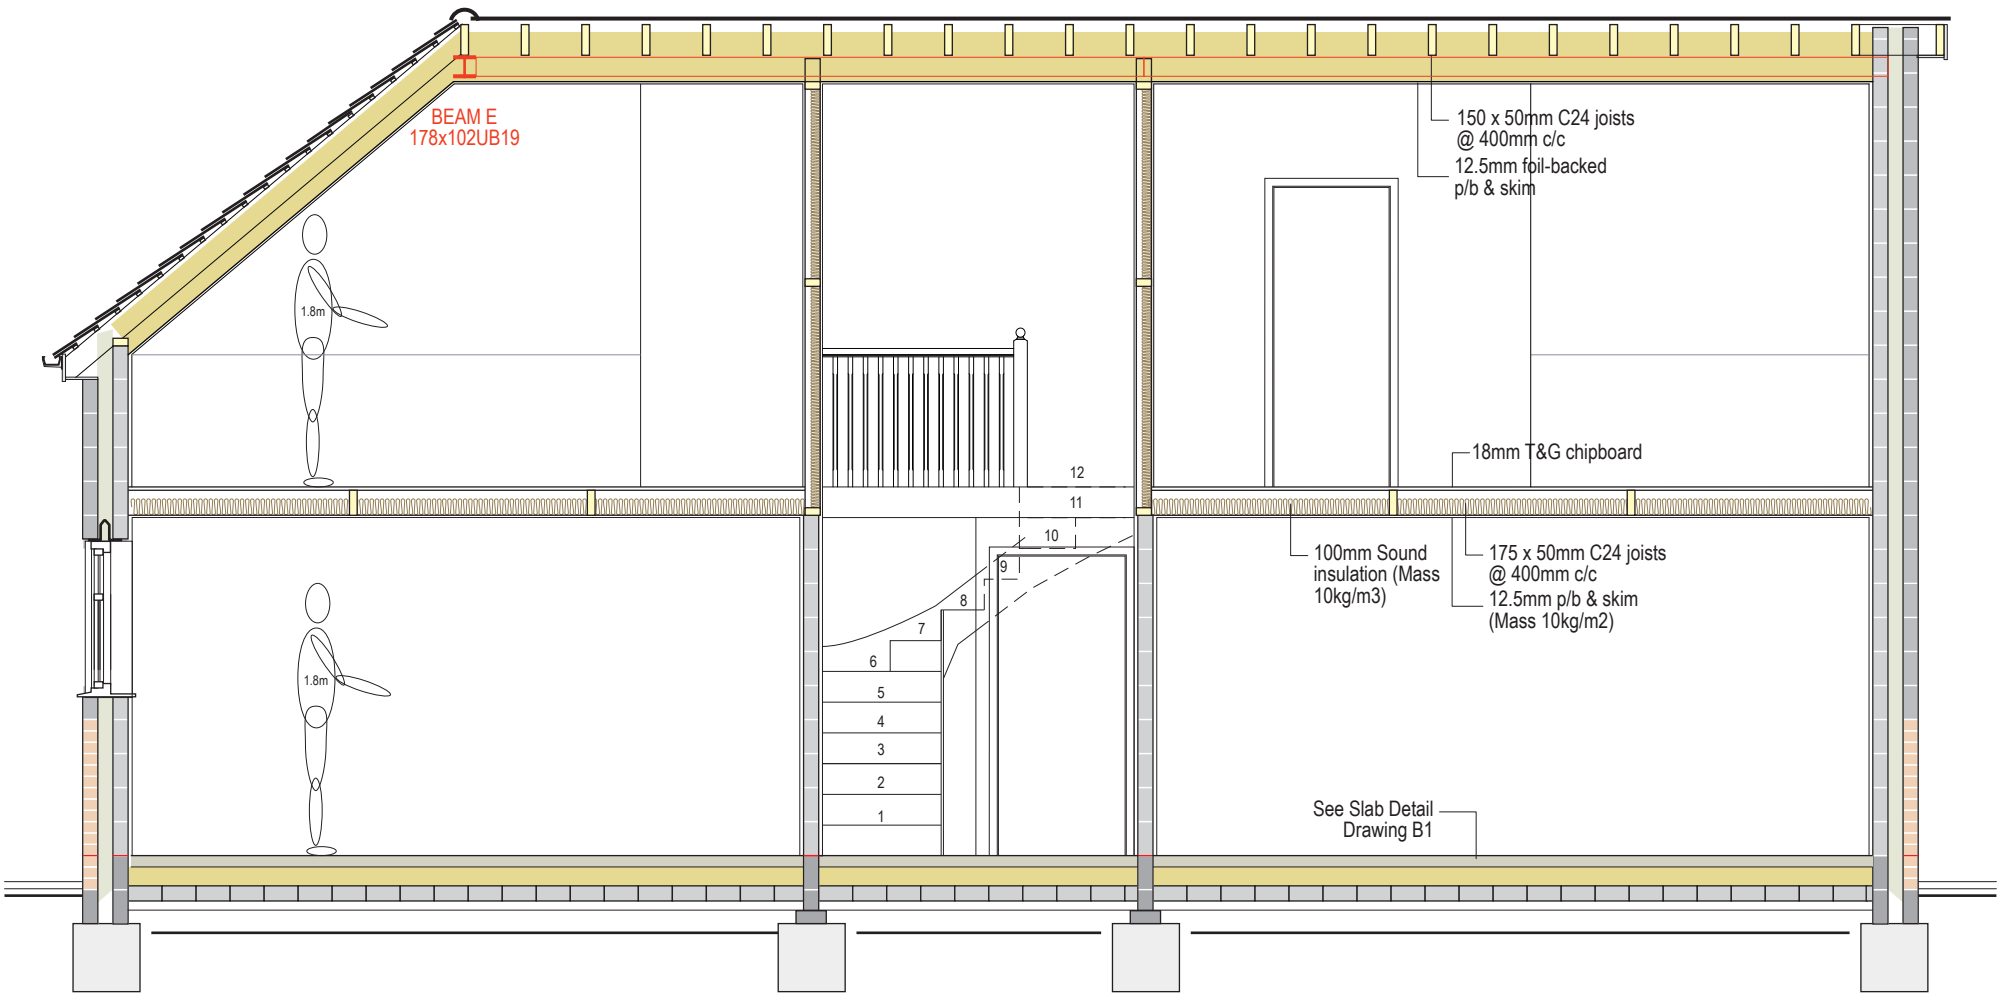

Section B-B

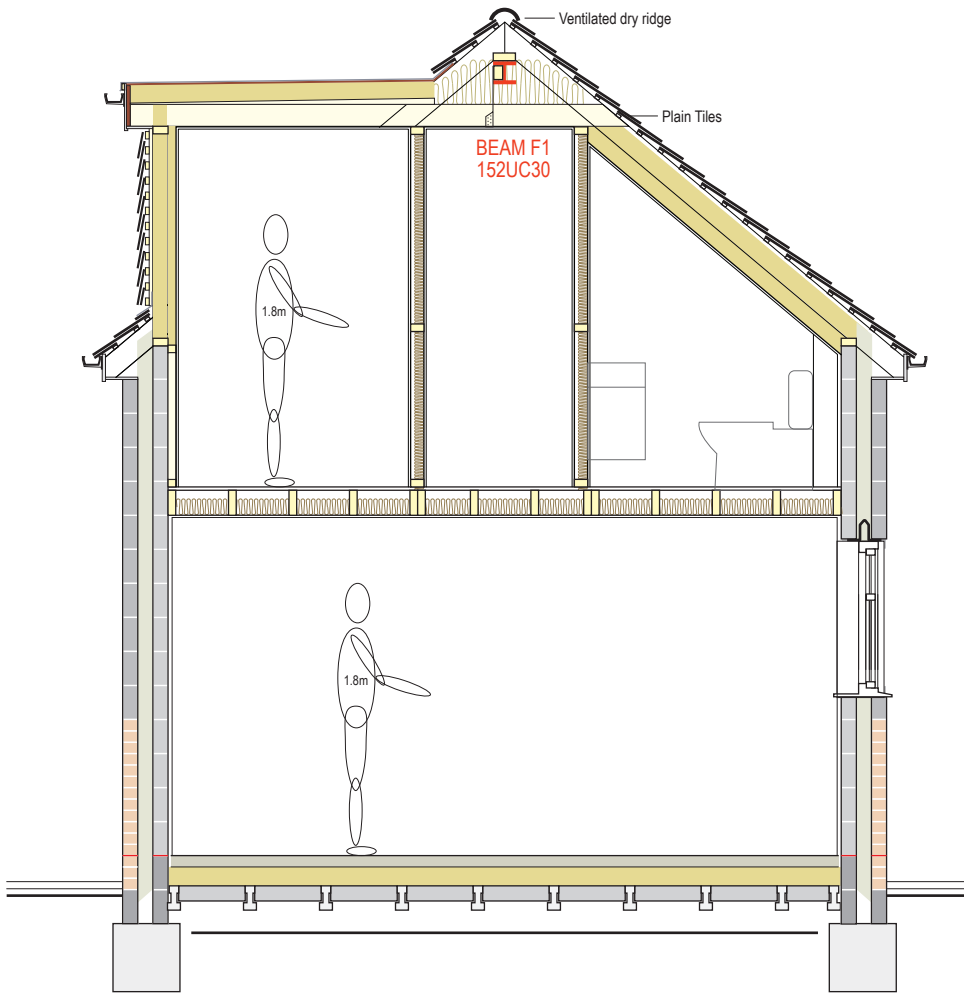


Section A-A

NHBC Chapter 4.2
Mature Beech Trees
H = 20m. Moderate water demand
D = 7.8m D/H = 0.39
Foundation Depth
MP = 1.45m

D = 12.8m D/H = 0.64
Foundation Depth
MP = 1.10m

Sections

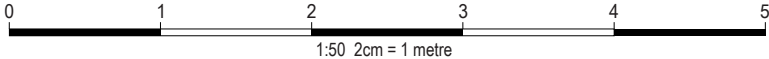

A3 Paper Size

REFER TO SEPARATE
SPECIFICATION NOTES

Building Regs

All dimensions must be checked on site
Scaled dimension must be confirmed with
Be Informed! before use

1:50

B3

19.12.22

Be Informed!

8 Broadmeadow Ride
St Ippolyts, Hitchin
Herts SG4 7ST
www.be-informed.co.uk

Mr Vincent
3 Bearton Avenue
Hitchin, SG5 1NZ