

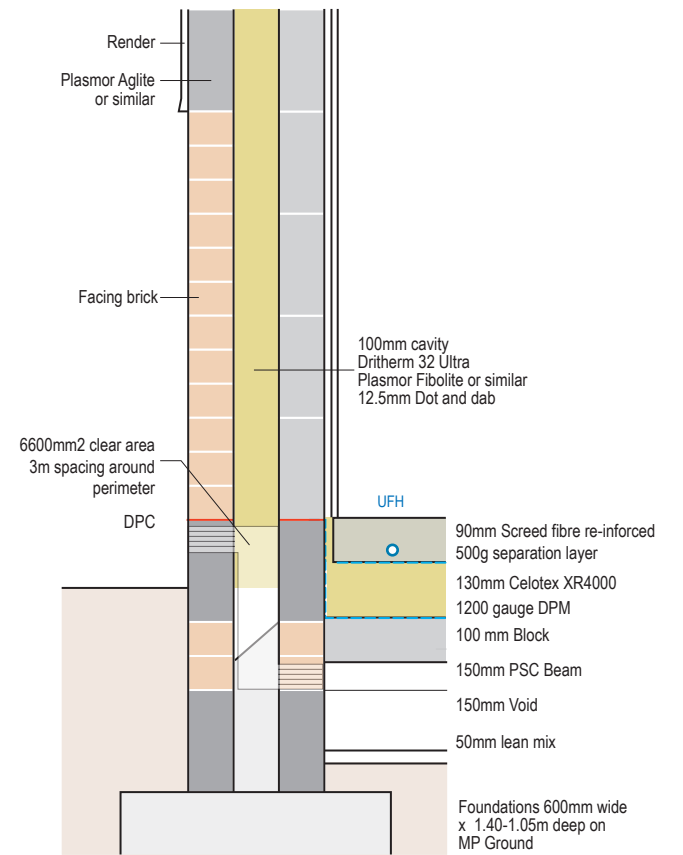


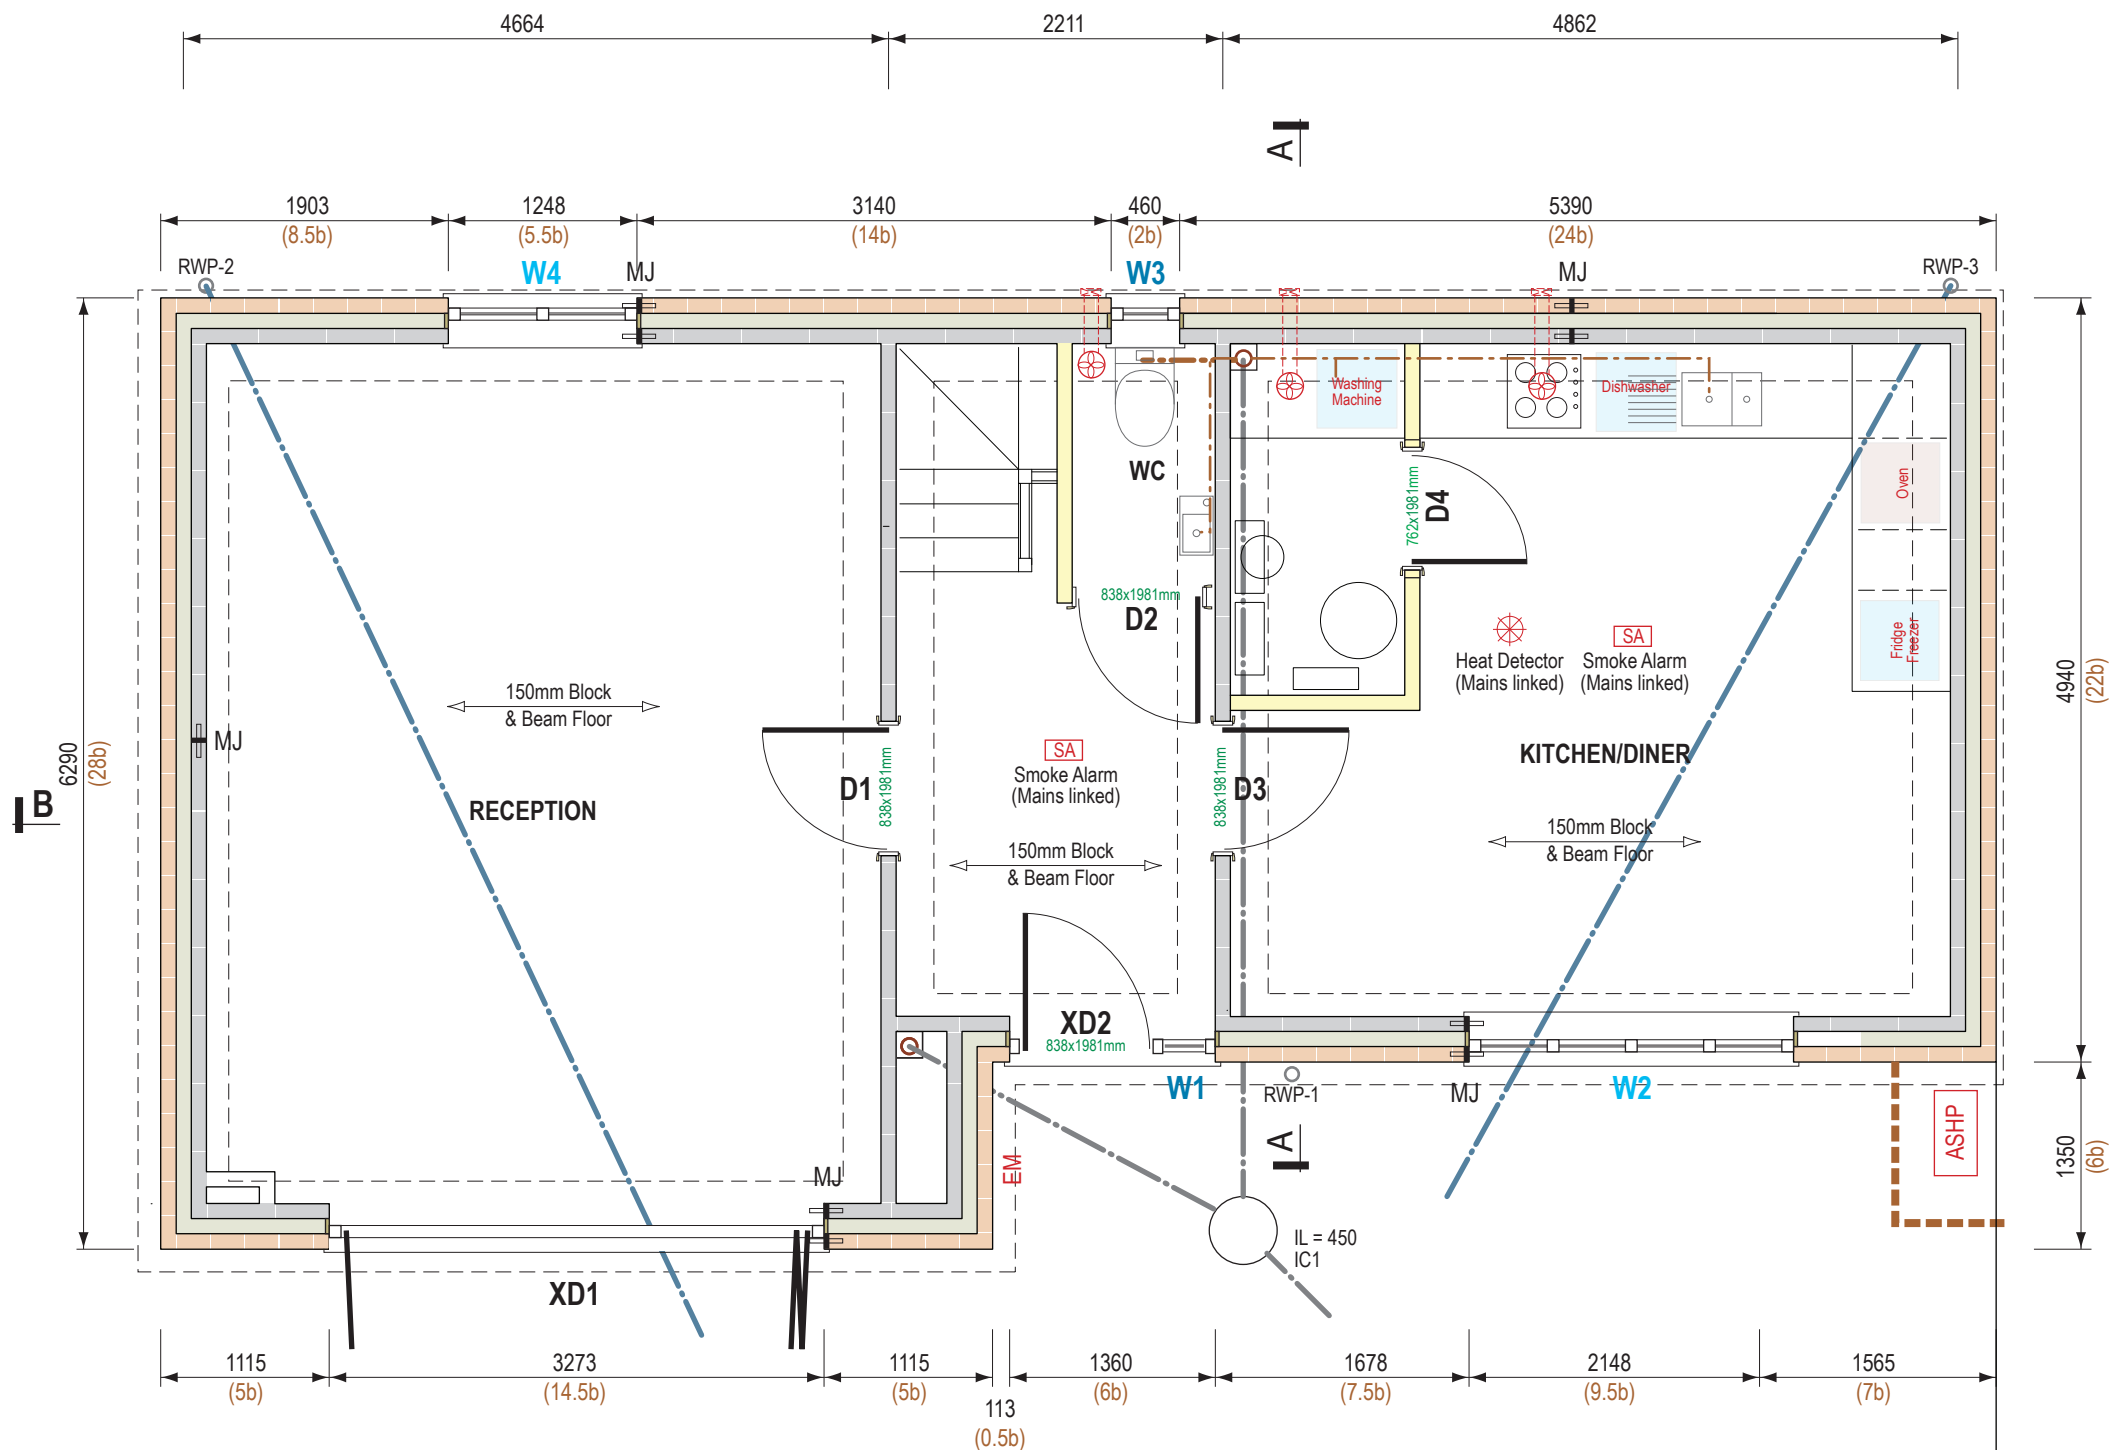

Plant Room for ASHP?

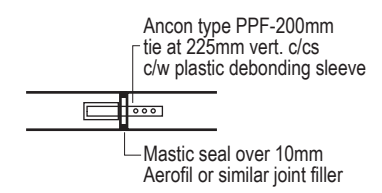

To soakaway min 5m from any building & 2m from boundary. Soakaway size subject to soil condition - TBC


Be Informed!

8 Broadmeadow Ride
St Ippolyts, Hitchin
Herts SG4 7ST

Mr Vincent
3 Bearton Avenue
Hitchin, SG5 1NZ

www.be-informed.co.uk

Ground Floor Plan

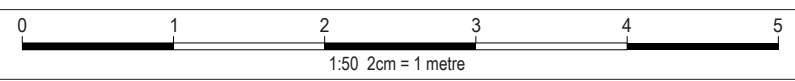

A3 Paper Size

REFER TO SEPARATE SPECIFICATION NOTES

Building Regs

All dimensions must be checked on site. Scaled dimension must be confirmed with Be Informed! before use.

1:50

B1

27.10.22