

MATERIALS

Walls

White rough cast render to match existing

Roof






Clay tiles to match existing, Brick on edge parapet roof detail

Windows

Sage green UPVC framed, double glazed units, flush casements, mechanical joints, to match original design

Doors

Sage green aluminium framed, mechanical joints

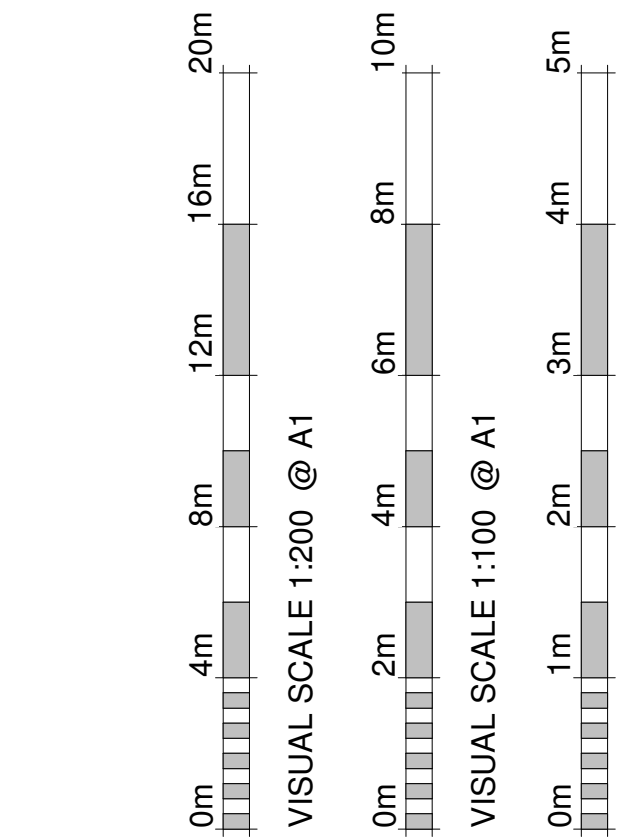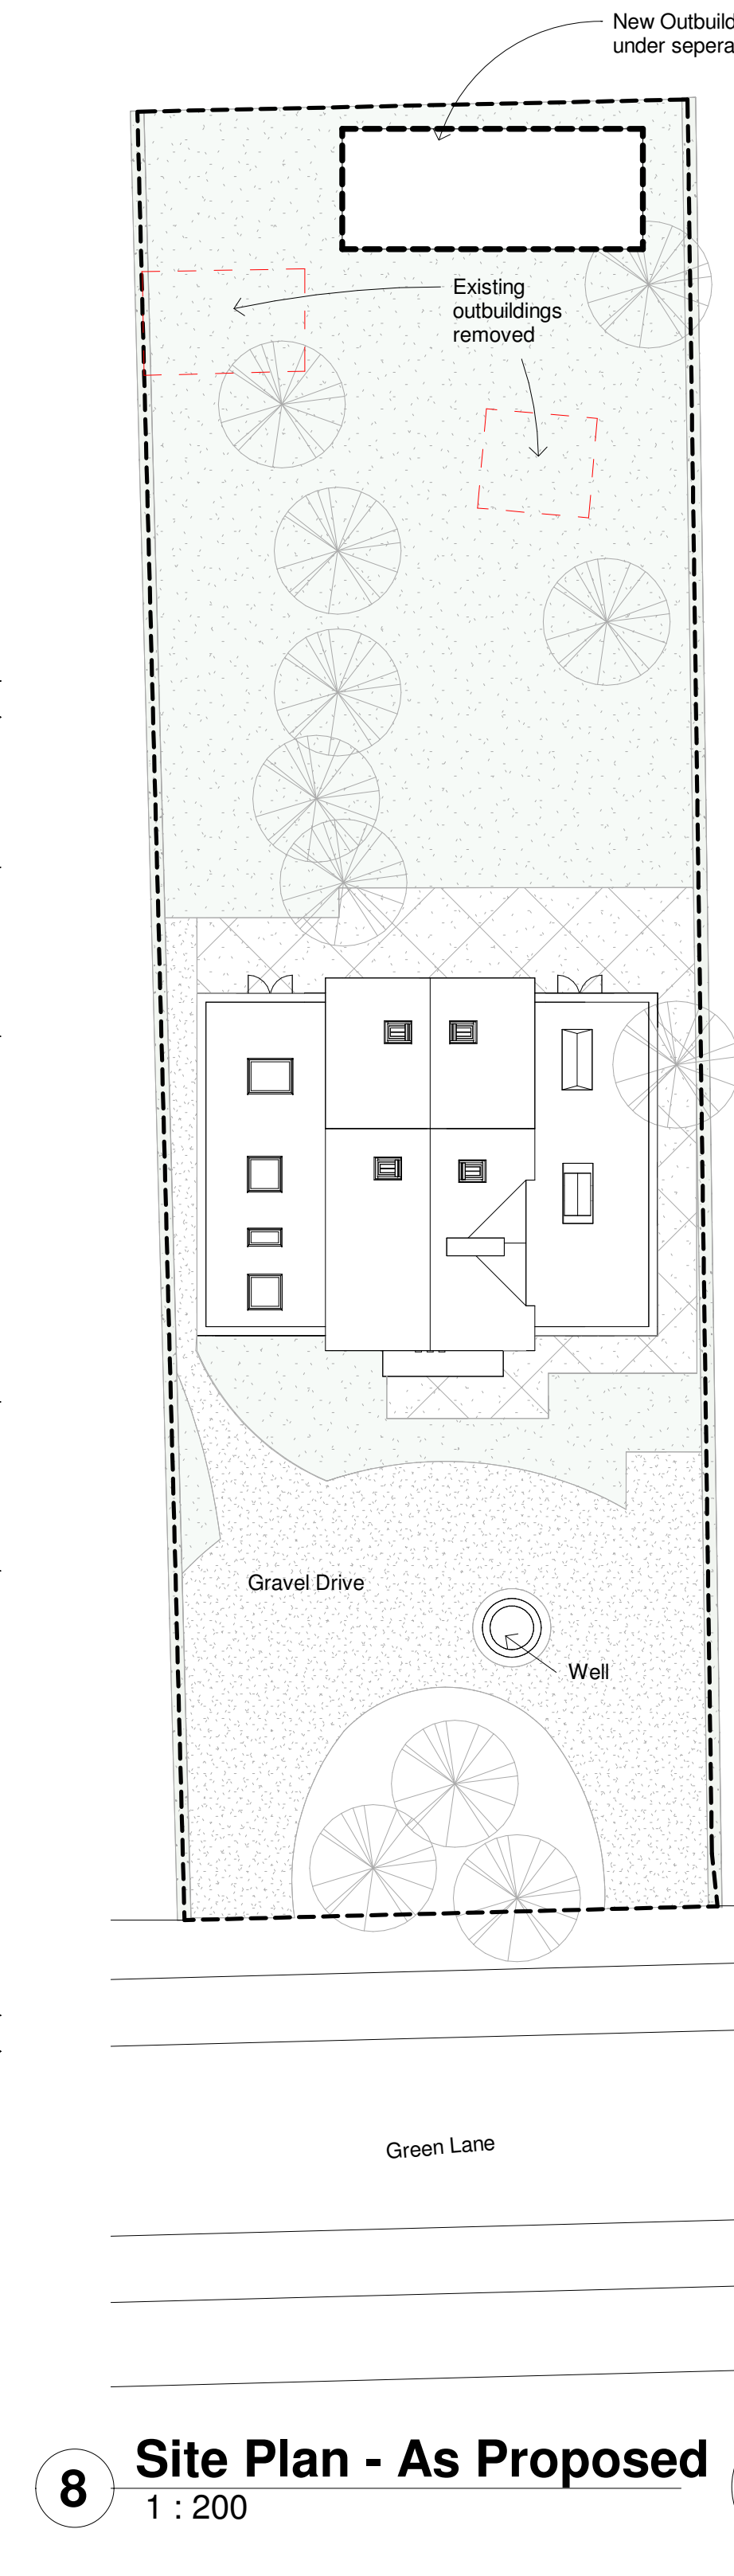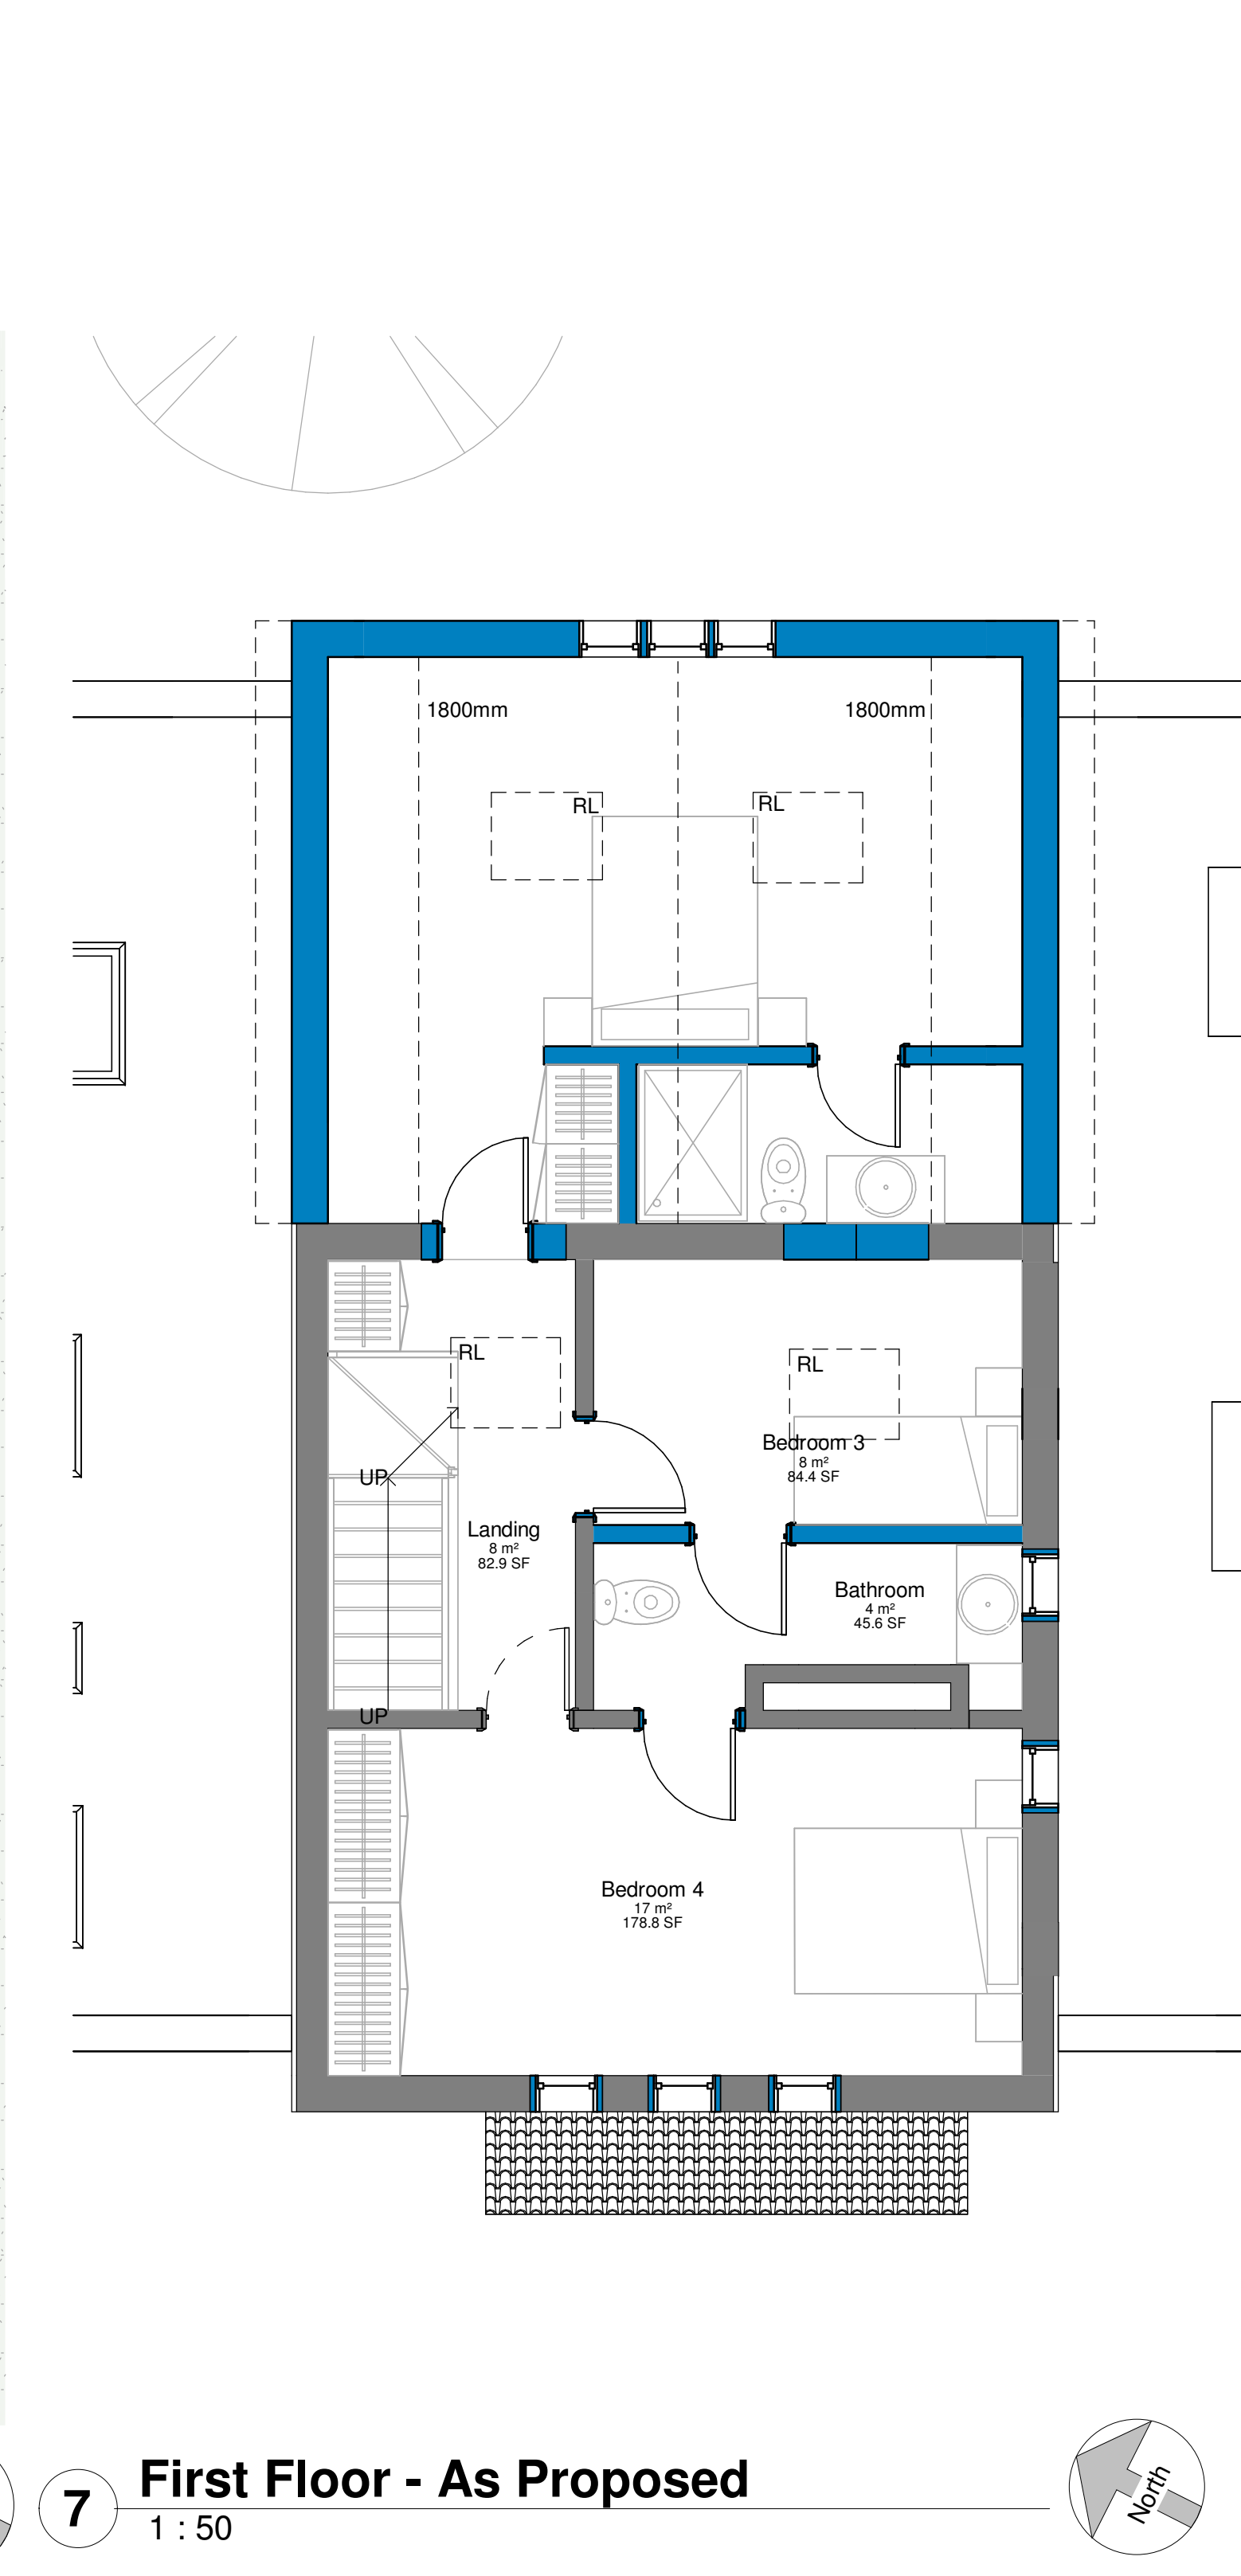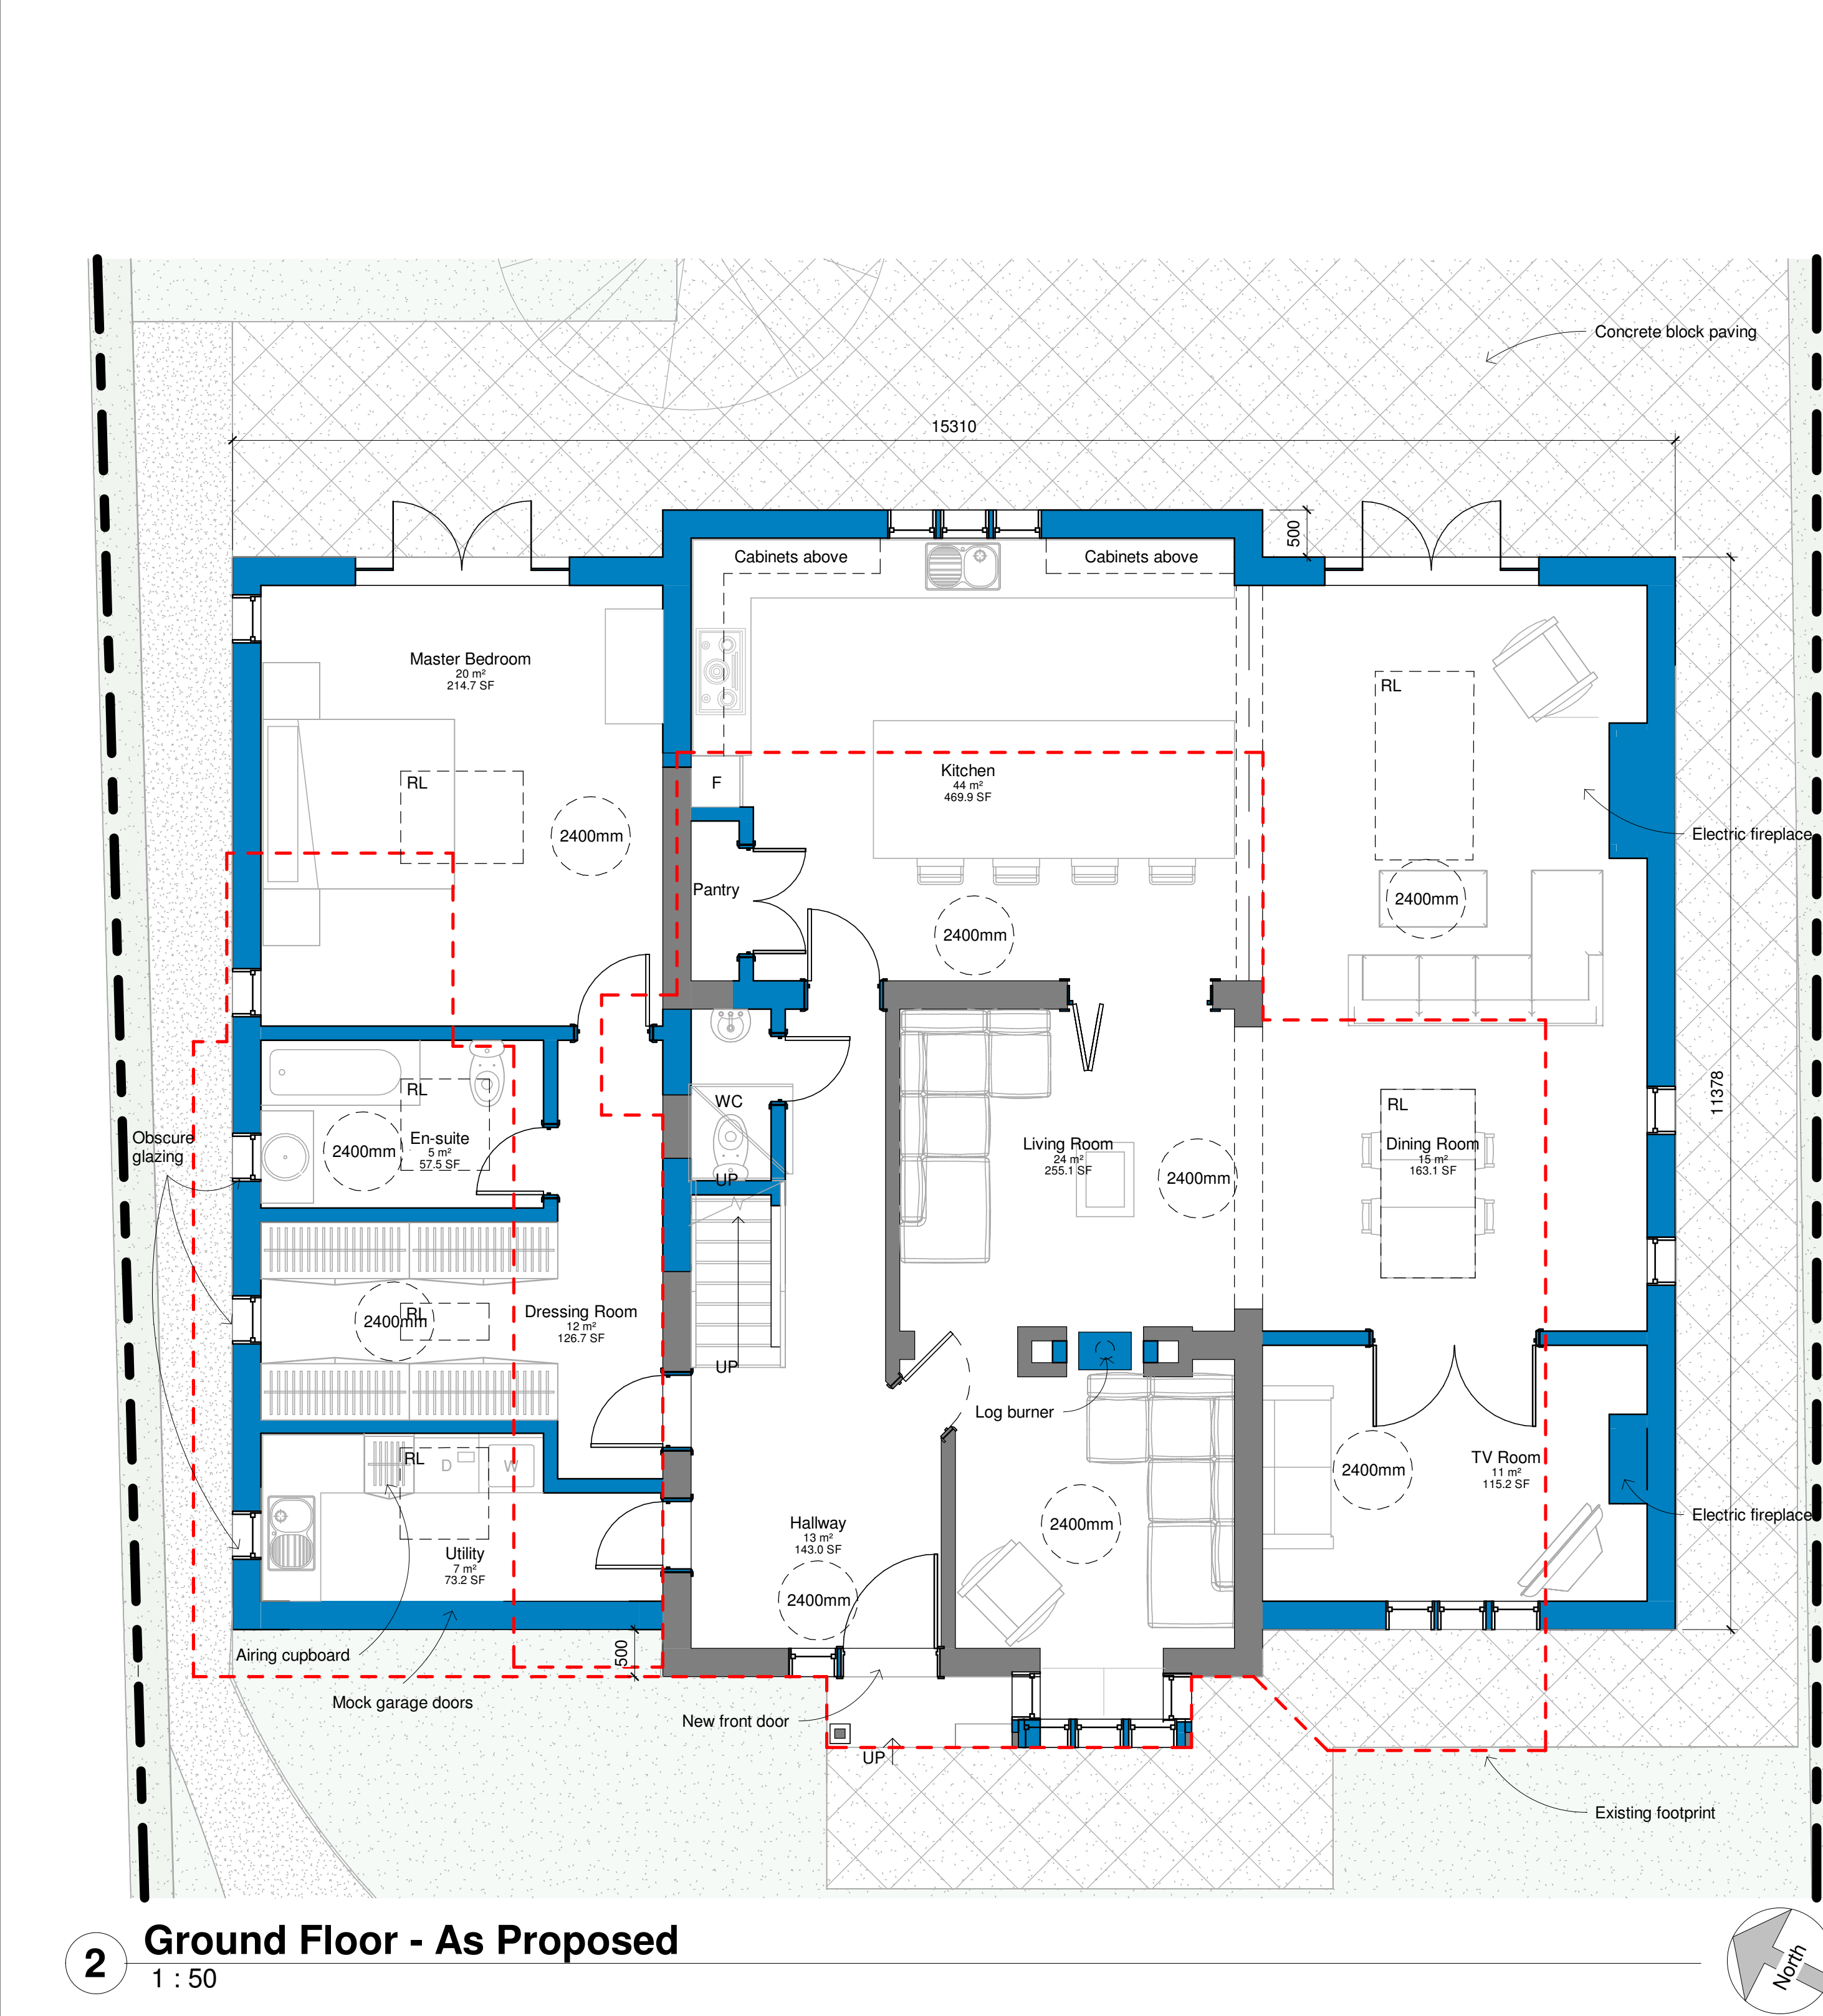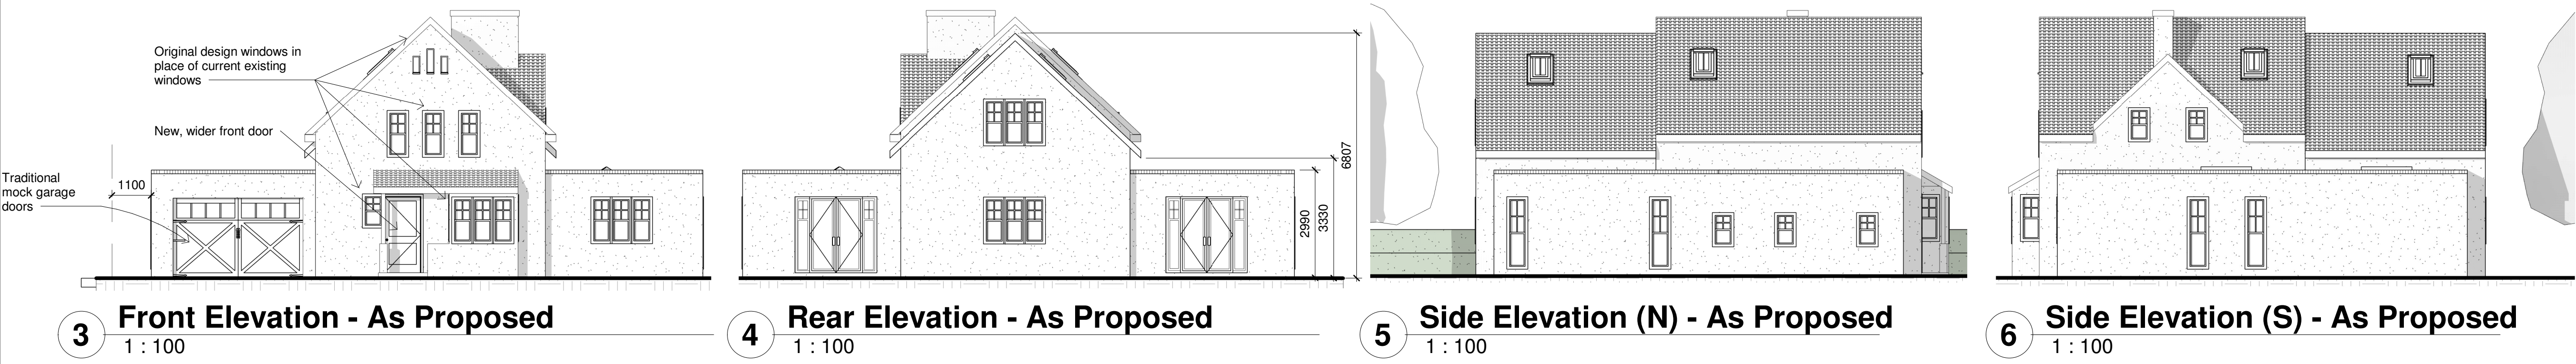

B	Heritage Comments	12/05/2026	CC
A	Heritage Comments	06/04/2026	CC
Revision Number	Revision Description	Revision Date	Issued by
	Revision		

Planning

Status:

Dimensions, areas and levels where given are only approximate and subject to site survey. All dimensions are to be checked on site. Figured dimensions only are to be taken from this drawing. This drawing is to be read in conjunction with all relevant consultants and/or specialists drawings/documents and any discrepancies or variations are to be notified to the Architect before the affected work commences. This drawing is copyright and remains the property of the Architects.

CROE
ARCHITECTS
REGISTERED QUALIFIED ARCHITECTS / HERTFORDSHIRE


telephone: 01462 453931
email: info@croearchitects.co.uk
web: www.croearchitects.co.uk

Project:
42 Green Lane,
Letchworth Garden City,
Hertfordshire,
SG6 1EA

Client:
Sabina & Amrick Singh

Drawing name:
As Proposed

Scale: As indicated	A1	Drawing number	Revision
Date:	02 - 26	26015 - 010	B
Drawn by:	CC		

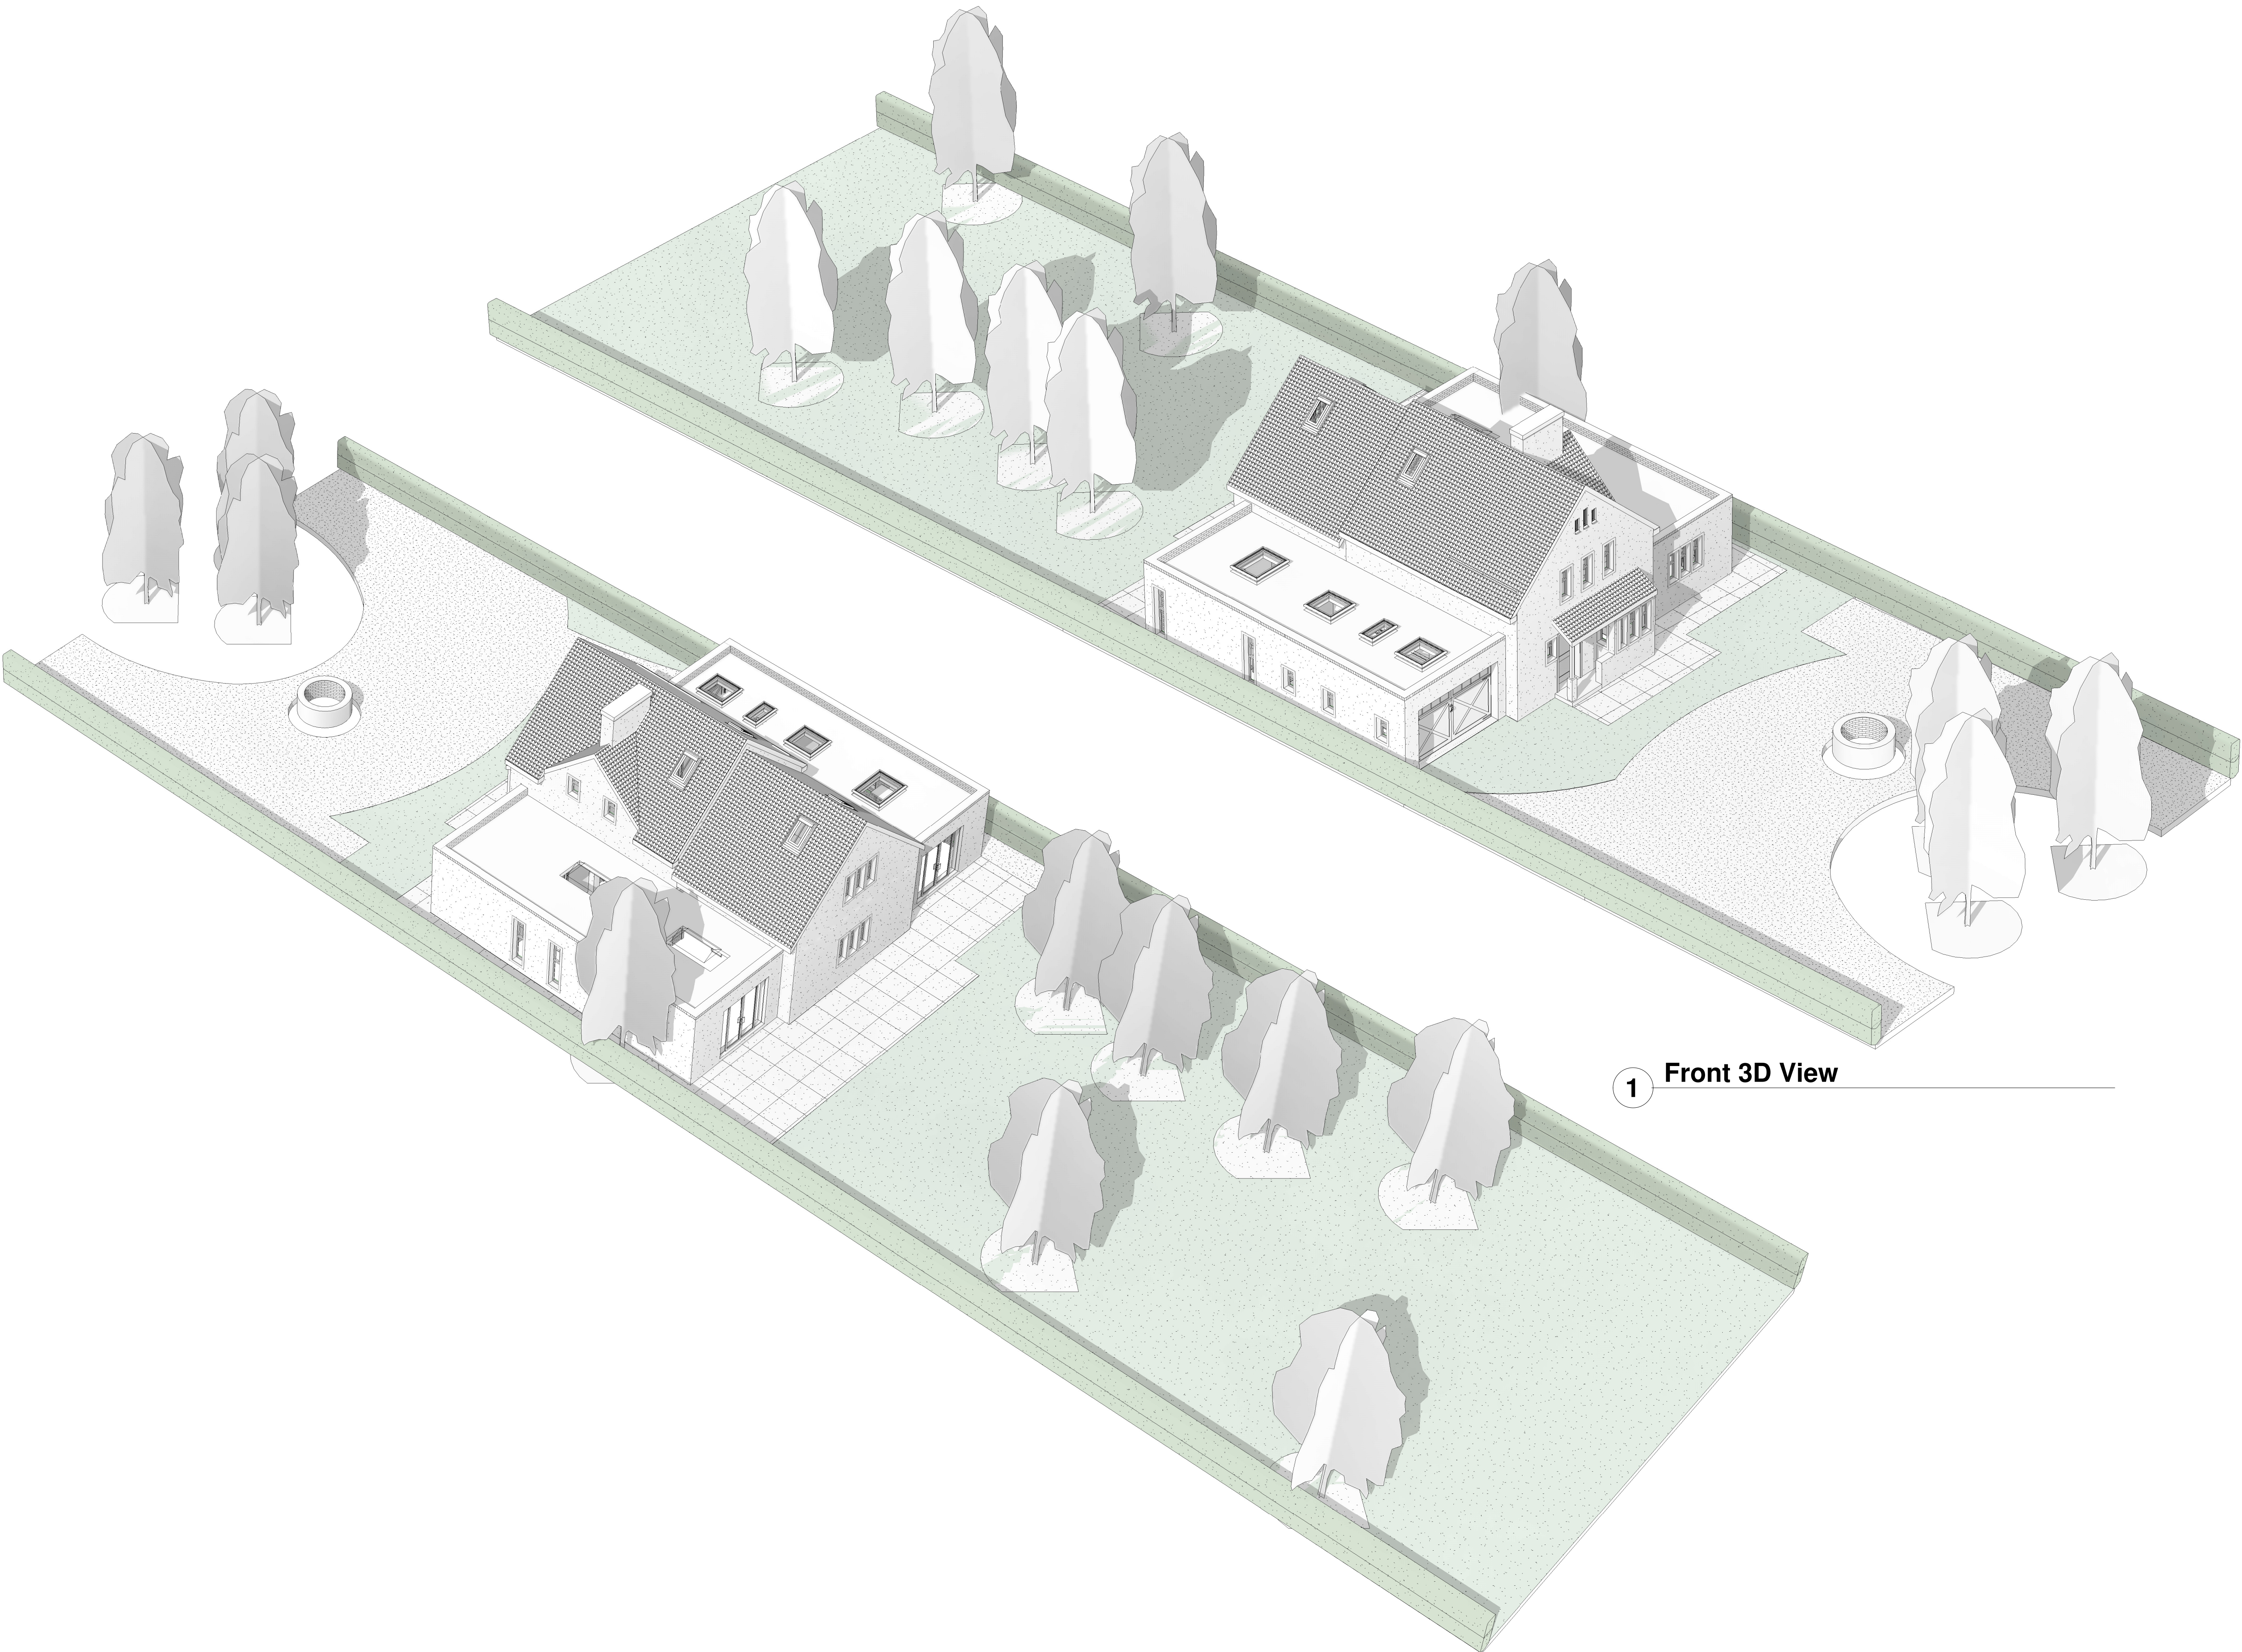

1 Front 3D View

2 Rear 3D View

Revision Number	Revision Description	Revision Date	Issued by
Revision			

Planning

Status:

Dimensions, areas and levels where given are only approximate and subject to site survey.
All dimensions are to be checked on site. Figured dimensions only are to be taken from this drawing.
This drawing is to be read in conjunction with all relevant consultants and/or specialists drawings/documents and any discrepancies or variations are to be notified to the Architect before the affected work commences. This drawing is copyright and remains the property of the Architects.



telephone:01462 453931
email:info@croearchitects.co.uk
web: www.croearchitects.co.uk

Project:
42 Green Lane,
Letchworth Garden City,
Hertfordshire,
SG6 1EA

Client:
Sabina & Amrick Singh

Drawing name:
As Proposed Arial 3Ds

Scale:	at A1	Drawing number	Revision
Date:	02 - 26	26015 - 011	
Drawn by:	CC		