




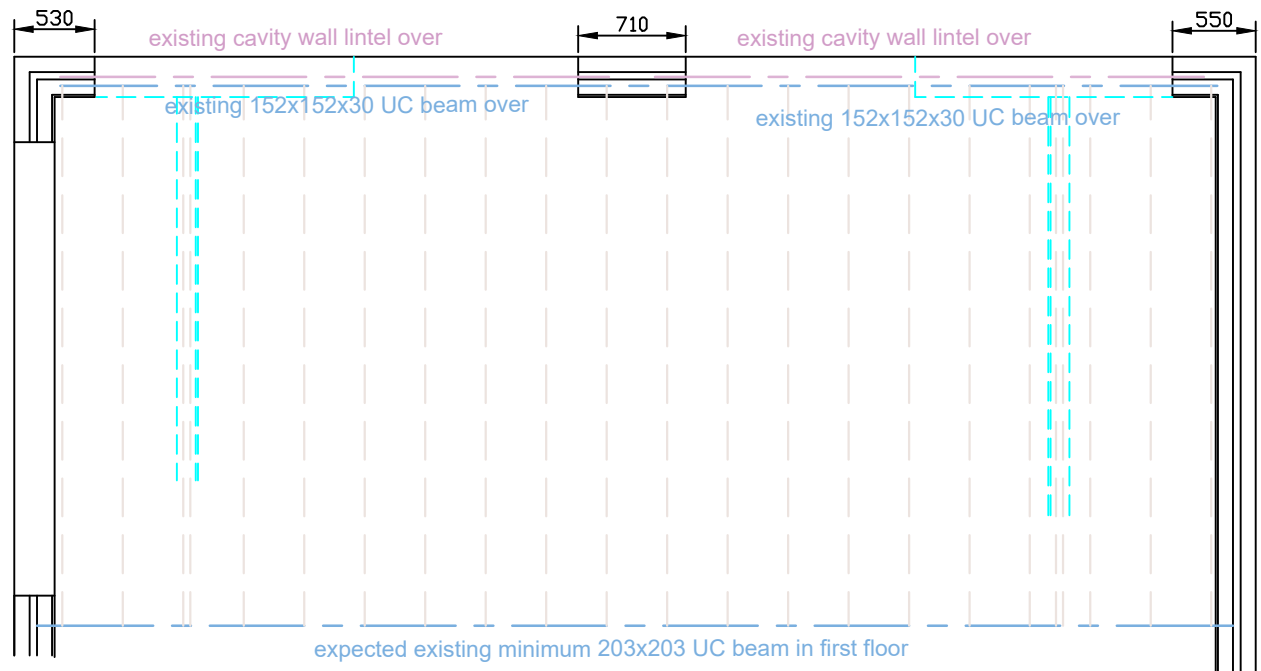


Existing Ground Floor

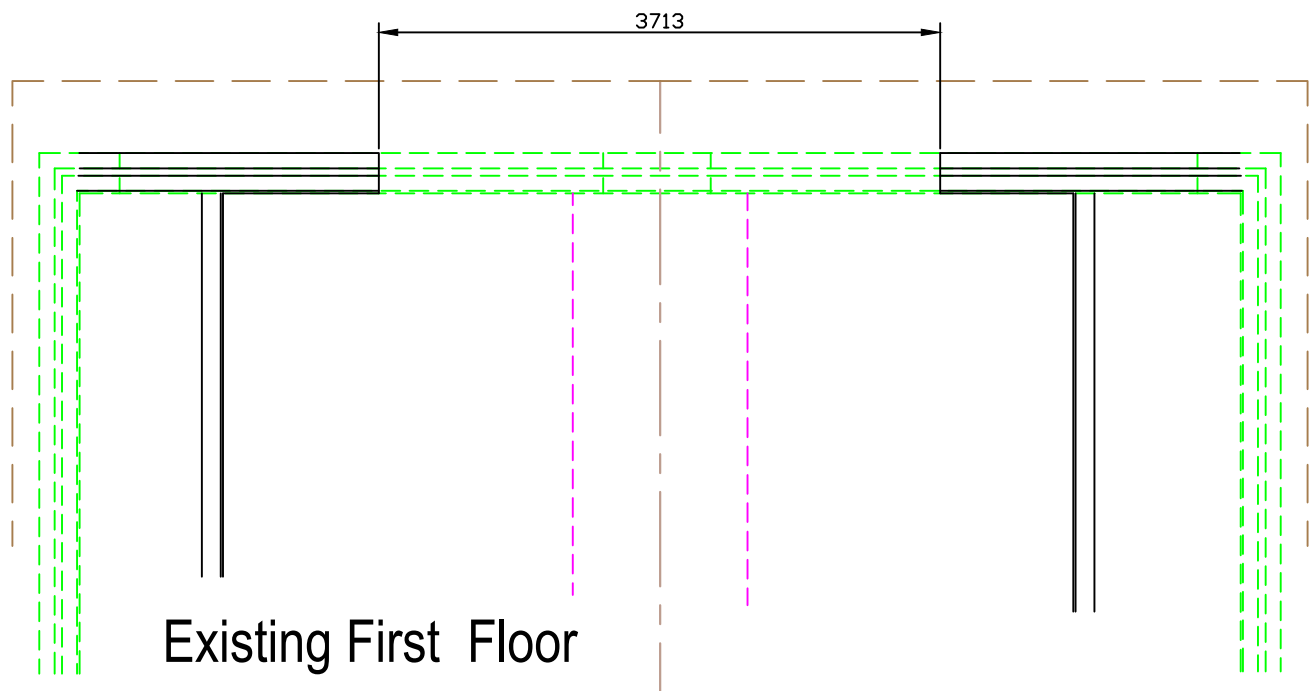







Existing First Floor

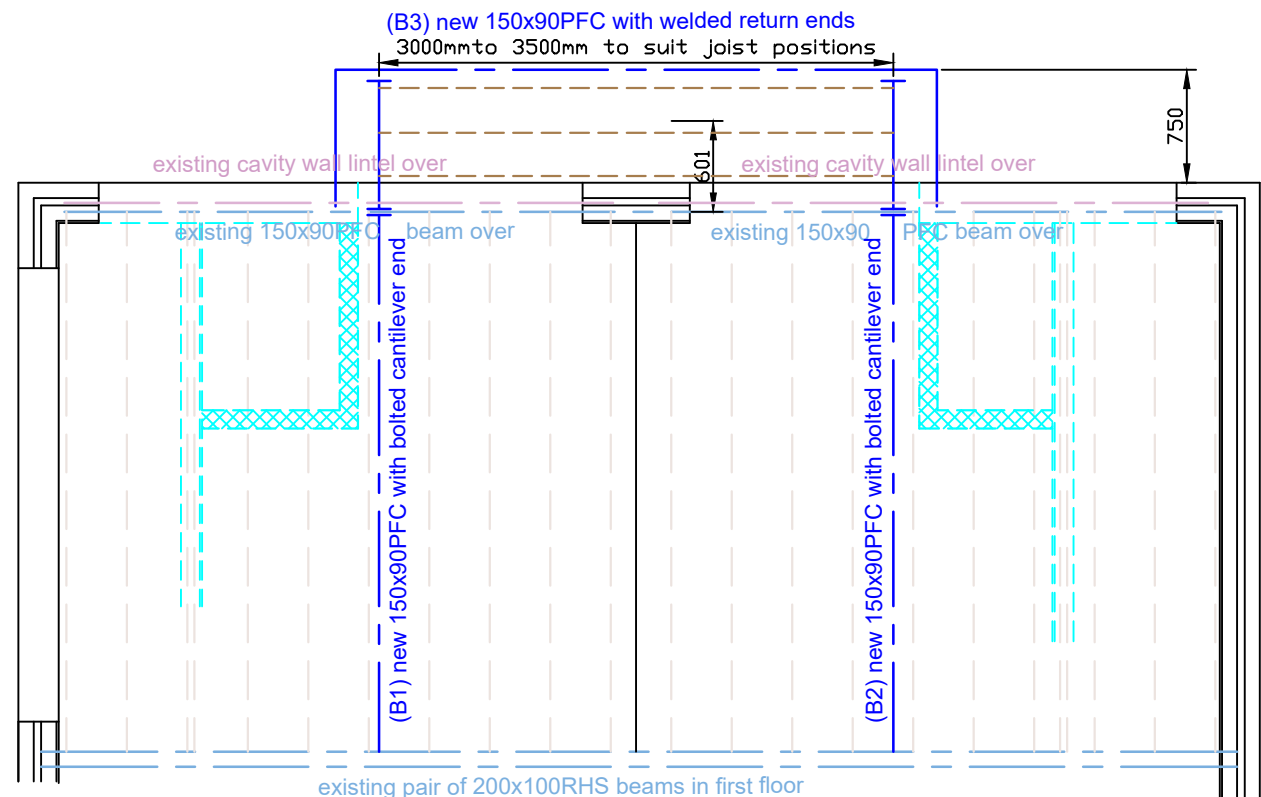

Existing Ground Floor showing new beams over

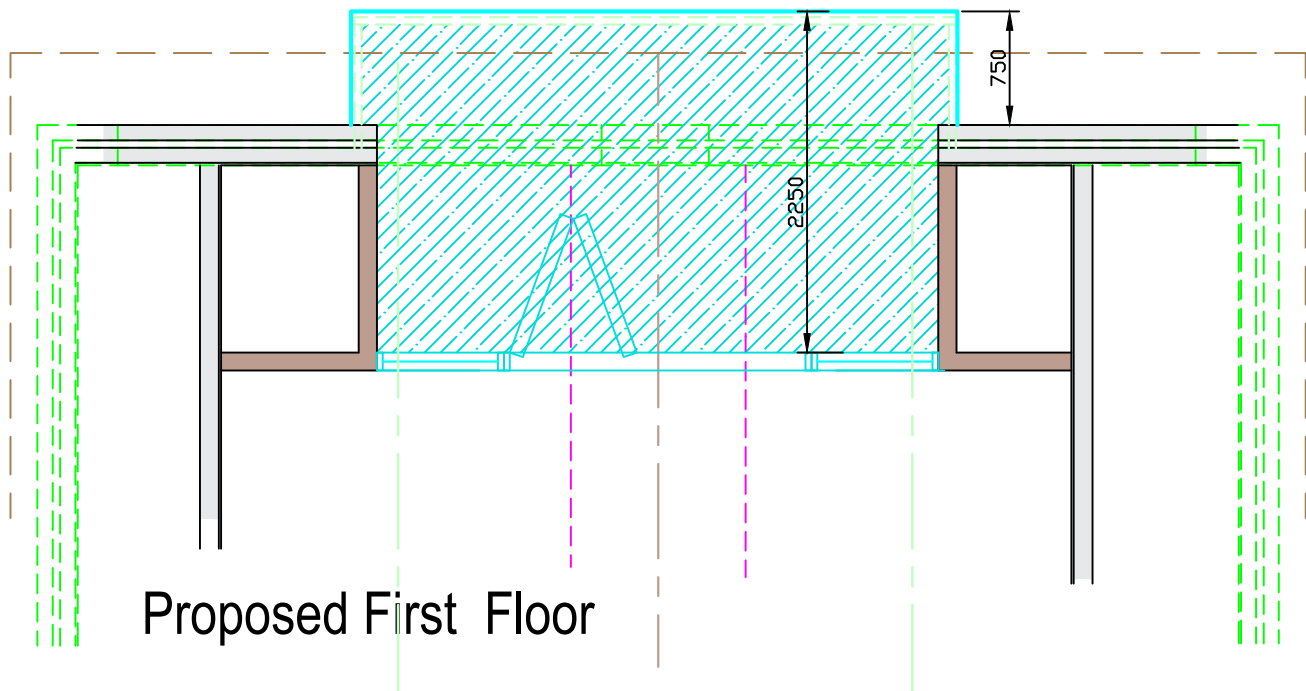

Proposed First Floor

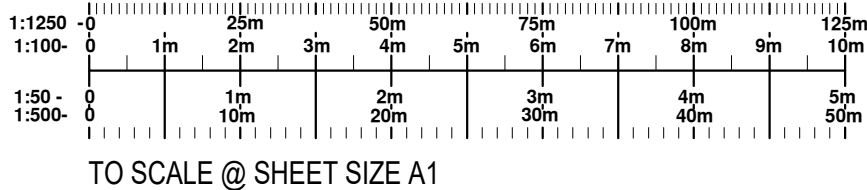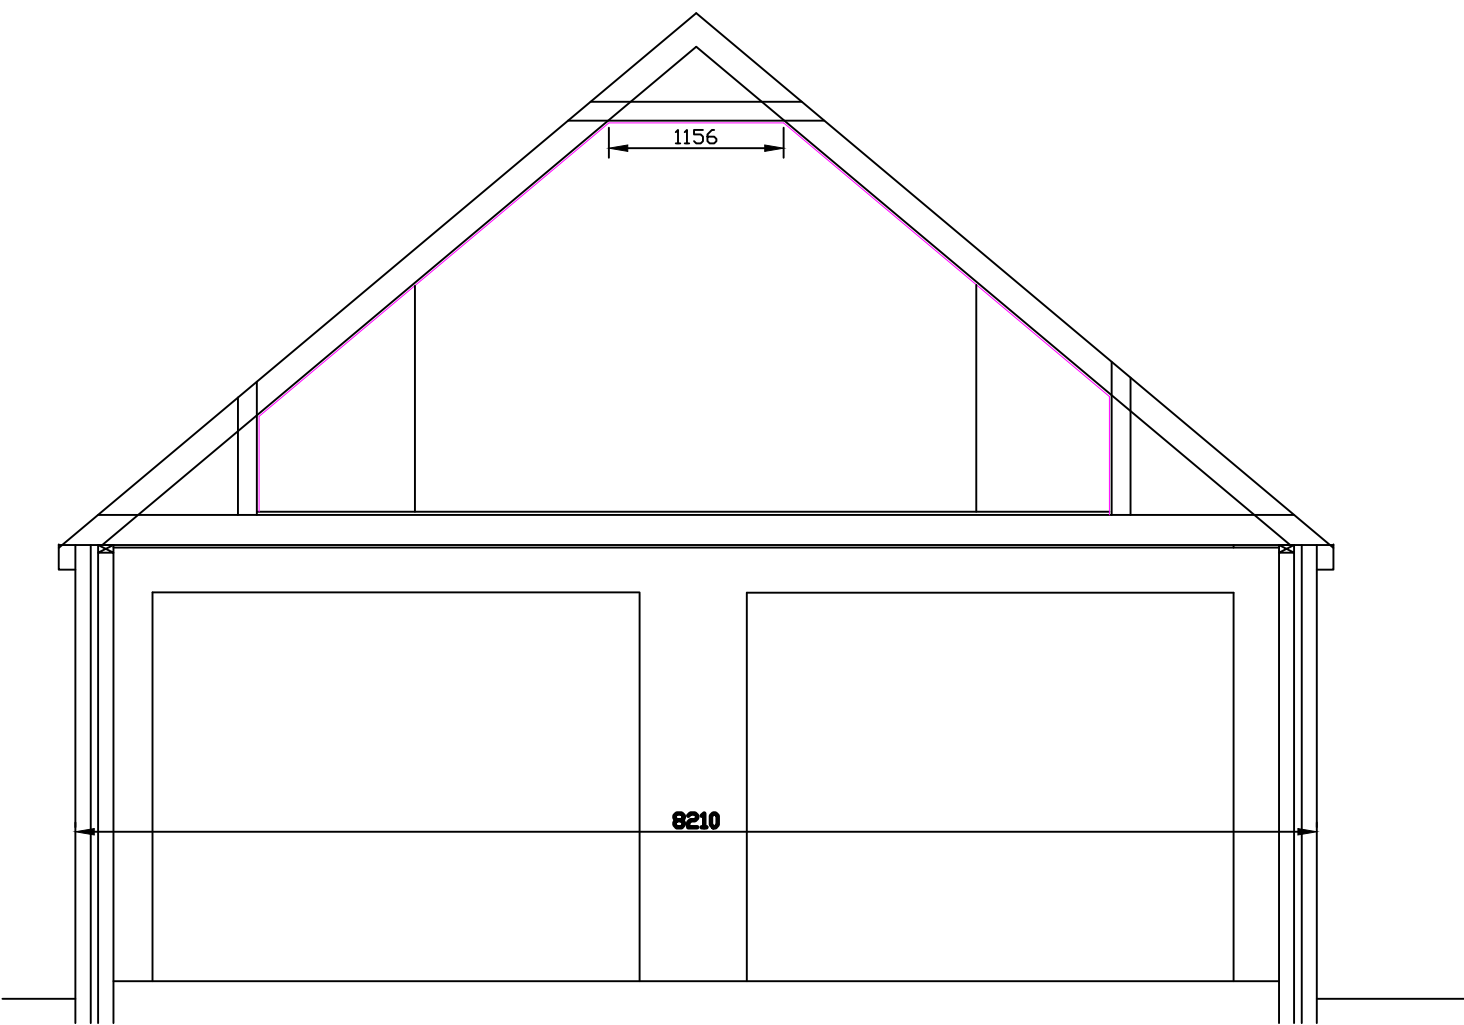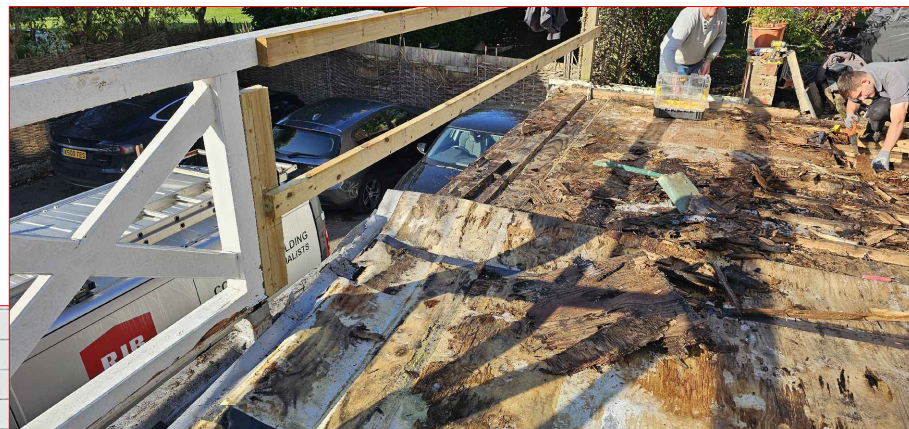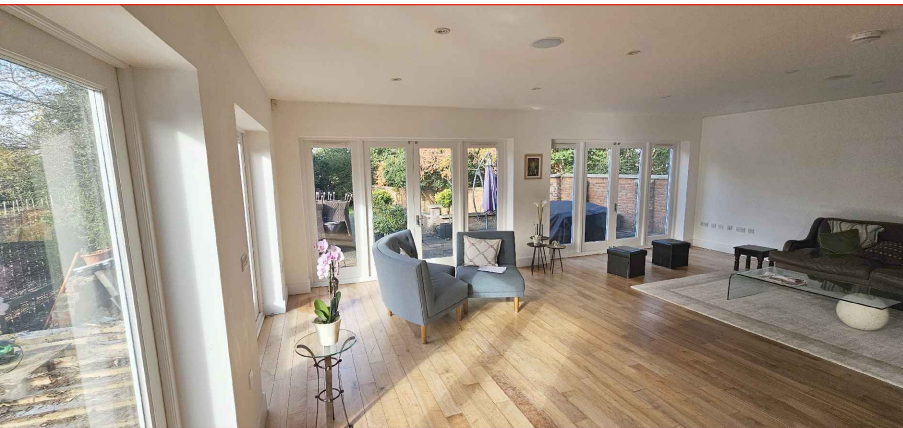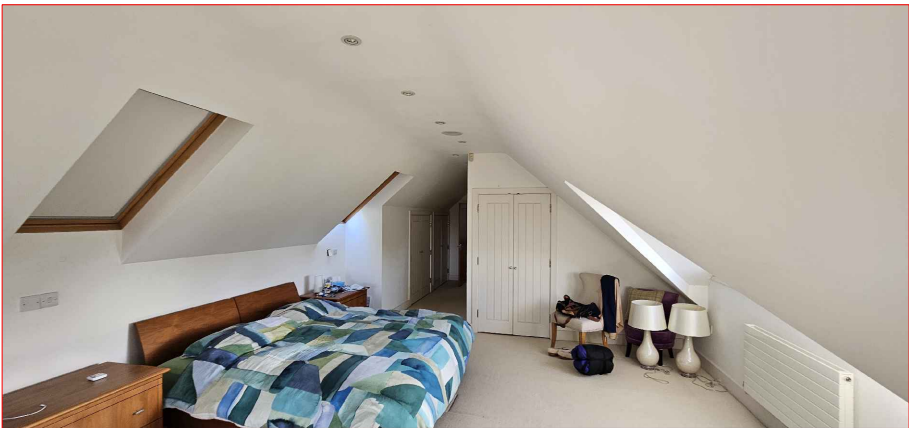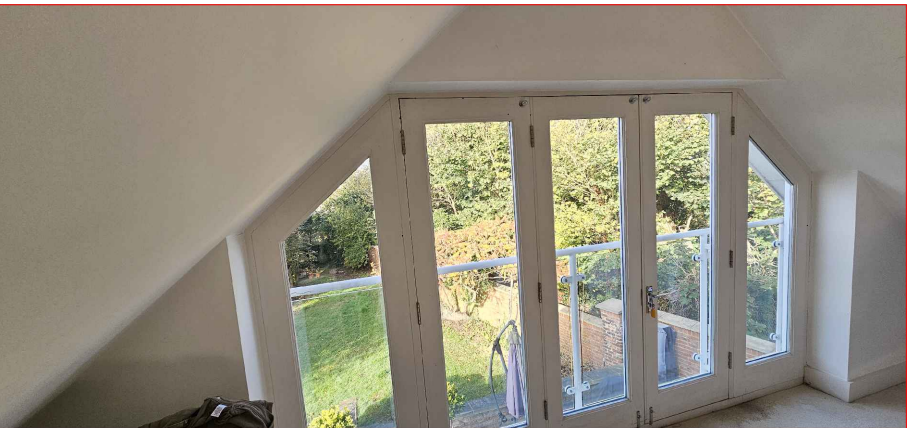

REVISION	DESCRIPTION	DATE
March 2025	CLIENT/PROJECT Mr. & Mrs. Ross Woodside House, Windmill Hill, Hitchin, Herts home alterations.	
1:50, 1:500, 1:1250	DRAWING STATUS	
For approval	DRAWING TITLE	
NO UNAUTHORISED PRINTING OR DIGITAL SCANNING ALLOWED © COPYRIGHT 2025	Structural requirements	
Ref:6871-1	01A	

