



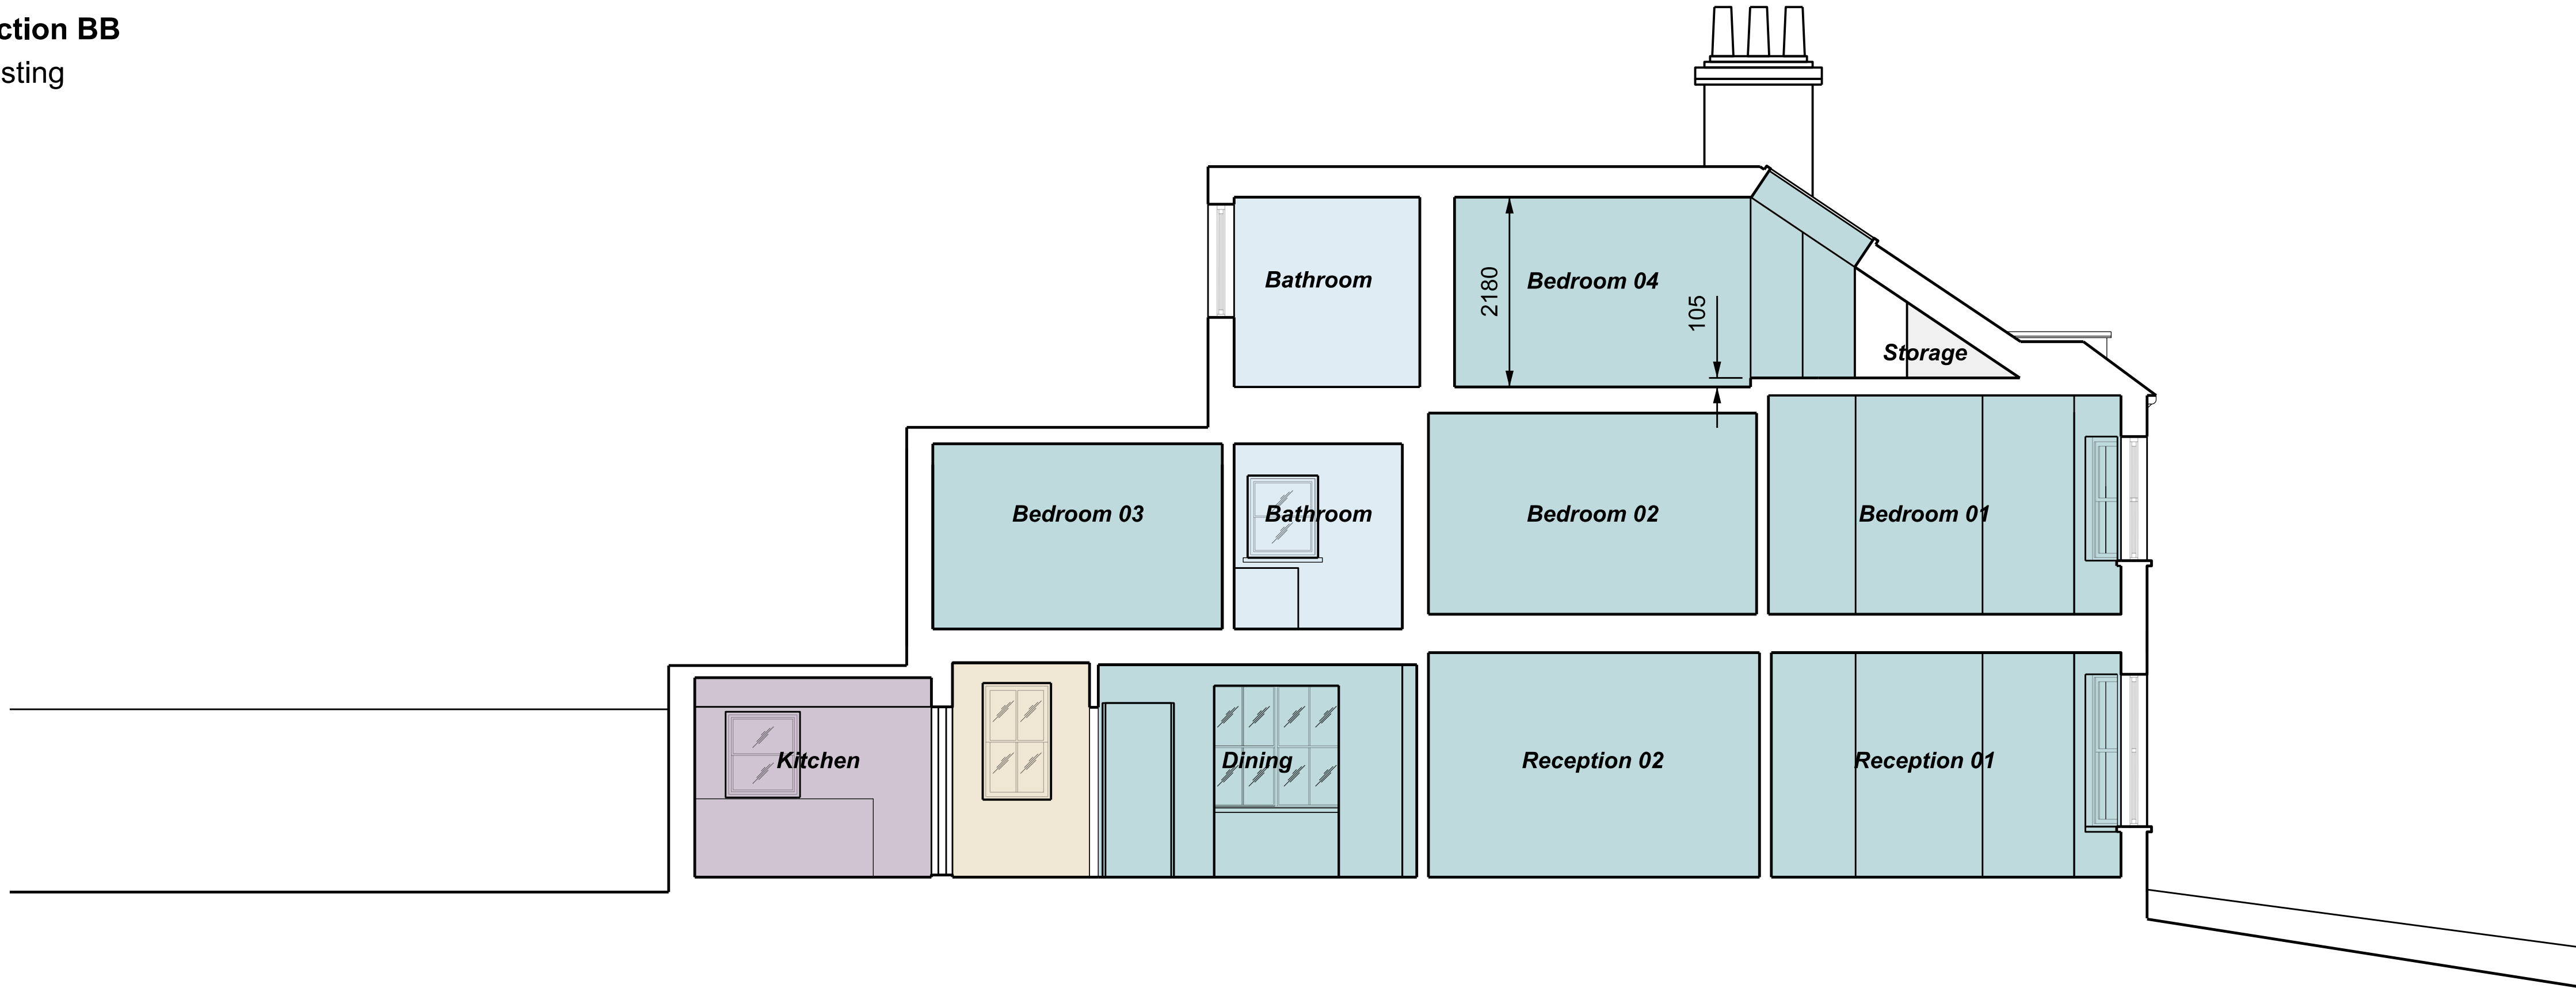

Section BB
Existing




Section BB
Proposed

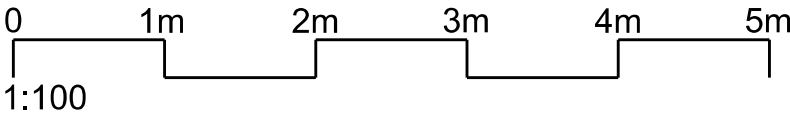

Legend

- Site Boundary
- Kitchen / Dining
- Bedroom / Living Room
- WC / Bathroom / Utility
- Access
- Storage
- Ancillary / Other

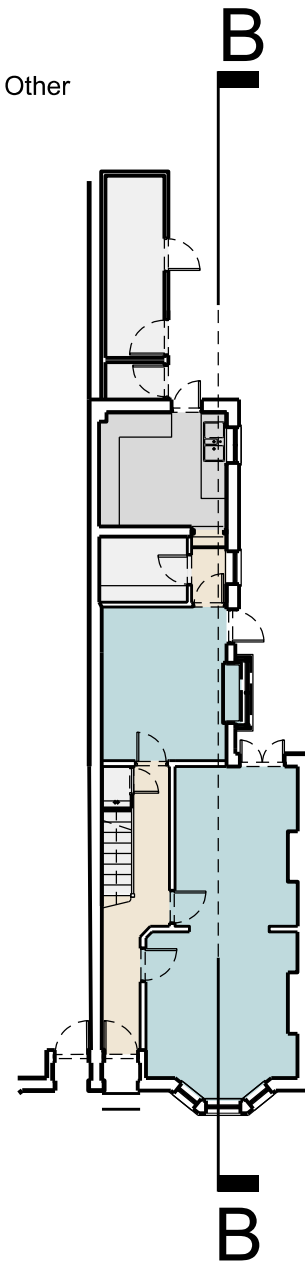

Revisions

R	Date	Description	Checked
00	17.10.25	Planning Issue	CS / DN

Project

36 Ickleford Road
36 Ickleford Road, Hitchin SG5 1TR

Drawing

Section BB
Existing & Proposed

Status

Planning

Scale

1:100

Format

A3

Drawing Reference

0898-03-0410

Revision

00