


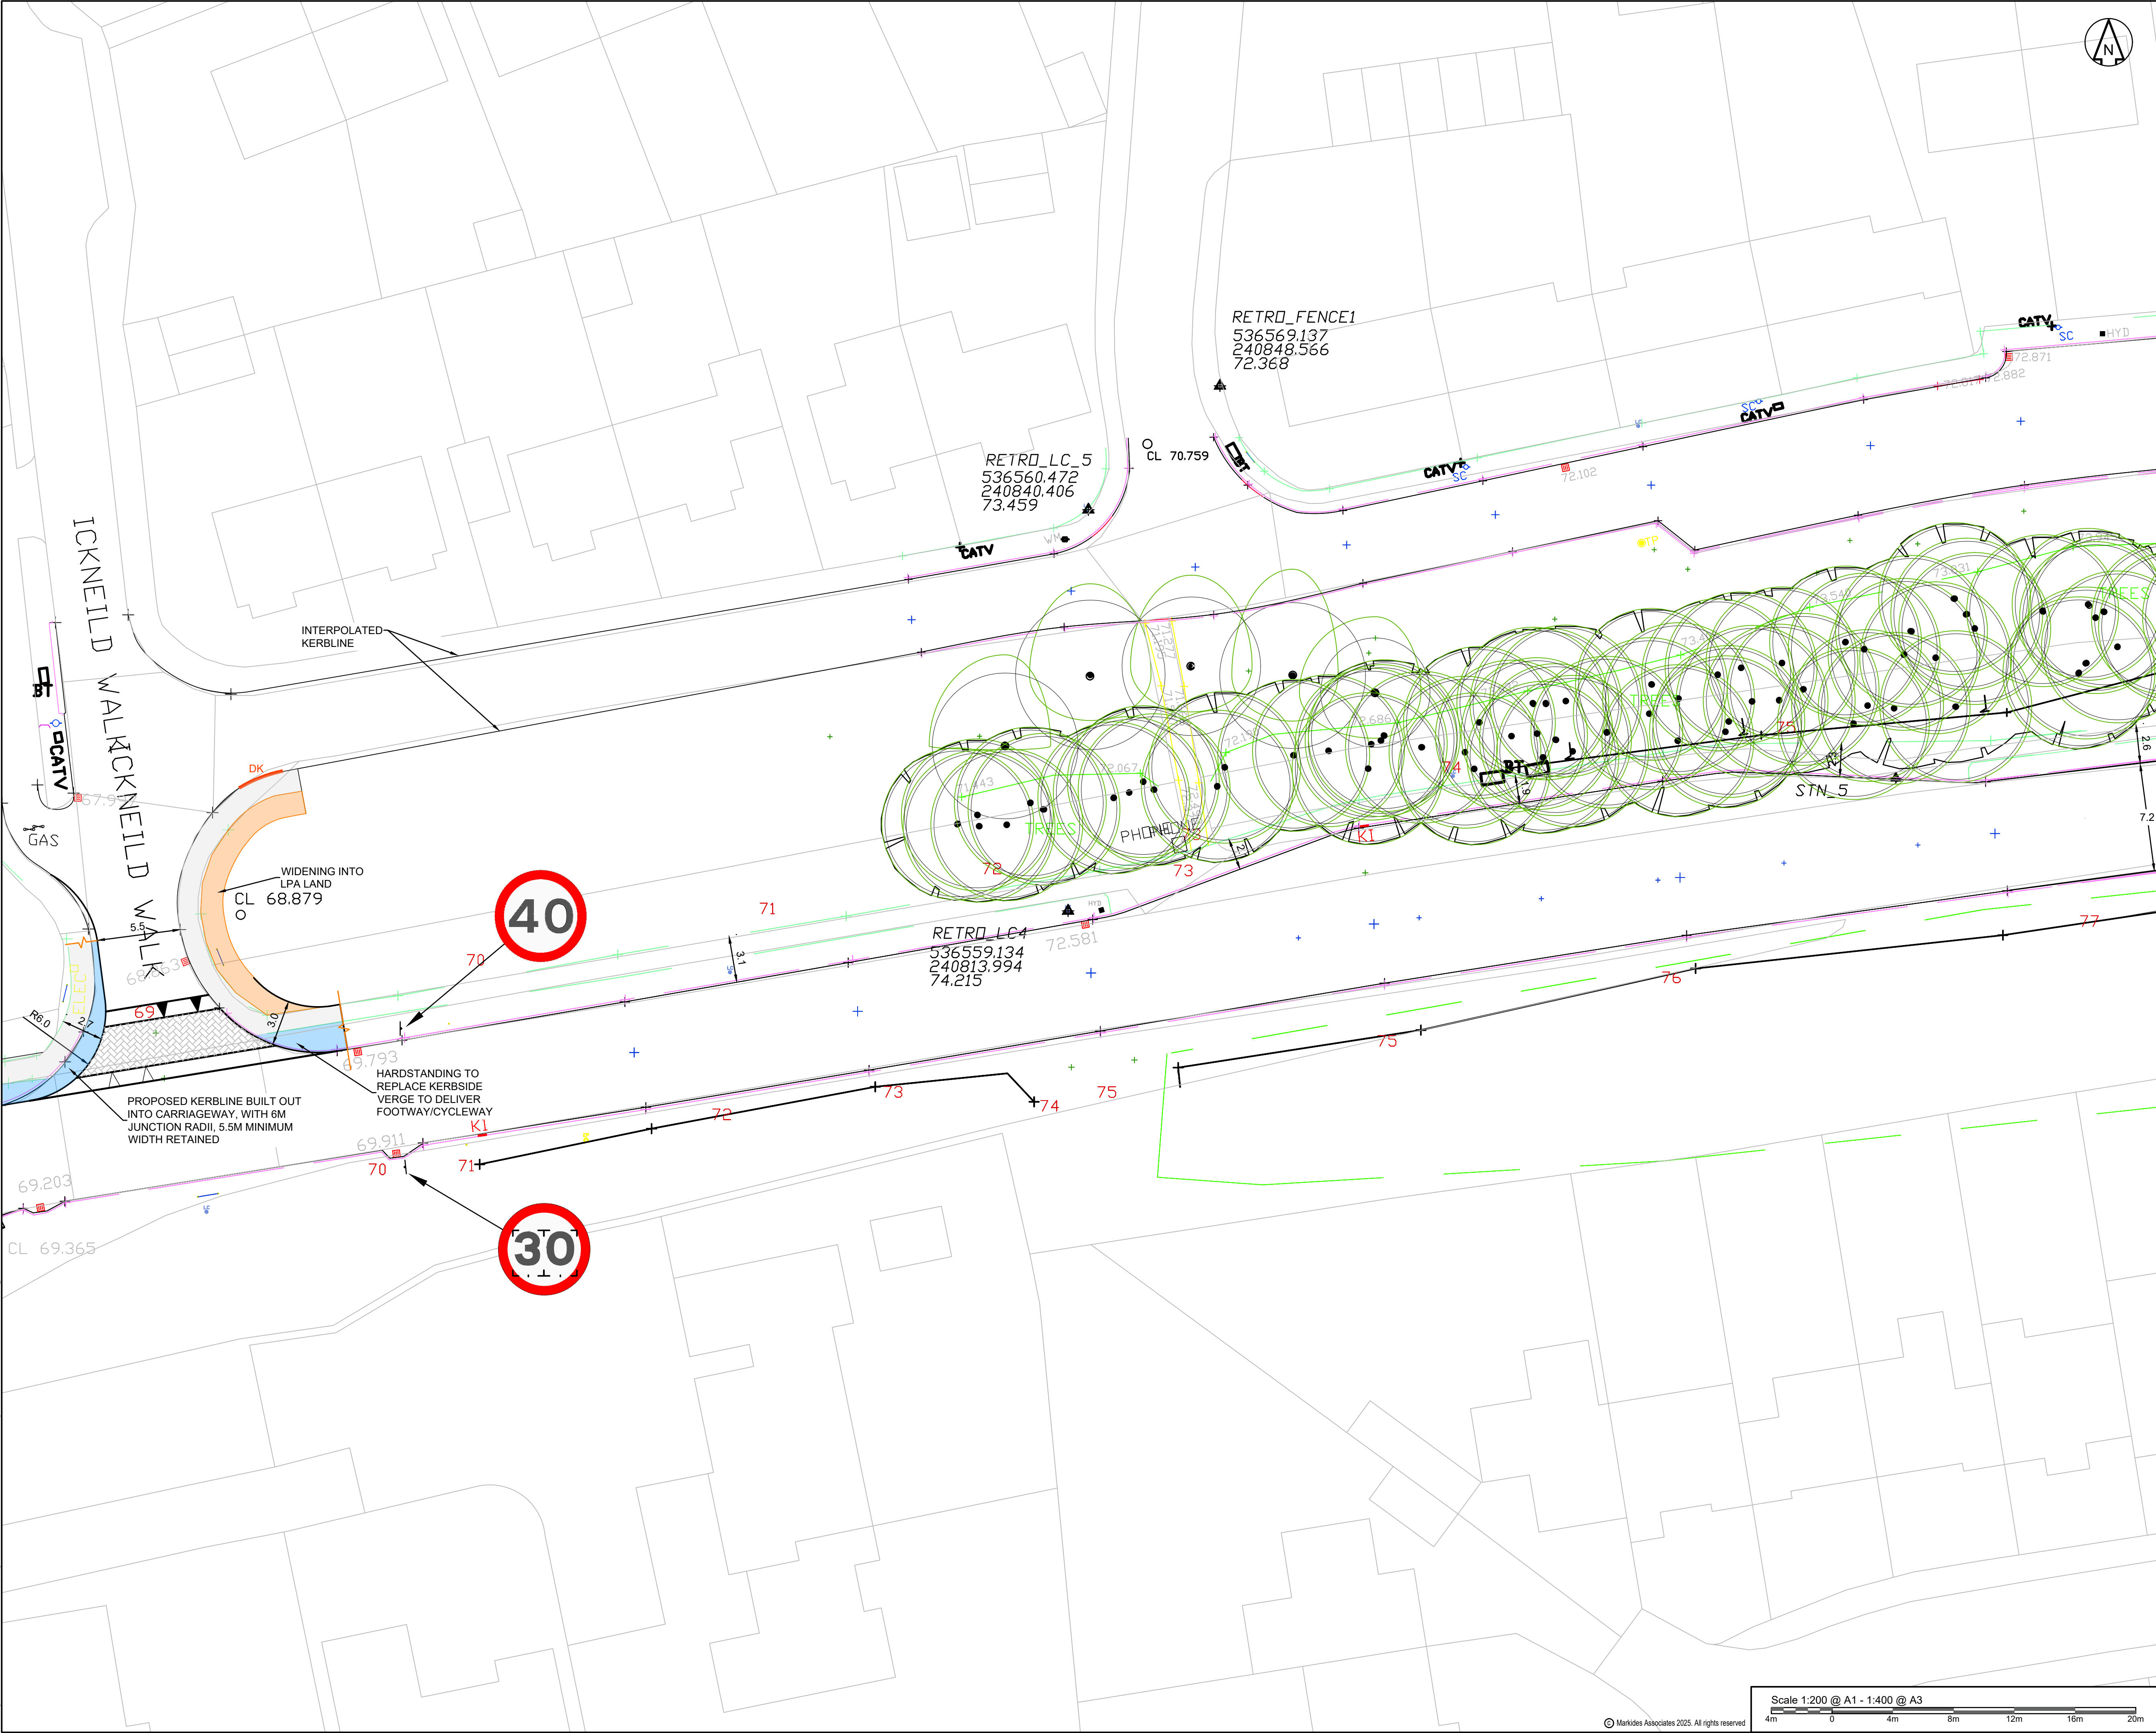

DO NOT SCALE OFF THIS DRAWING

NOTES

- This drawing is indicative and subject to discussions with local & national highway authorities. This design is also subject to confirmation of land ownership, topography, location of statutory services, detailed design and traffic modelling.
- This drawing is based upon drawing number XXX supplied by XXX and Markides Associates shall not be liable for any inaccuracies or deficiencies.
- Markides Associates accept no responsibility for any unauthorised amendments to this drawing. Do not rely on dimensions scaled from this plan.
- Highway boundary information has been provided by XXX County Council on XXX and has been transcribed by Markides Associates onto an Ordnance Survey base. Markides Associates accepts no liability for the accuracy of the data provided and the highway boundary information shown is subject to checks by a licensed conveyancer.
- Any swept path analysis has been undertaken using Autodesk vehicle tracking software (AutoTRACK) and Markides Associates shall not be liable for any inaccuracies or deficiencies.

KEY

NEW FOOTWAY/CYCLEWAY
NEW CARRIAGEWAY
NEW VERGE
NEW FOOTWAY/CYCLEWAY IN LPA LAND
EXISTING FOOTWAY

KEY PLAN

Revision History

Rev	Comment	By	Chkd	Appr	Date
P01	FOR INFORMATION	NB	AS	AS	17.09.25

Current Revision

Rev	Comment	By	Chkd	Appr	Date
P01	FOR INFORMATION	NB	AS	AS	17.09.25

S2 - FOR INFORMATION

VISTRY GROUP PLC

MARKIDES ASSOCIATES

TRANSPORT PLANNING AND ENGINEERING

Project: NEWMARKET ROAD, ROYSTON

Drawing Title: GENERAL ARRANGEMENT PROPOSED SITE ACCESS PRIORITY JUNCTION (SHEET 3 OF 4)


Markides Associates reference: 23324 1:200 @ A1

23324-MA-XX-XX-DR-C-0103 - P01

Scale 1:200 @ A1 - 1:400 @ A3

4m 0 4m 8m 12m 16m 20m

© Markides Associates 2025. All rights reserved

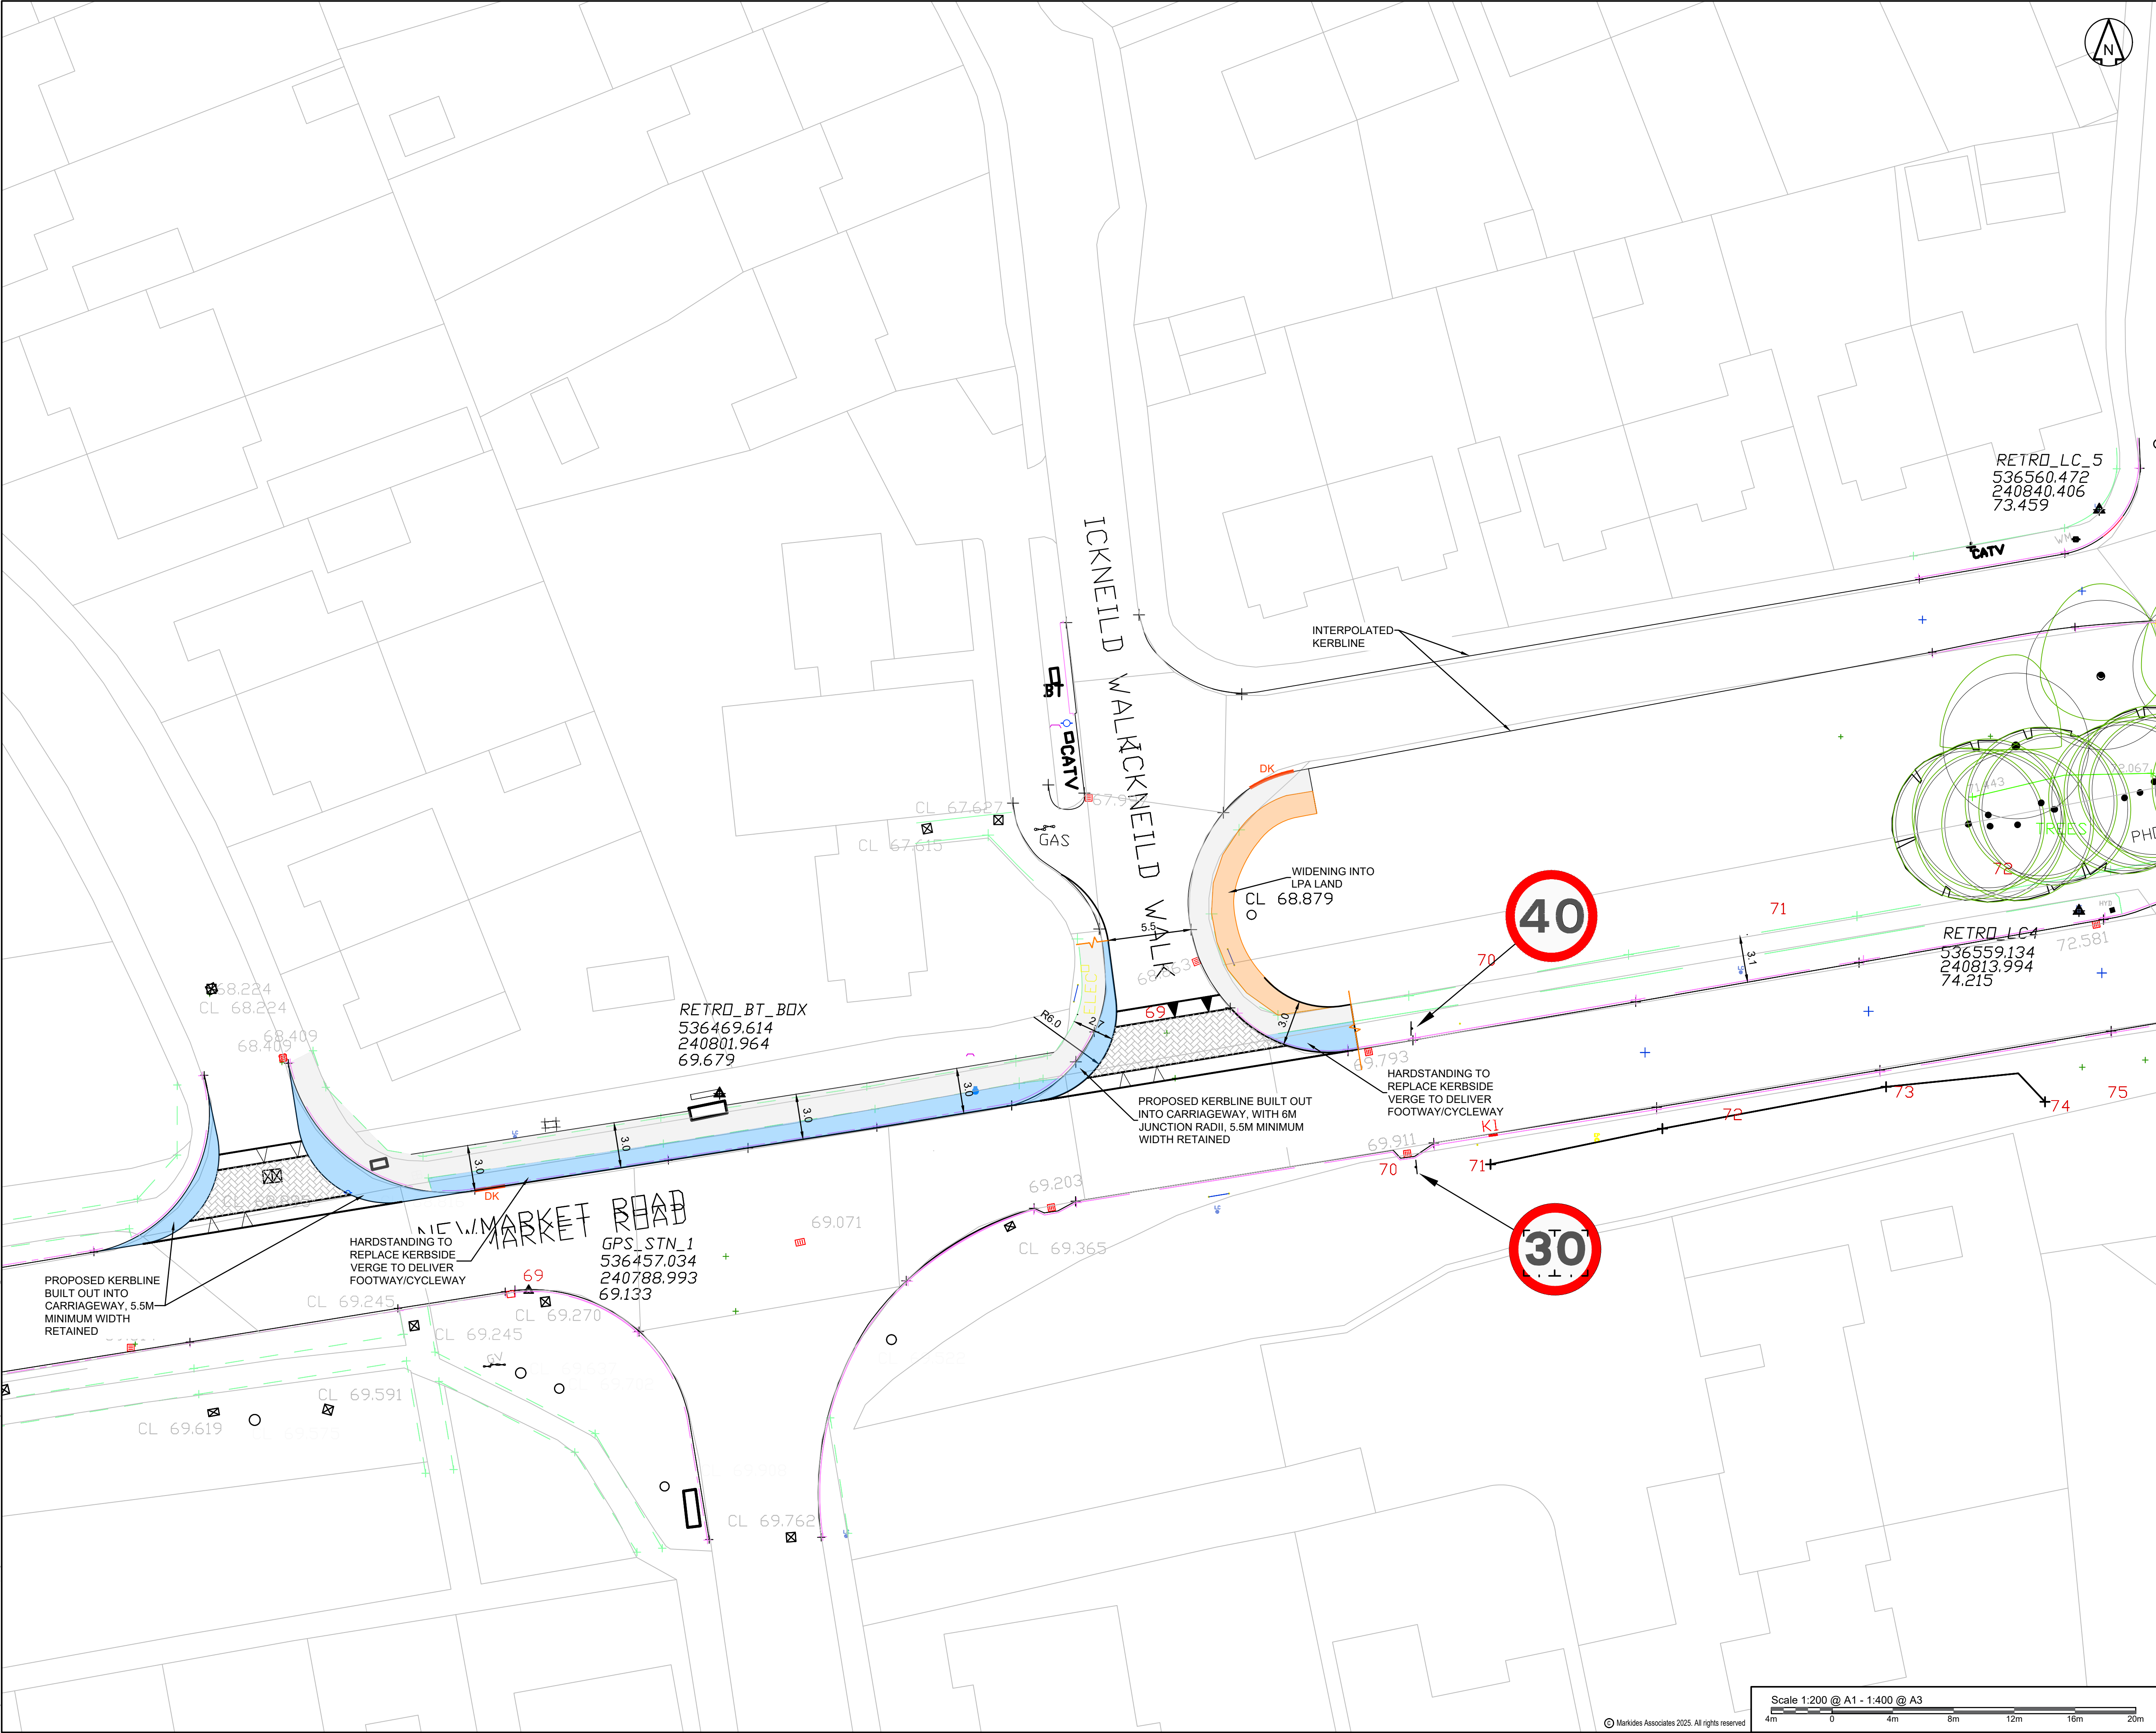

DO NOT SCALE OFF THIS DRAWING

NOTES

1. This drawing is indicative and subject to discussions with local & national highway authorities. This design is also subject to confirmation of land ownership, topography, location of statutory services, detailed design and traffic modelling.

2. This drawing is based upon drawing number XXX supplied by XXX and Markides Associates shall not be liable for any inaccuracies or deficiencies.

3. Markides Associates accept no responsibility for any unauthorised amendments to this drawing. Do not rely on dimensions scaled from this plan.

4. Highway boundary information has been provided by XXX County Council on XXX and has been transcribed by Markides Associates onto an Ordnance Survey base. Markides Associates accepts no liability for the accuracy of the data provided and the highway boundary information shown is subject to checks by a licensed conveyancer.

5. Any swept path analysis has been undertaken using Autodesk vehicle tracking software (AutoTRACK) and Markides Associates shall not be liable for any inaccuracies or deficiencies.

KEY

NEW FOOTWAY/CYCLEWAY

NEW CARRIAGEWAY

NEW VERGE

NEW FOOTWAY/CYCLEWAY IN LPA LAND

EXISTING FOOTWAY

KEY PLAN

Revision History

Rev	For Information	Comment	NB	AS	AS	17.09.25
P01	FOR INFORMATION		NB	AS	AS	17.09.25
Rev	Comment	By	Chkd	Appr	Date	

Current Revision

Rev	For Information	Comment	NB	AS	AS	17.09.25
P01	FOR INFORMATION		NB	AS	AS	17.09.25
Rev	Comment	By	Chkd	Appr	Date	

S2 - FOR INFORMATION

VISTRY GROUP PLC

MARKIDES ASSOCIATES
TRANSPORT PLANNING AND ENGINEERING

Project
NEWMARKET ROAD, ROYSTON

Drawing Title
GENERAL ARRANGEMENT
PROPOSED SITE ACCESS PRIORITY
JUNCTION (SHEET 4 OF 4)

Markides Associates reference: 23324 1:200 @ A1

Scale 1:200 @ A1 - 1:400 @ A3

4m 0 4m 8m 12m 16m 20m

© Markides Associates 2025. All rights reserved

23324-MA-XX-XX-DR-C-0103 - P01