


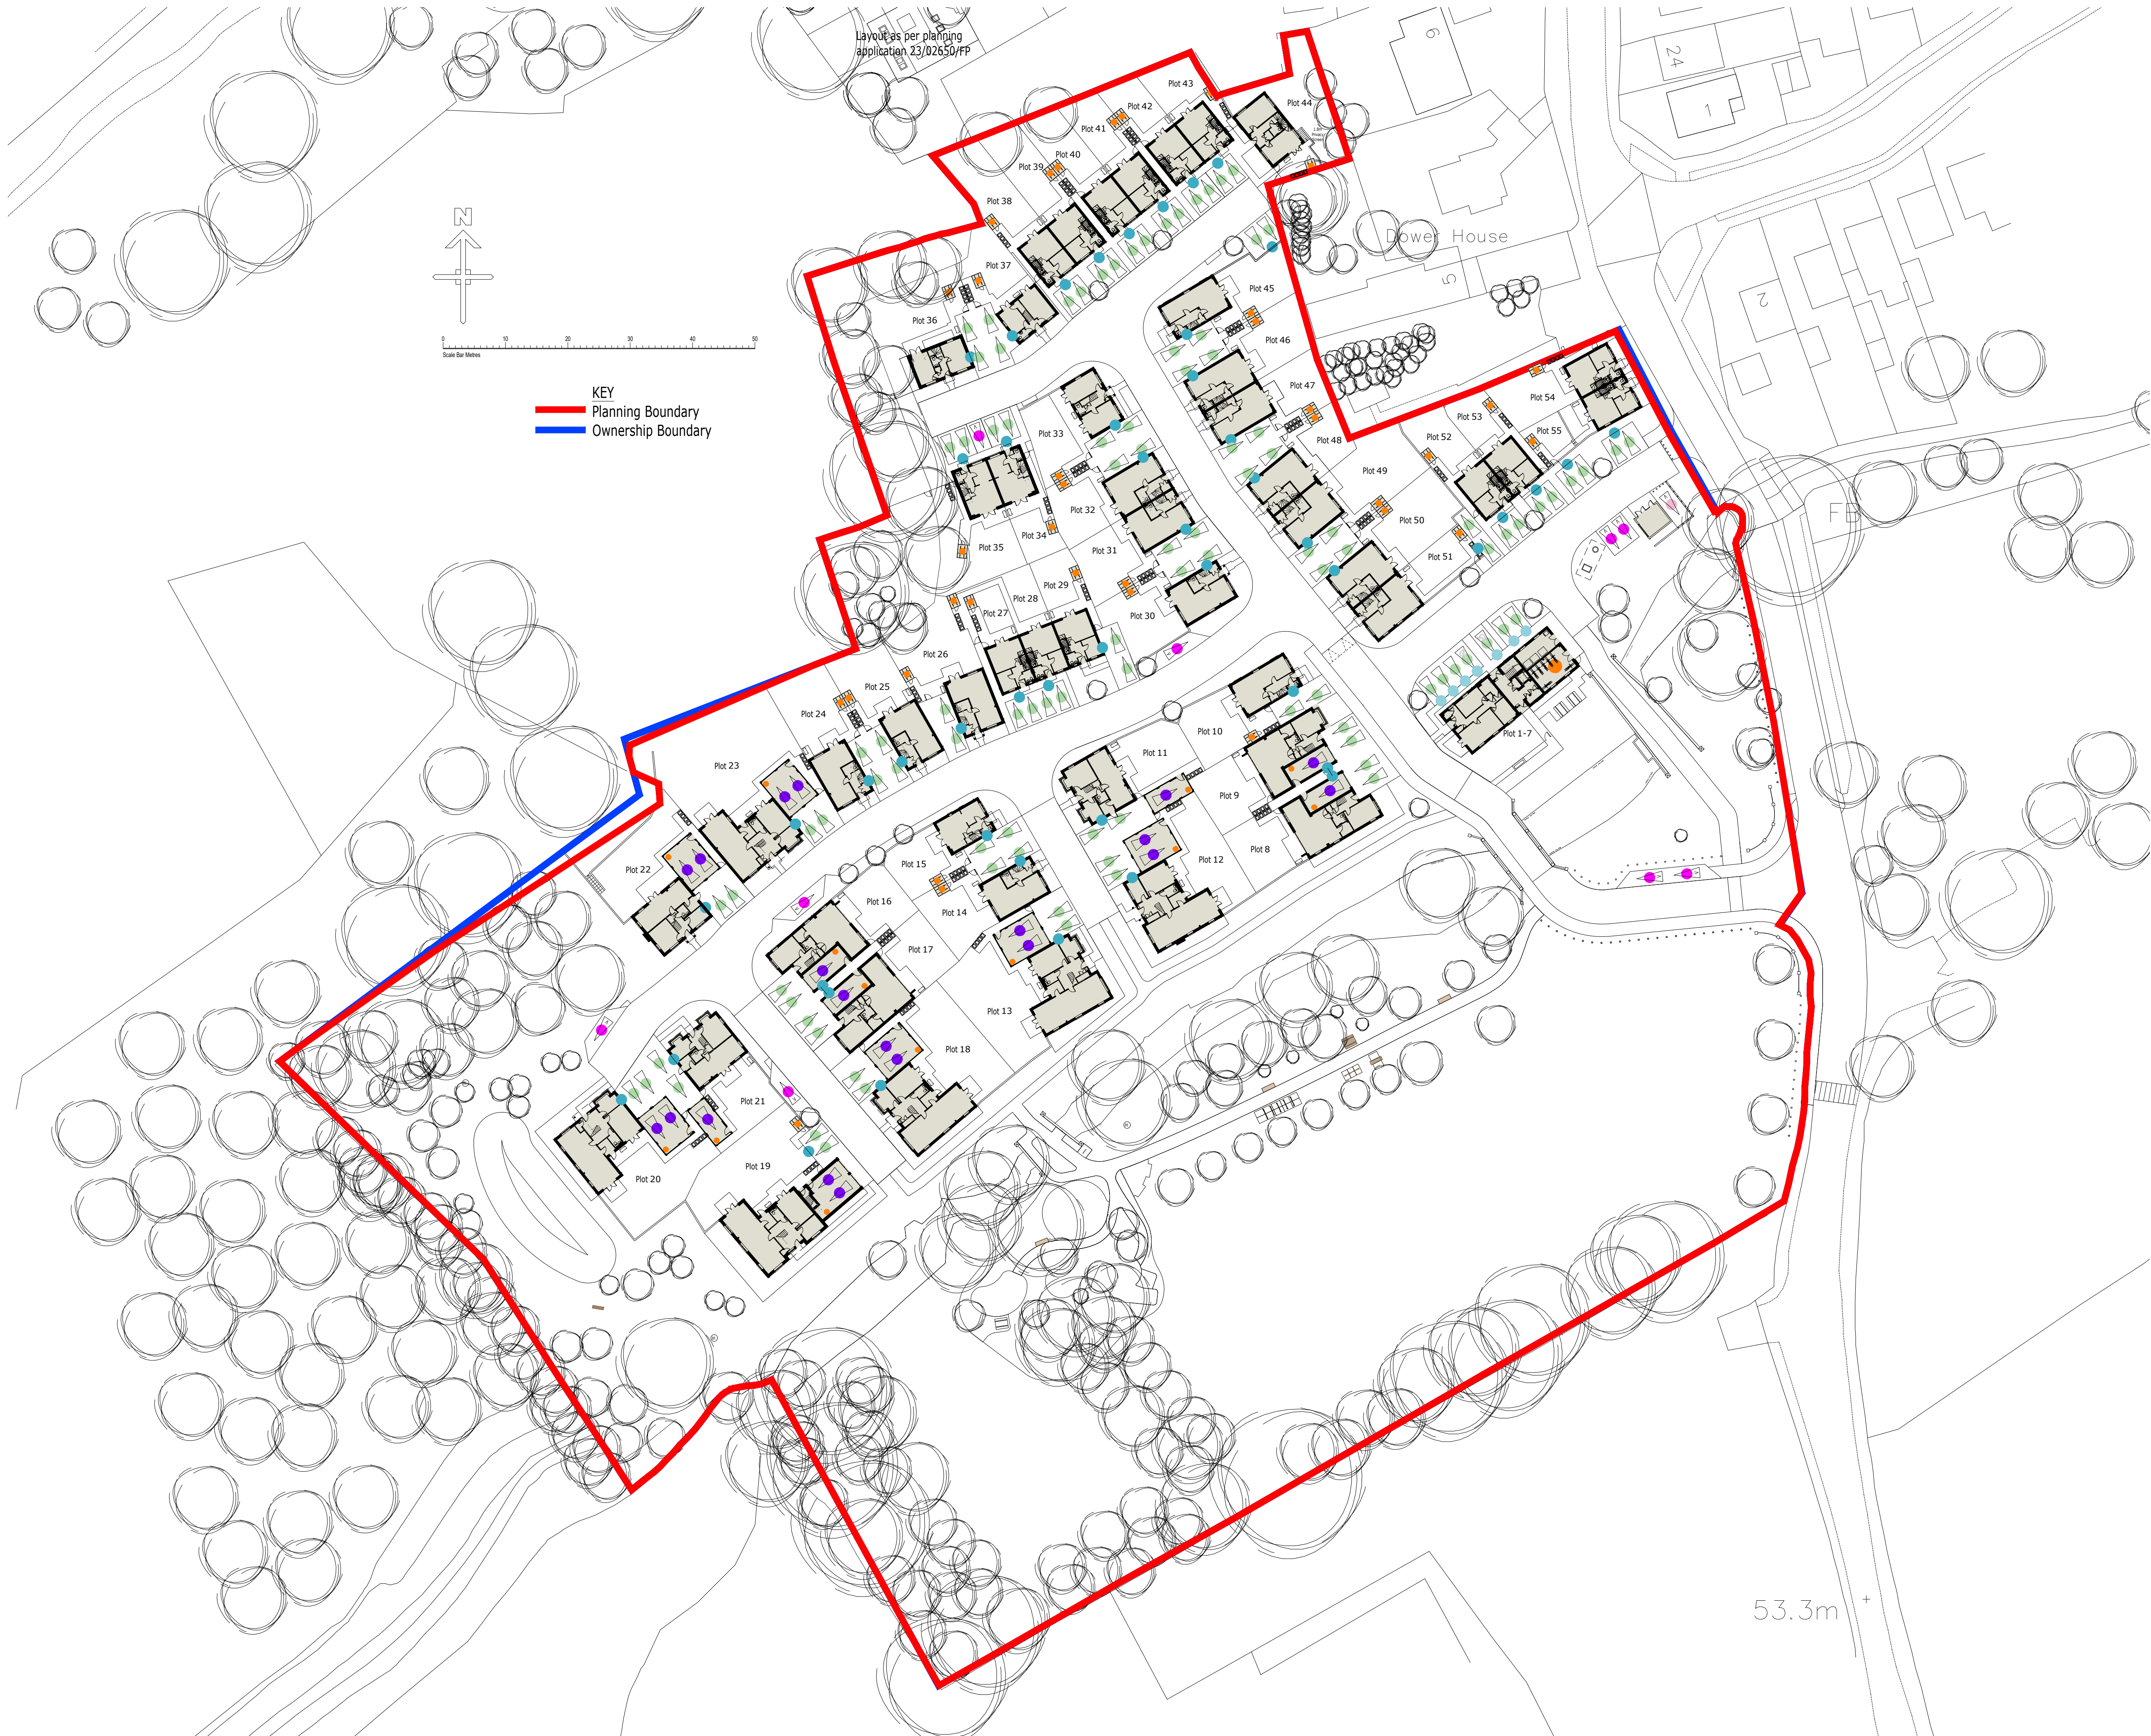

- Parking
- Allocated Parking Space (Within Garage)
 - Allocated Parking Space
 - Visitor Parking Space
 - Substation Parking Space
 - Residential Cycle Parking
 - EV Charging Point (Private/Homes)
 - EV Charging Point (Communal/Flats)



Client:
Hill Residential Limited
The Courtyard, Abbey Barns,
Ickleton, CB10 1SX

Project:
Ickleford Mill
Ickleford, Hitchin
Hertfordshire

Drawing:
Proposed Parking & Cycle Plan

Scale: 1:500@A1	Date: February 2026		
Drawn By: CK	Checked By: PD	Drawing No: 185-PS-106	Rev. No: 1
CAD Ref:			