



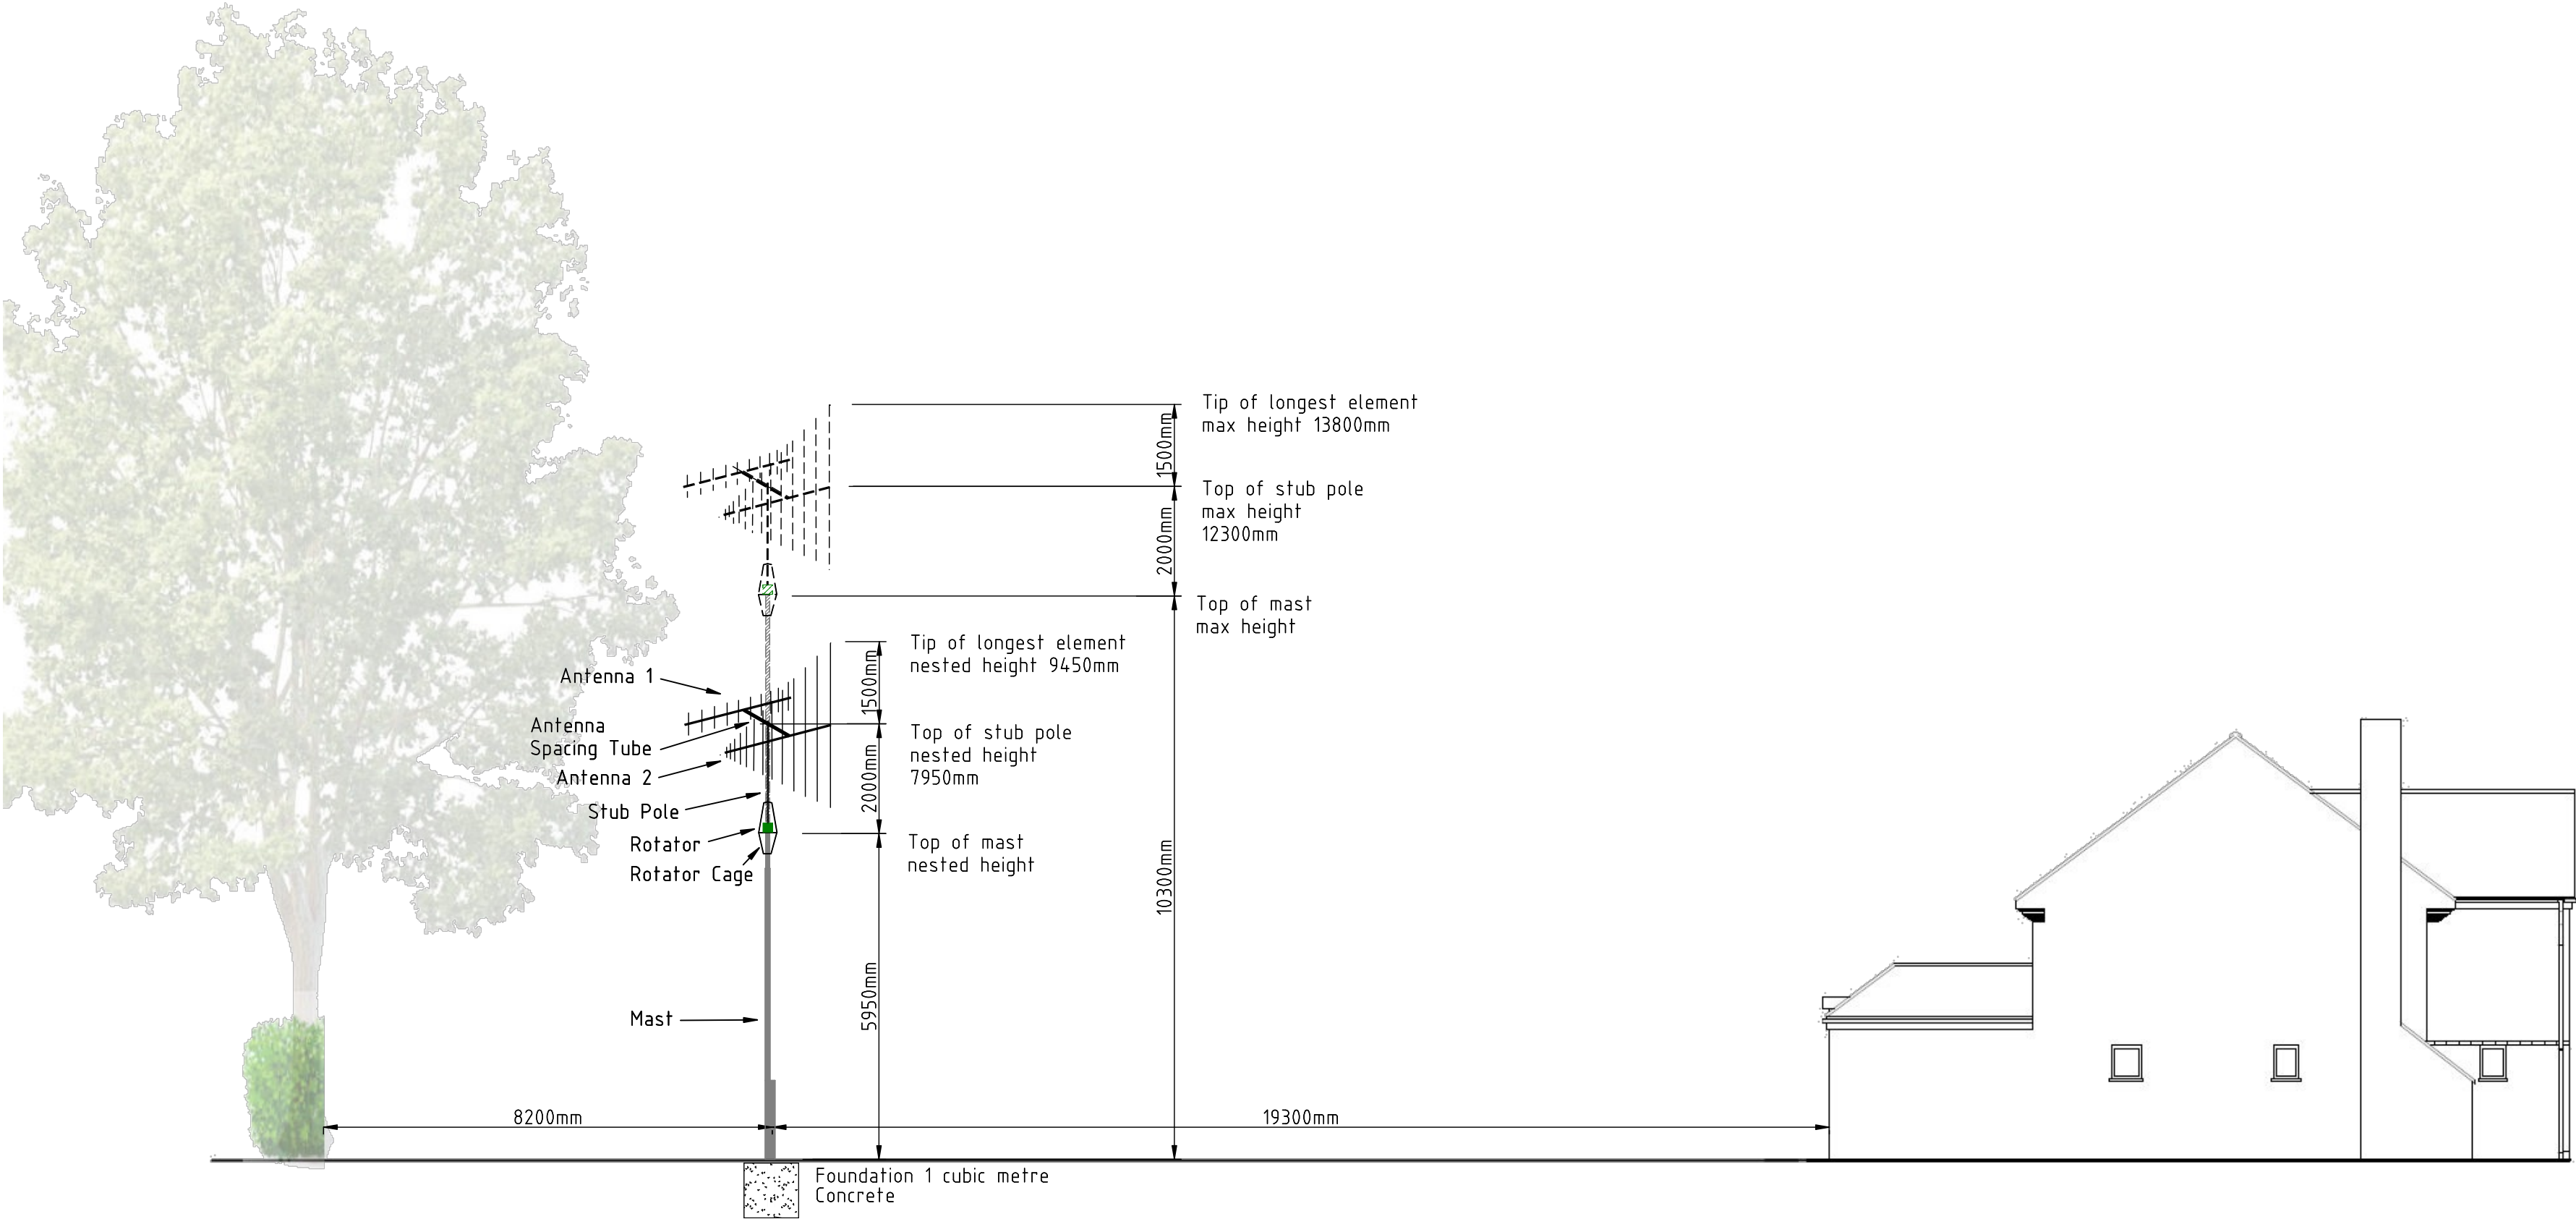

PROPOSED DOMESTIC AMATEUR RADIO MAST WITH ANTENNAS - NESTED AND MAXIMUM HEIGHT - (SOUTH) ELEVATION TO No 89 (1:100)

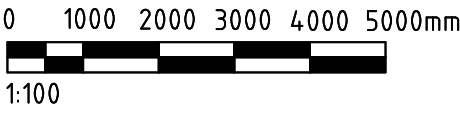

Notes
Mast - Tennamast 10.7 Domestic Mast
Rotator Cage - Tennamast Rotator Cage
Rotator - Yaesu DX1000C
Antenna 1 - Sirio WY-400-10N
Antenna 2 - Create-CLP5130-1
Stub pole - 2m x 50mm Diameter Fibreglass pole
Antenna Spacing Tube - 1m x 50mm Aluminium Tube

						Site Address 87 Willian Way Letchworth, SG6 2HY	Scale 1:100 @ A2		
						Project ANT1 Proposed Domestic Amateur Radio Mast With Antennas		Drawn AWS	Date July 2026
						Drawing Title Proposed Side (South) Elevation Nested Height / Max Height	Drawing No ANT1-8704		
Rev	1								