


The Highfield School

Creation of an Artificial Grass Pitch

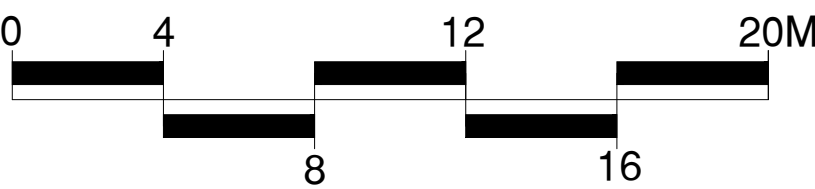



CONSULTANTS
Surfacing Standards LTD
Office: 2, Enterprise House,
Aston Road, Loughborough, LE15 9AY
01530 400172

1. DO NOT SCALE FROM DRAWING UNLESS FOR PLANNING PURPOSES ONLY. ALL DIMENSIONS TO BE CHECKED ON SITE PRIOR TO COMMENCEMENT OF WORKS.
2. THIS DRAWING IS COPYRIGHT TO SURFACING STANDARDS LTD.
3. ALL PERSONNEL SHOULD BE AWARE OF THE HEALTH AND SAFETY PLAN WHICH IS RETAINED IN THE SITE MANAGERS OFFICE.


- Artificial Turf Playing Area
- Footpaths & Hard Standing Areas
- 3.0m High Acoustic Fence Line
- 3.0m High Fence Line
- 2.0m High Fence Line
- 1.2m High Fence Line

Notes:
Line markings to accommodate:
2Nr. 5v5 37x27m (white)
4Nr. Informal 27x17m (red)

Floodlights have been omitted from the scheme

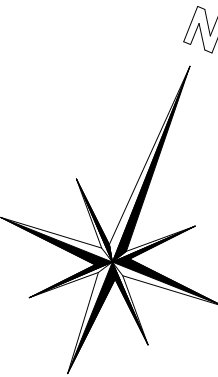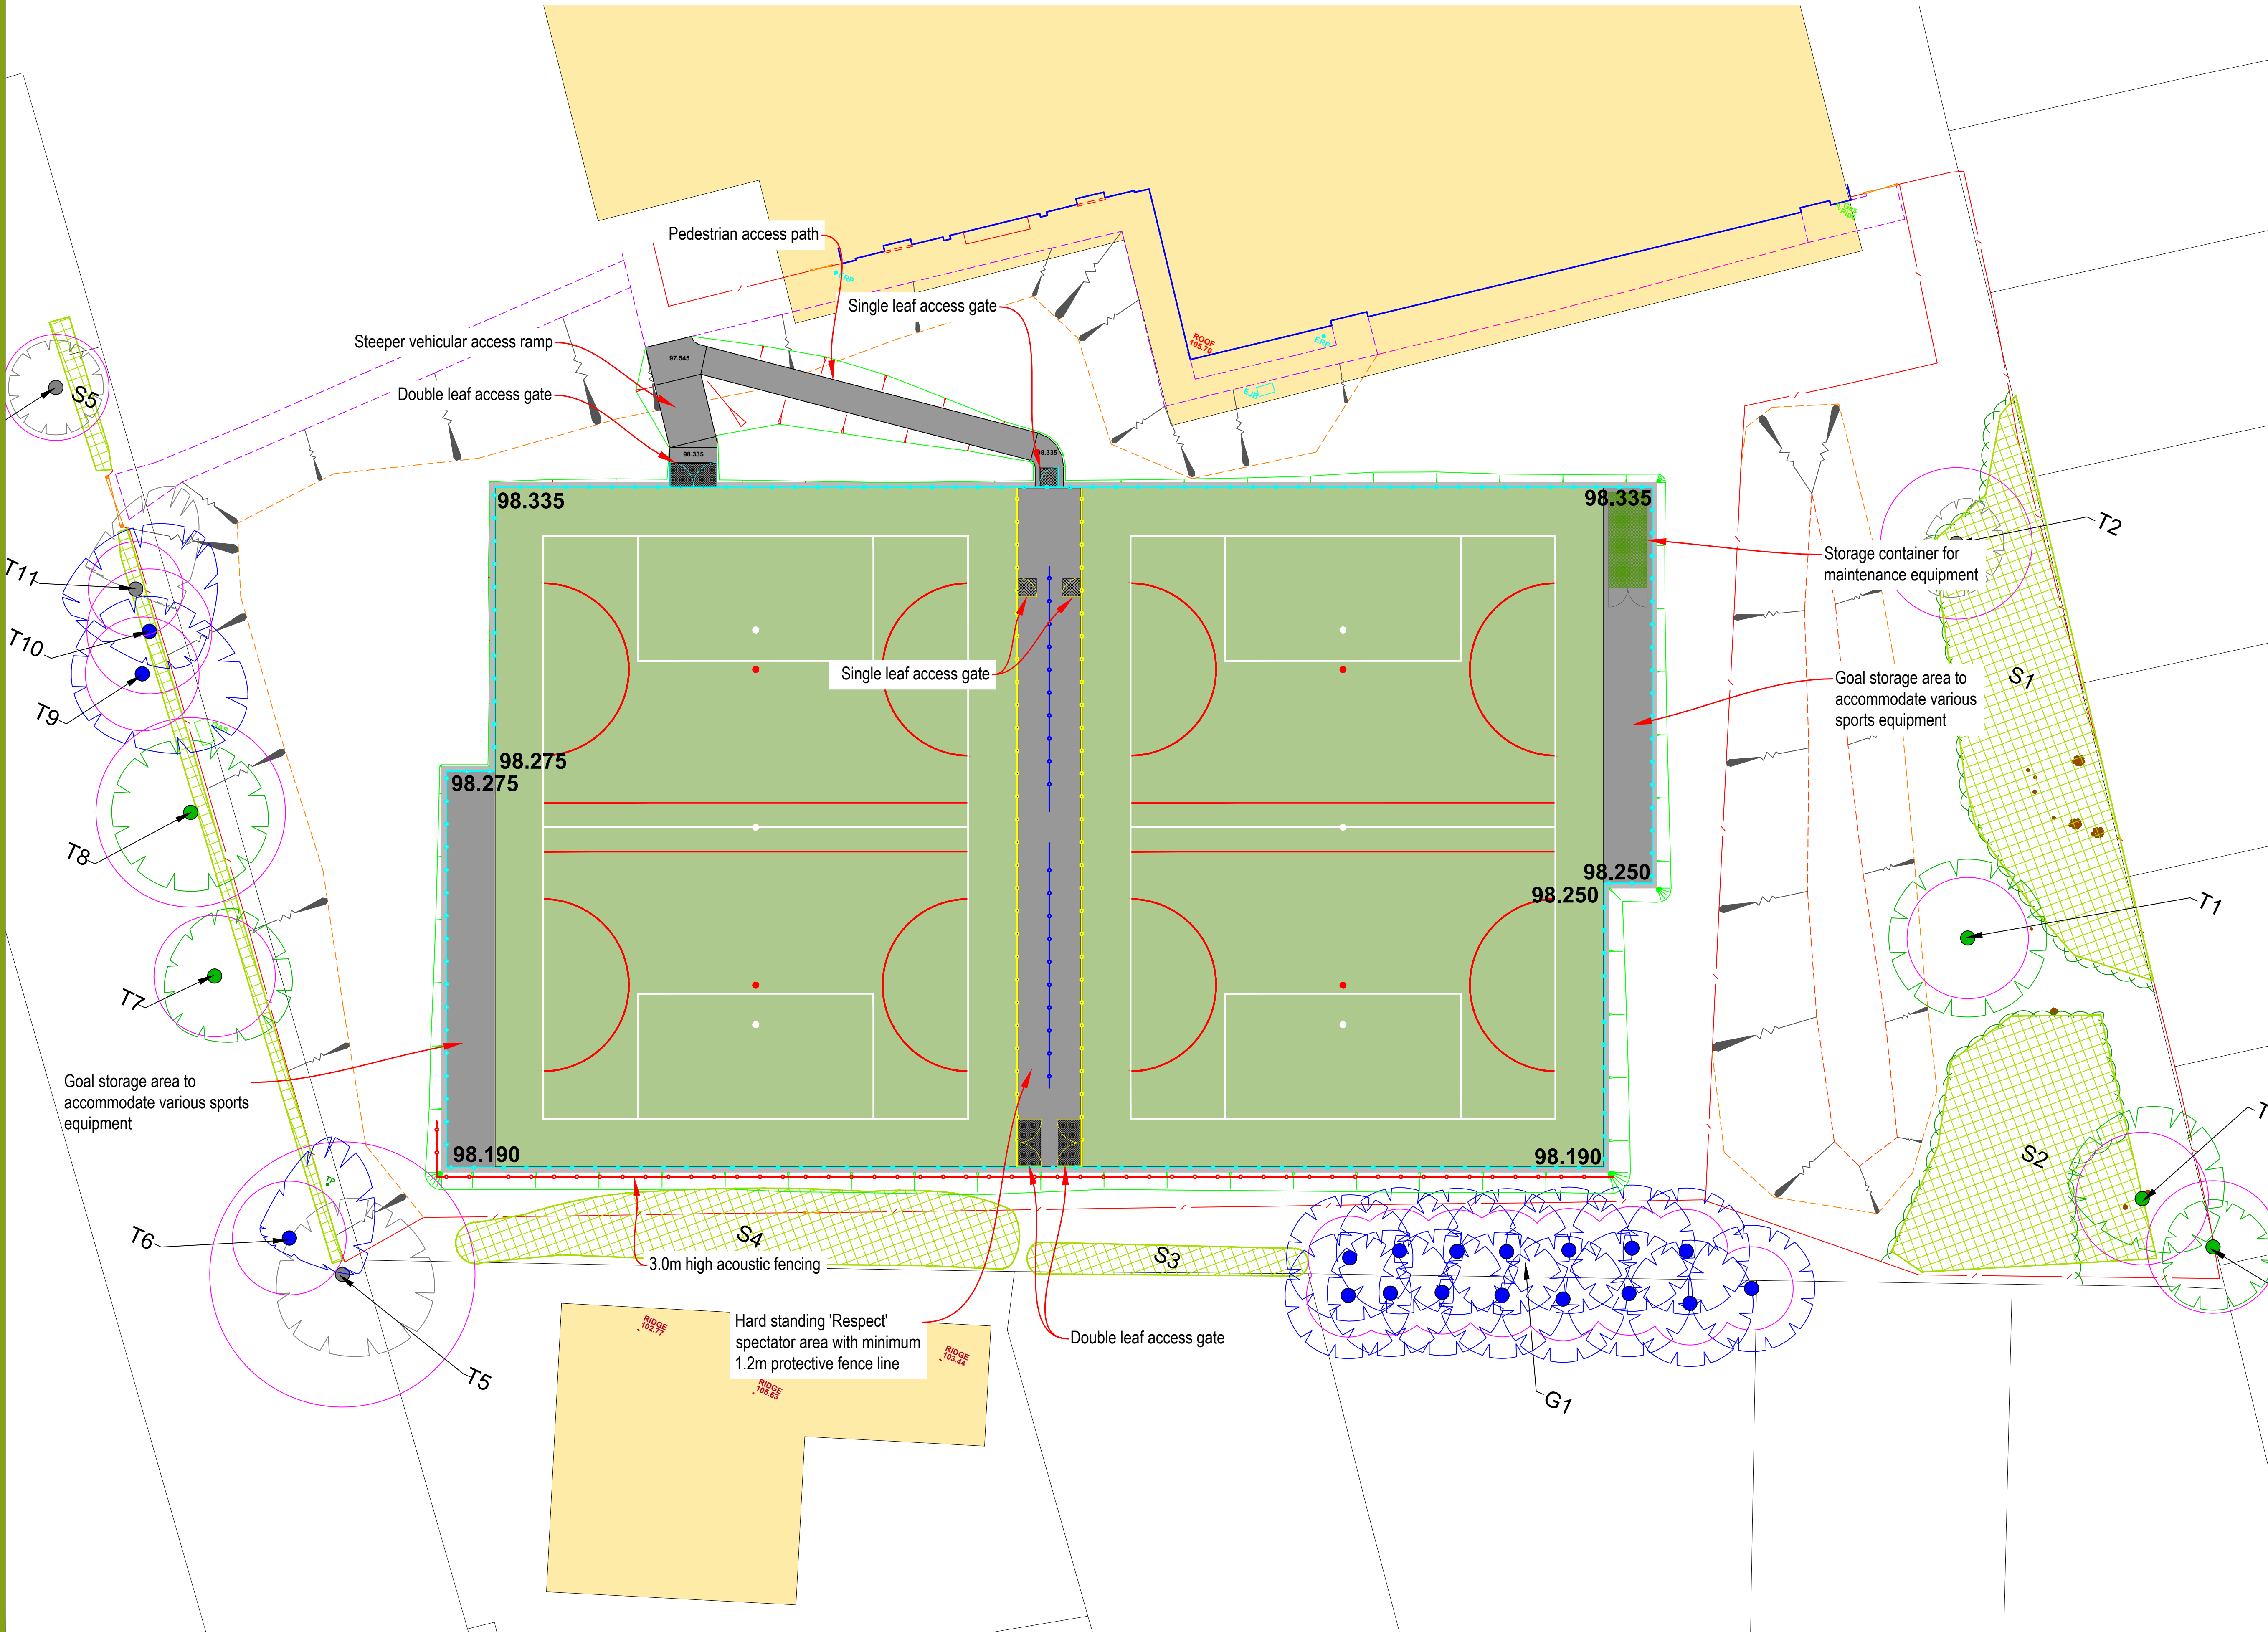

01	PLANNING ISSUE	ME	01/12/25
00	PLANNING ISSUE	ME	30/05/25
REV	DESCRIPTION	REV	CK DATE

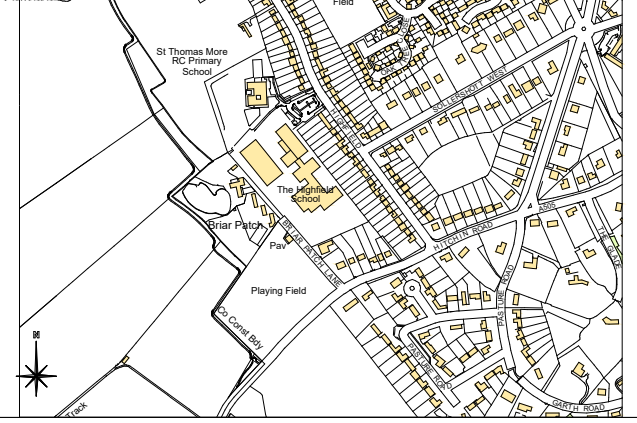

AUTHOR ME			
TITLE The Highfield School Creation of an Artificial Grass Pitch Proposed AGP Plan			
PROJECT SSL3394	SCALE 1:200	SIZE A1	
DRAWING No 04	REVISION 01		