


ALL WATERPROOFING/TANKING WORK TO BE CARRIED OUT BY TIMBERWISE, A DELTA ACCREDITED INSTALLER OF THE DELTA TANKING SYSTEMS - 10 year guarantee ALL IN LINE WITH BS 8102:2022

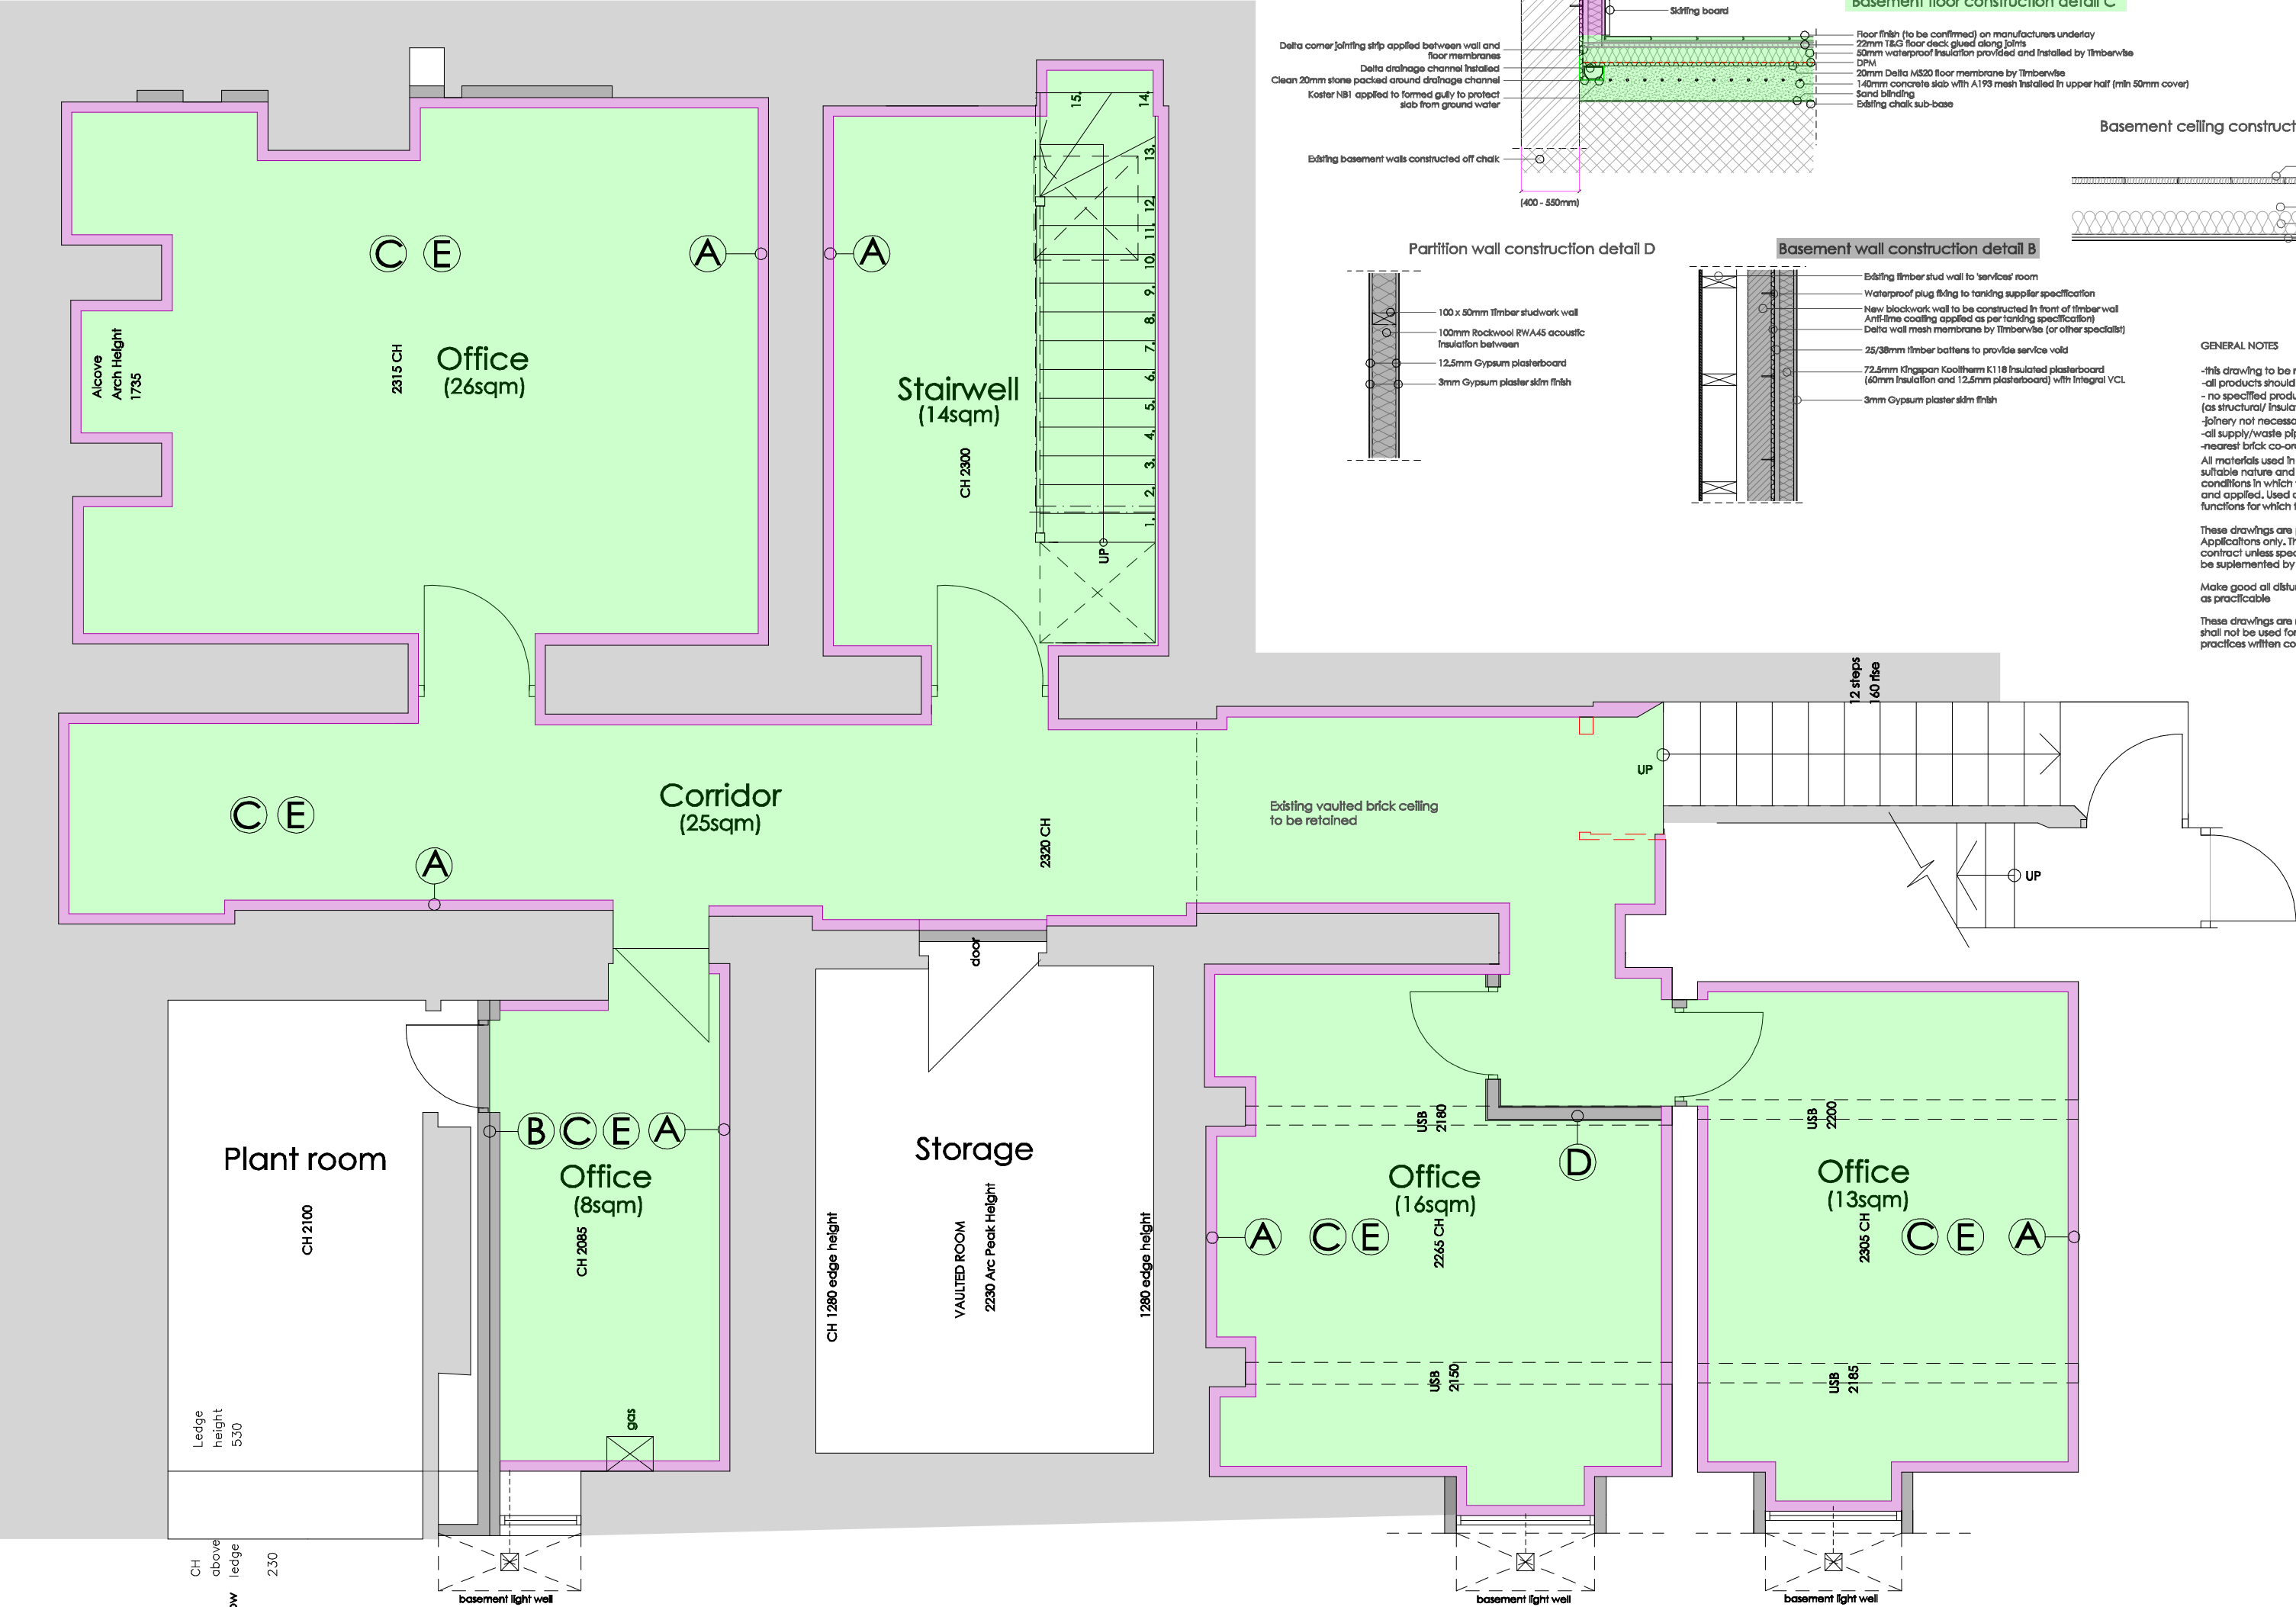

CAMPBELL McCRAE Limited
architectural services

Chapel House, 5 The Stiles, Godmanchester, Huntingdon, Cambridgeshire, PE29 2JF
Tel: 01480 433073 Web: www.campbell-mccrae.co.uk
Registered number: 7830594. Registered in England and Wales. Registered address: 88 High St, Ramsey, Cambs, PE26 1BS

Project:
Upton House, Baldock St, Royston

Drawing title:
Building Regulation Basement Plan
TANKING/CONSTRUCTION DETAILS

Scale: 1:50@A2
Date: June 2026
Drwg No.: 22605_200
Revision: B
Use figured dimensions only, do not scale.
Campbell McCrae Ltd can accept no responsibility for the interpretation of this drawing when the practice is not named as contract administrator in the building contract.