
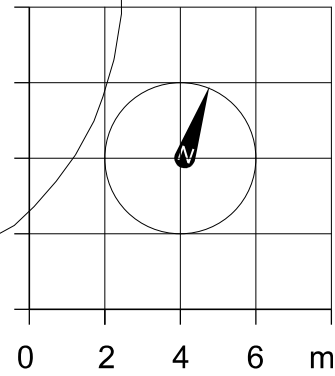


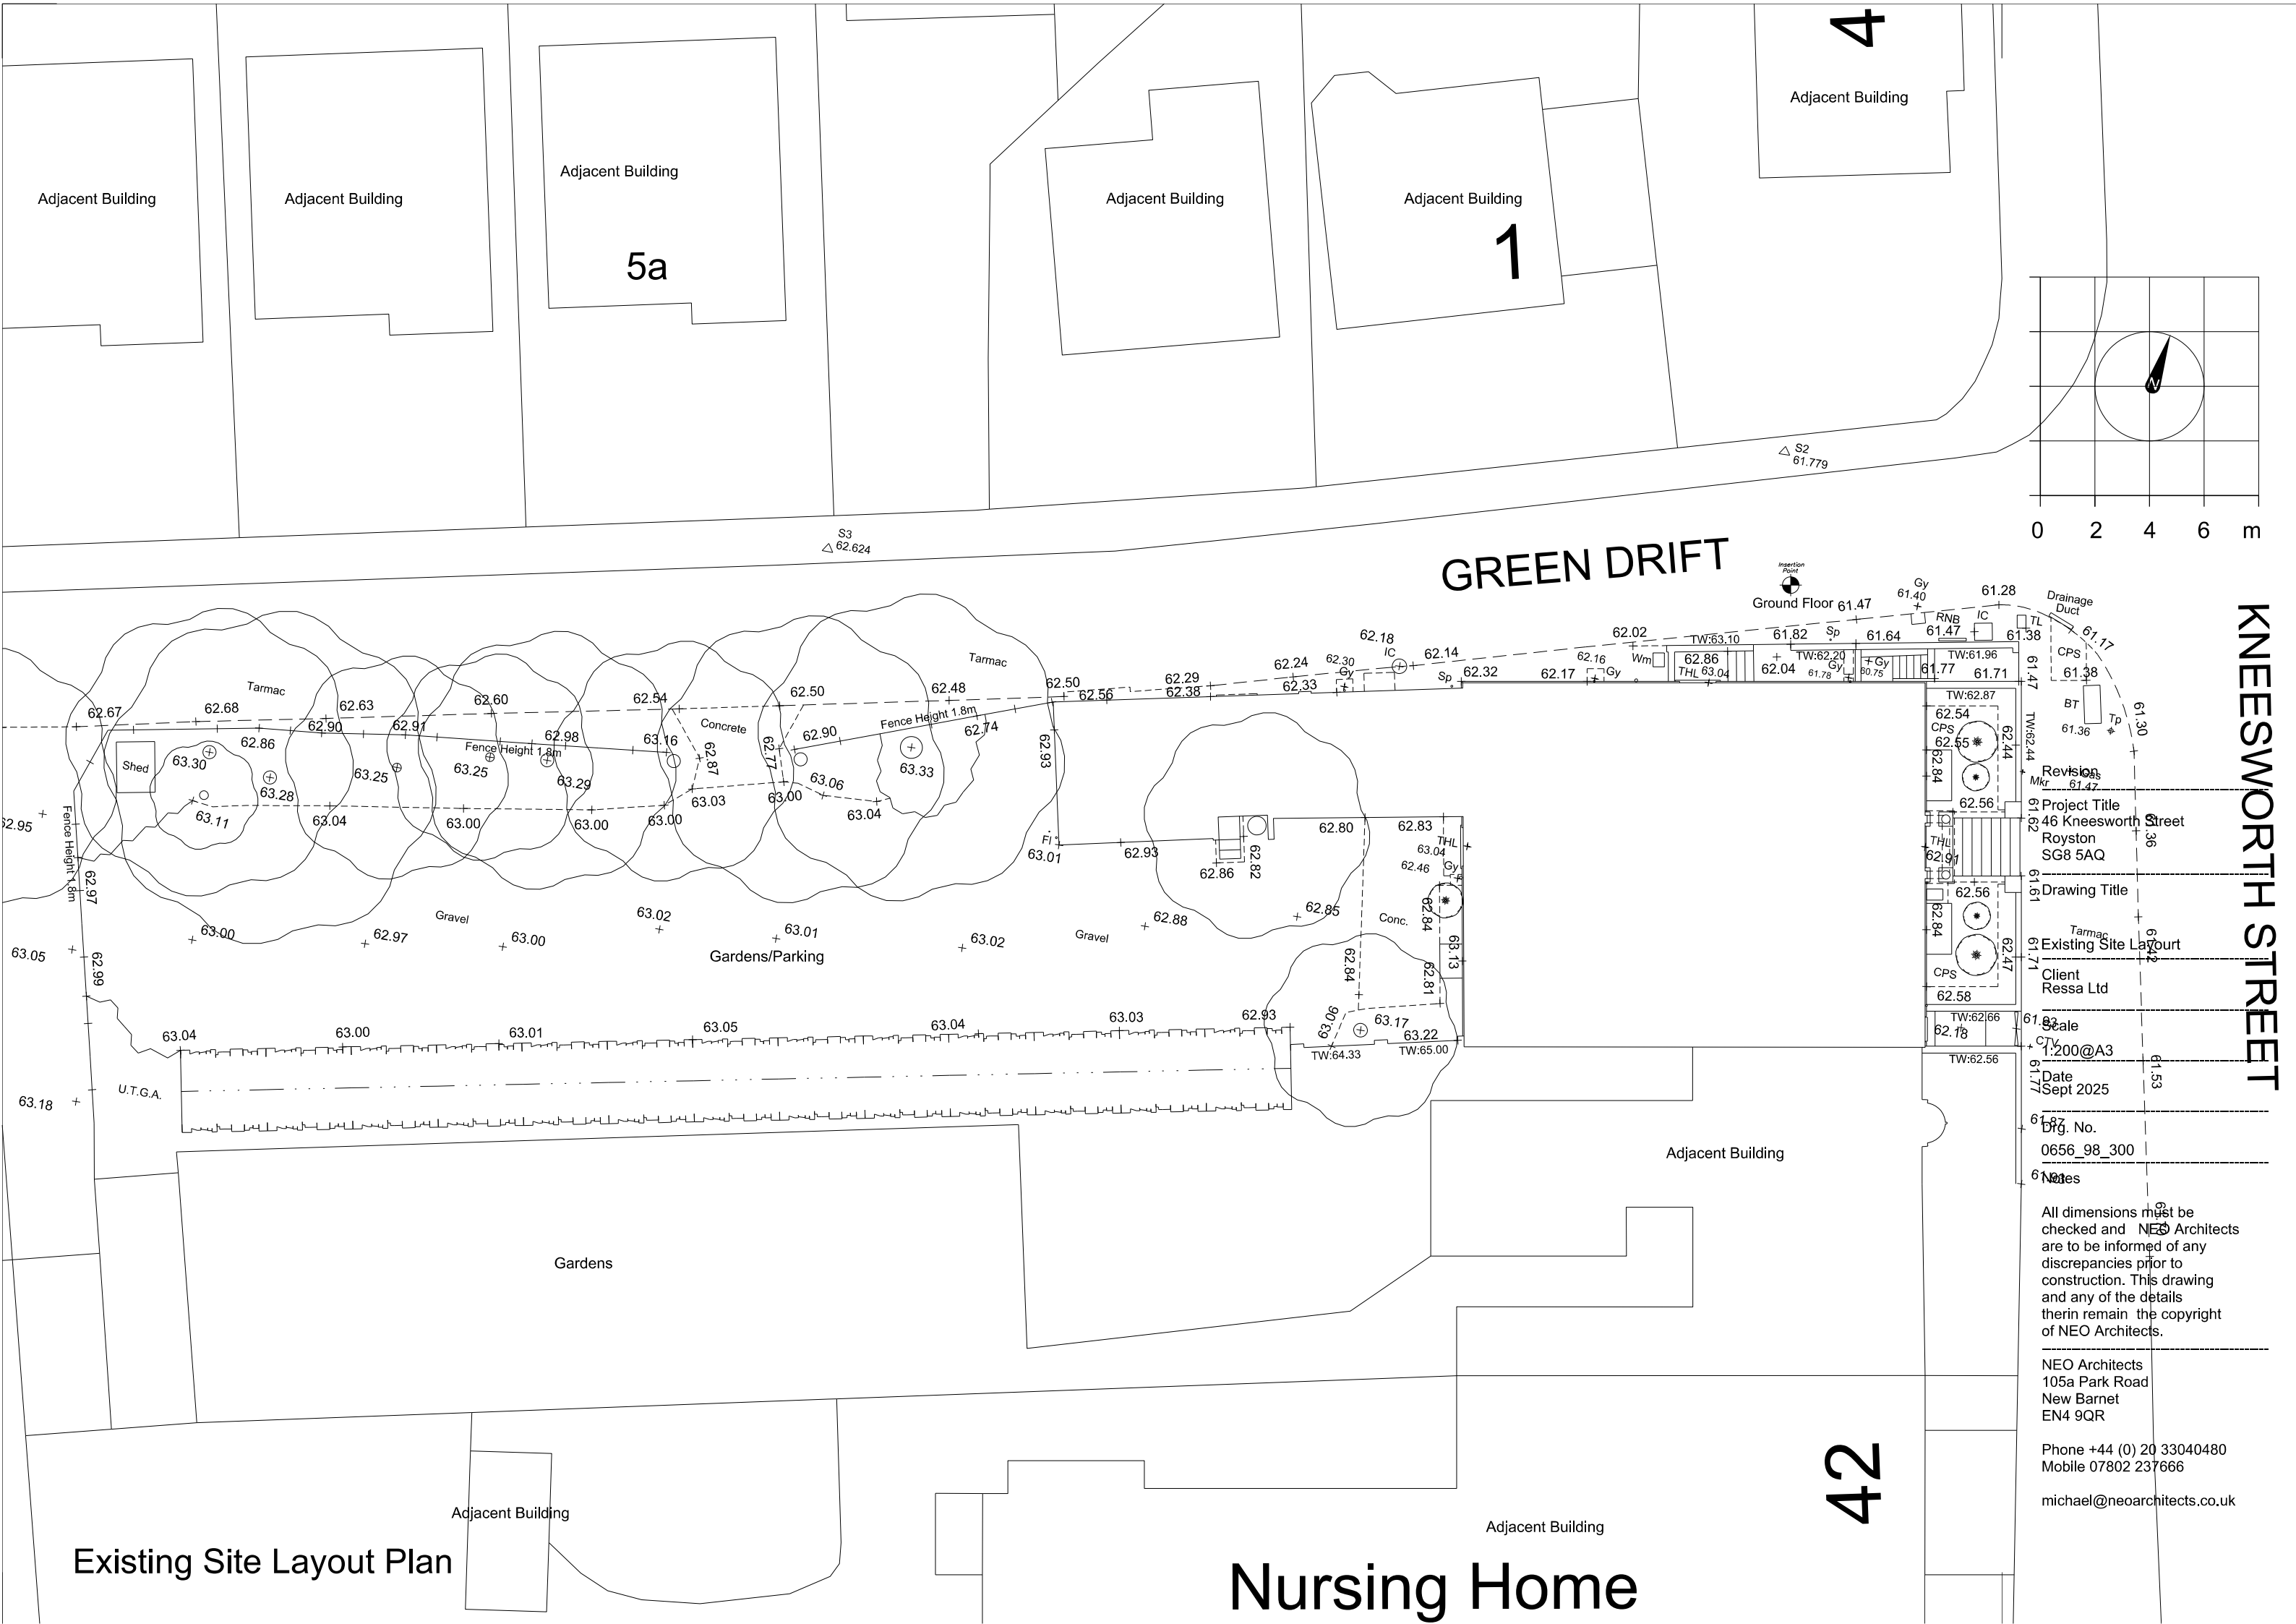

KNEESWORTH STREET

Project Title	46 Kneesworth Street Royston SG8 5AQ
Drawing Title	Existing Site Layout
Client	Ressa Ltd
Scale	1:200@A3
Date	Sept 2025
Dwg. No.	0656_98_300
Notes	All dimensions must be checked and NEO Architects are to be informed of any discrepancies prior to construction. This drawing and any of the details therein remain the copyright of NEO Architects.
	NEO Architects 105a Park Road New Barnet EN4 9QR
	Phone +44 (0) 20 33040480 Mobile 07802 237666 michael@neoarchitects.co.uk

Existing Site Layout Plan