


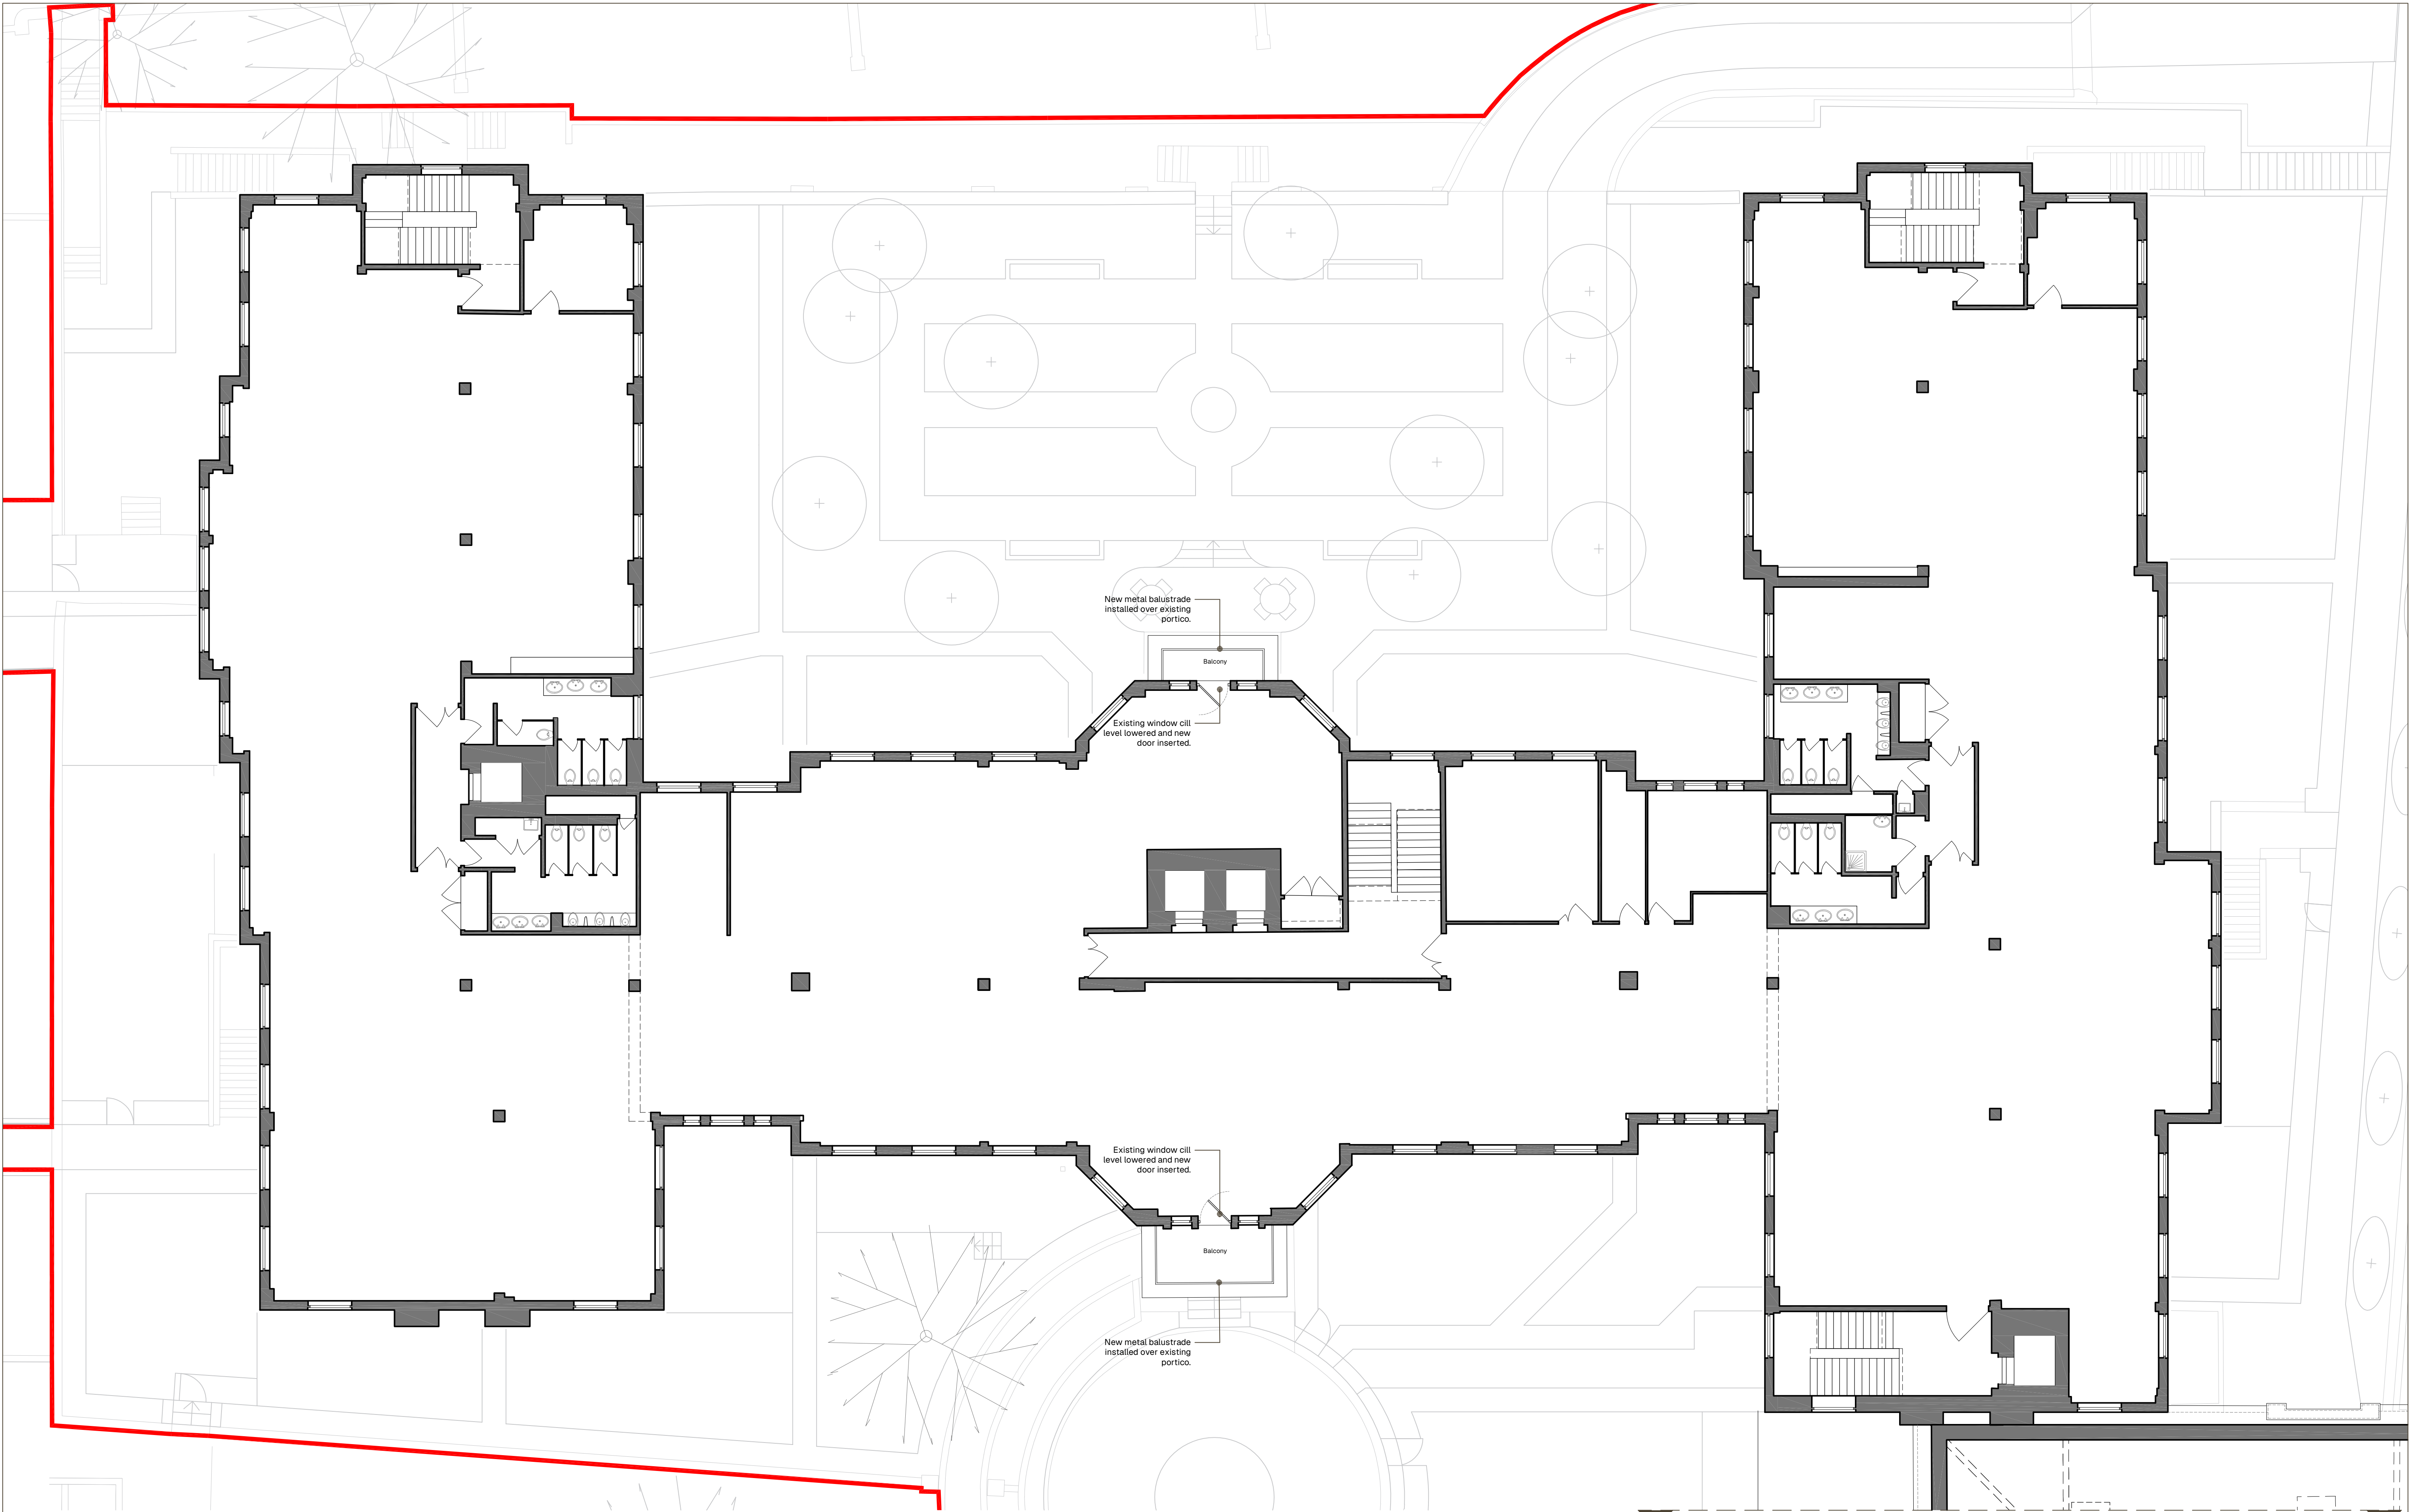

REFER TO DRAWING 134-OP-PL-PP-A-109 FOR CONTINUATION OF BUILDING / ANCILLARY BUILDINGS