

SCHEDULE OF PLANTS

Tree

- TA Betula Utilis Jacquemontii
TB Betula Pendula "Fastigiata"
TC Betula Pendula "Purpurea"
TD Betula "Nigra"
TE Prunus "Sargentii"
TF Prunus "Serrula"
TG Magnolia "Charles Coates"
TH Liquidamber "Styraciflua Variagata"

Shrub

- M Lavendula
N Hebe "Midsummer Beauty"
P Weigela "British Ruby"
Q Weigela "Florida Variegata"
R Philadelphus "Virginal"
S Philadelphus "Beauclerk"
T Cornus "Midwinter Fire"
U Potentilla "Red Ace" or varieties
V Buddleia Davidii "Royal Red"
W Buddleia Davidii "White Cloud"

Ground Cover


- X Euonymus "Green & Gold"
Y Euonymus "Silver Queen"
Z Hebe "Carl Teschner"

ANY QUERIES REGARDING DIMENSIONS TO BE TAKEN UP WITH
PENTANGLE DESIGN GROUP.

ALL DIMENSIONS OF EXISTING BUILDINGS TO BE VERIFIED ON SITE.

THIS DRAWING IS THE COPYRIGHT OF PENTANGLE DESIGN GROUP
AND SHALL NOT BE IN ANY WAY USED OR REPRODUCED WITHOUT
THEIR PRIOR WRITTEN CONSENT.

NOTES

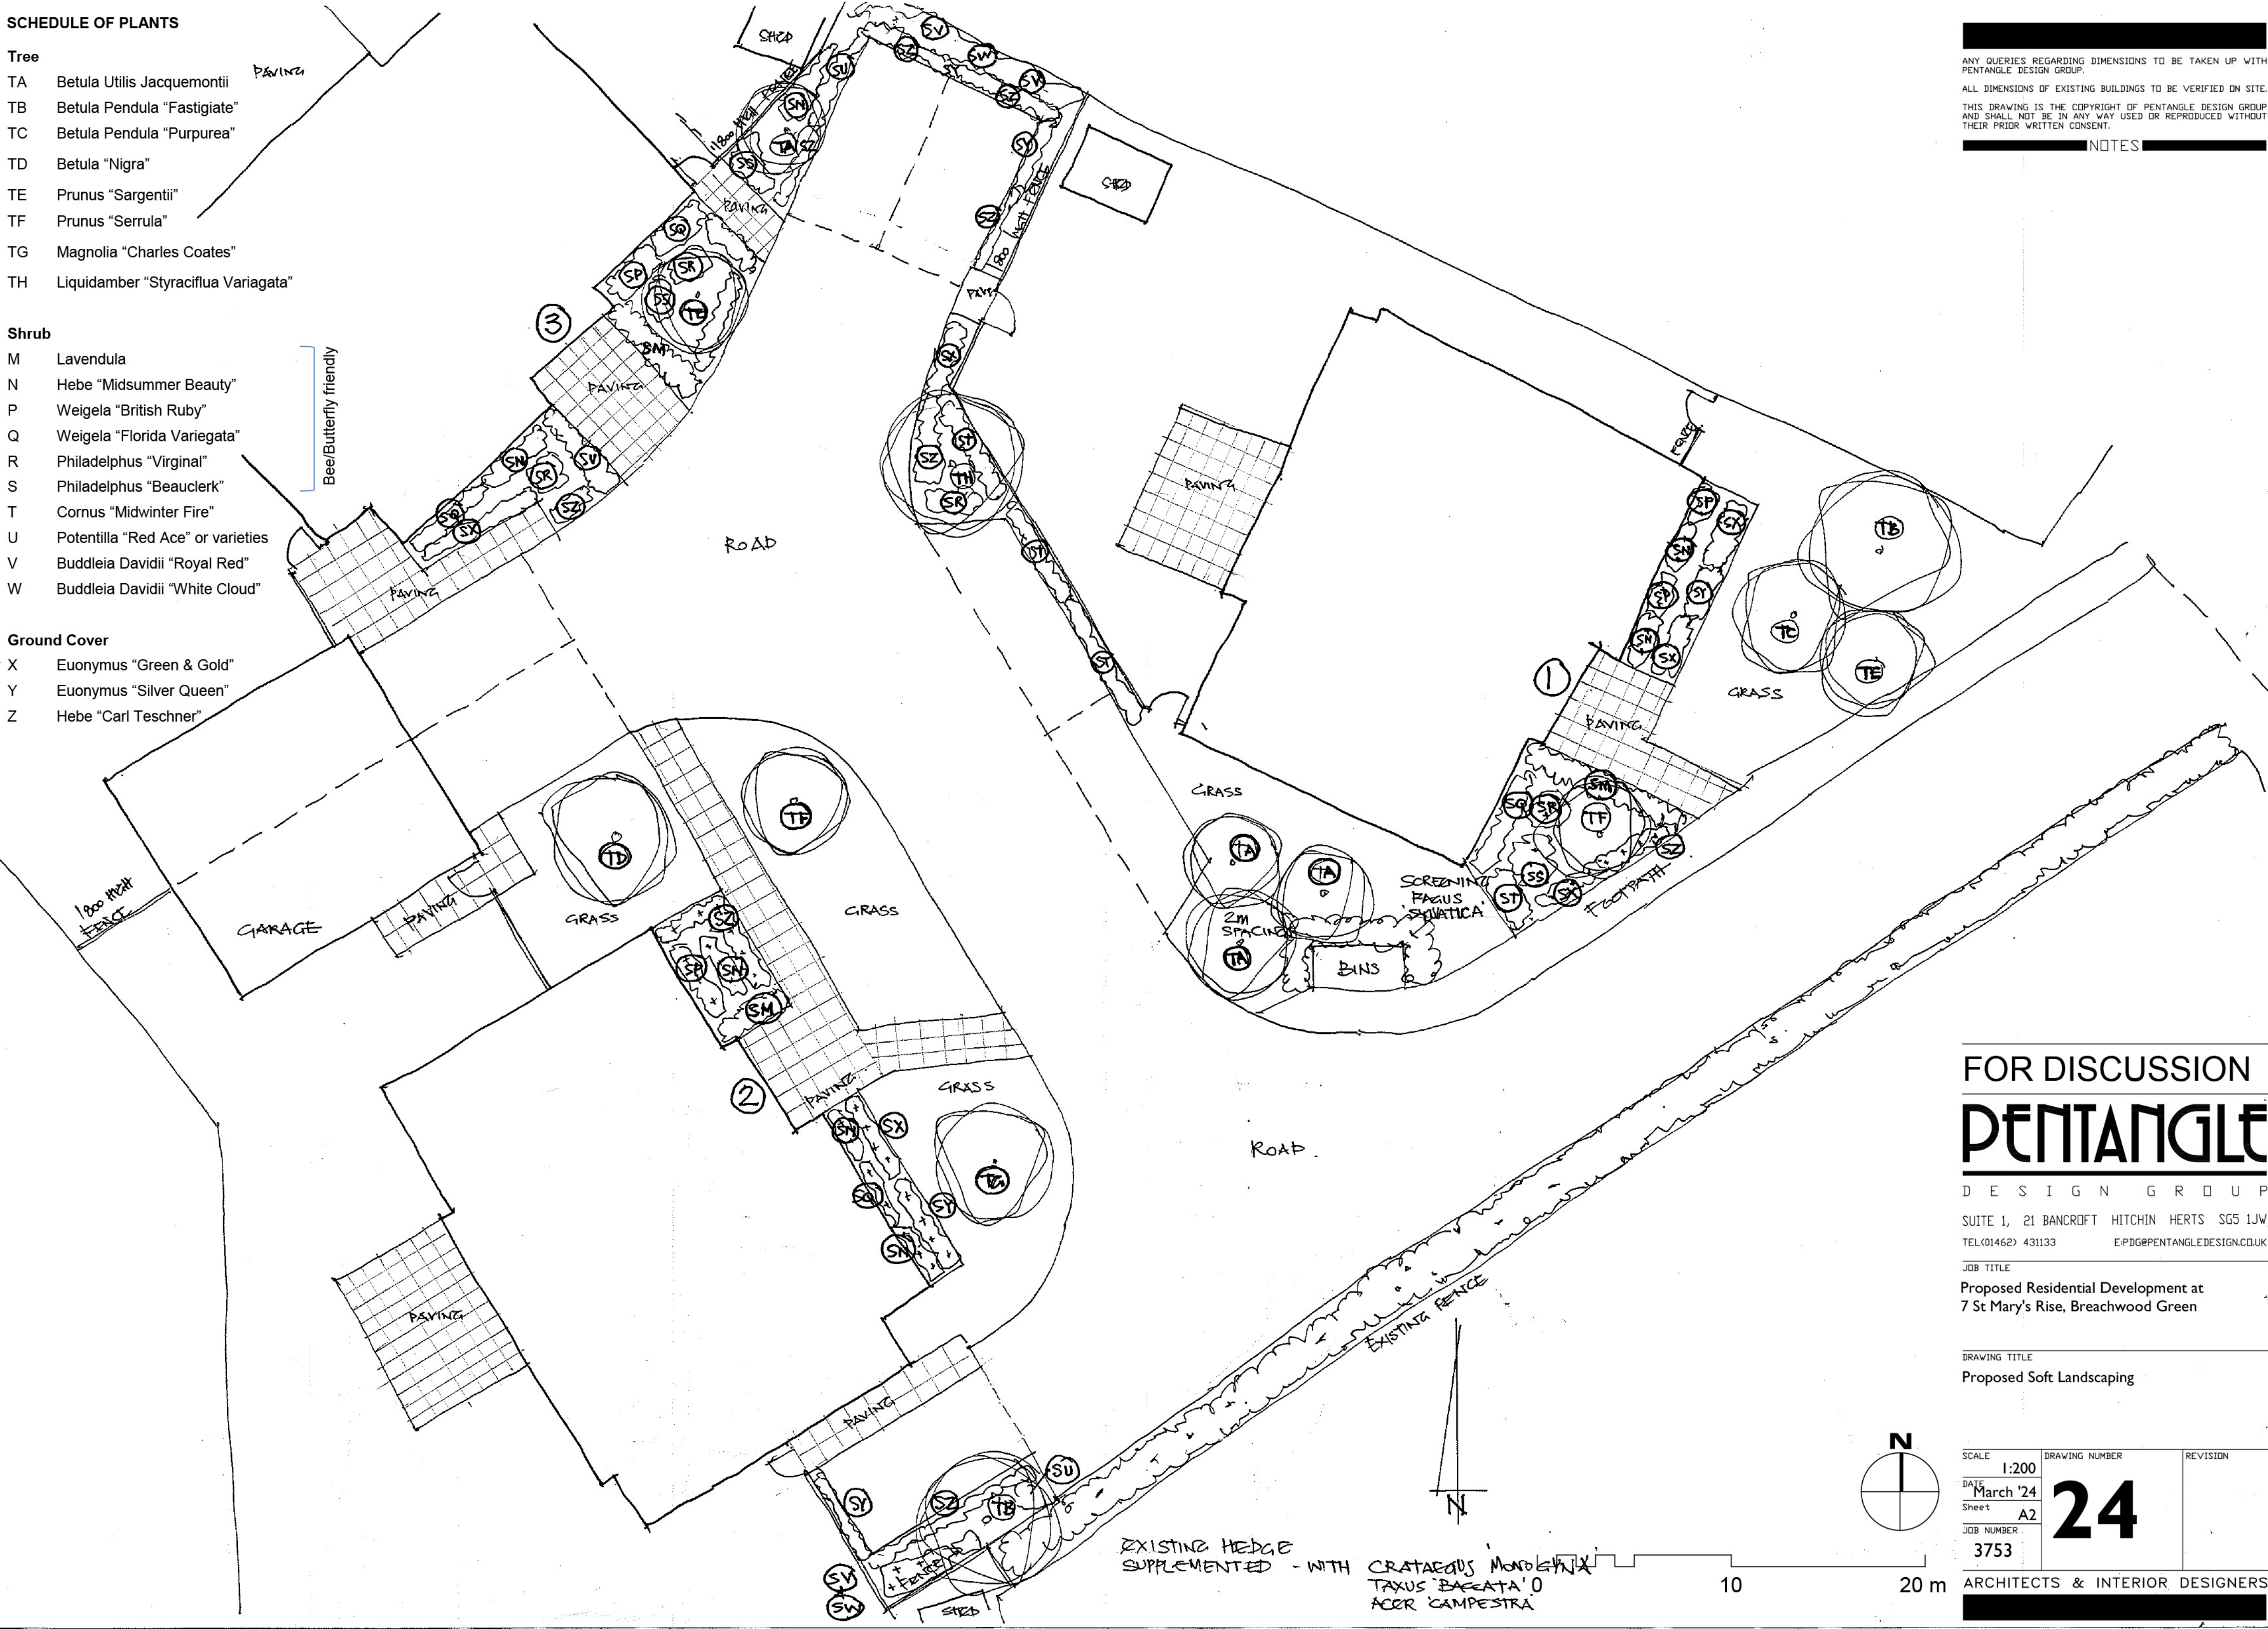

FOR DISCUSSION

PENTANGLE

DESIGN GROUP

SUITE 1, 21 BANCROFT HITCHIN HERTS SG5 1JW

TEL:01462) 431133 E:PDG@PENTANGLEDESIGN.CO.UK

JOB TITLE

Proposed Residential Development at
7 St Mary's Rise, Breachwood Green

DRAWING TITLE

Proposed Soft Landscaping

SCALE

1:200

DATE

March '24

SHEET

A2

JOB NUMBER

3753

DRAWING NUMBER

24

REVISION

ARCHITECTS & INTERIOR DESIGNERS