



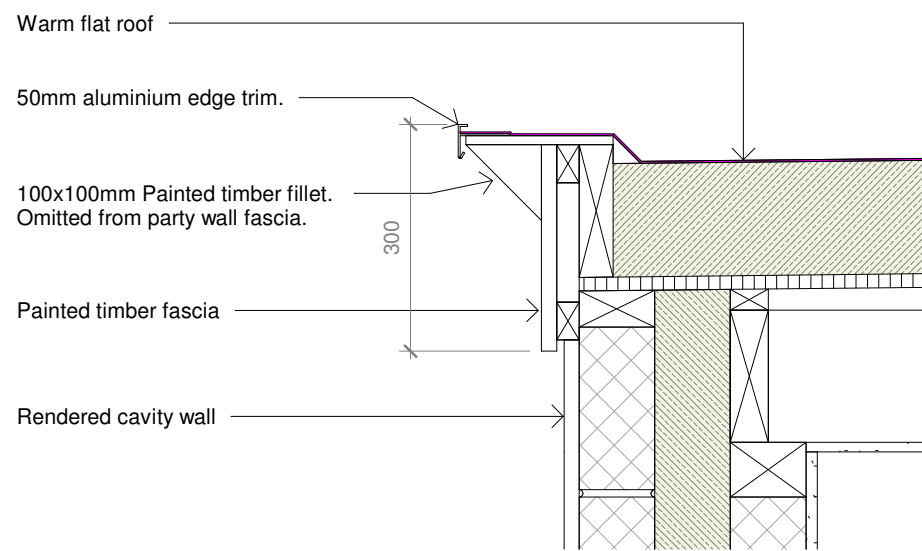

2 Typical Fascia Detail.
1 : 10

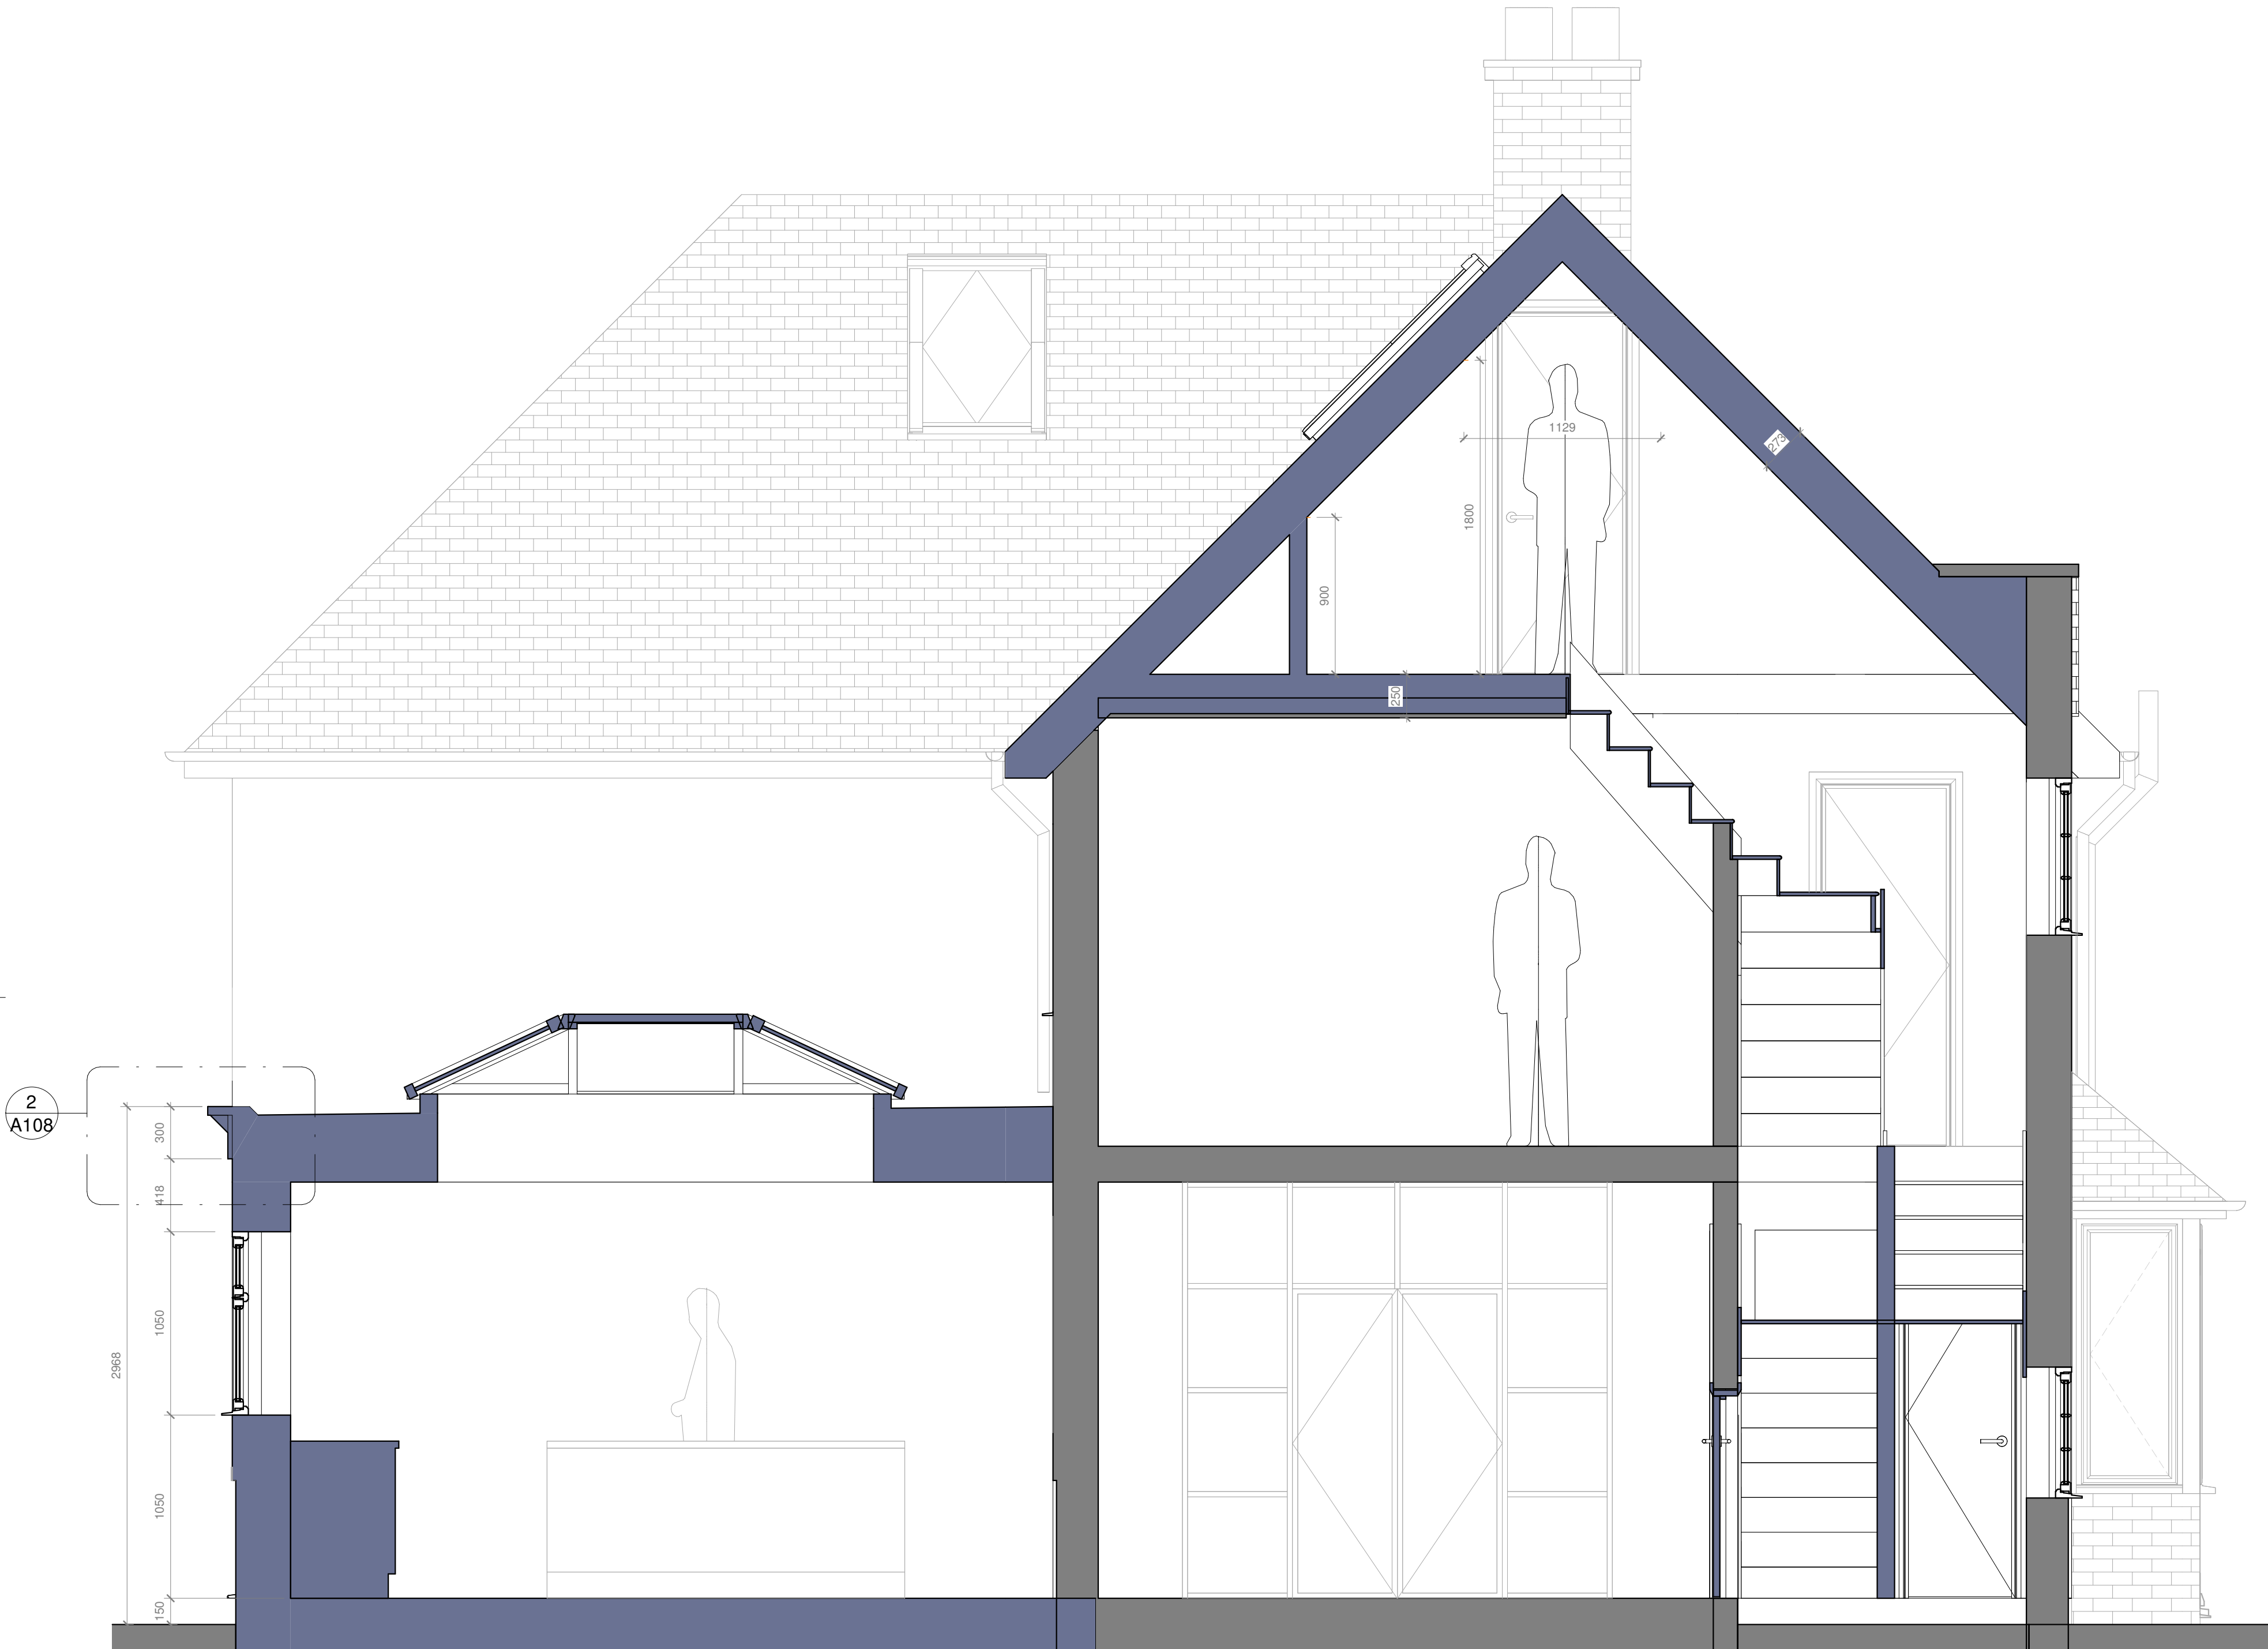

0 1 to 25 2.5m

Rev	Date	Details	Drawn	Checked
2	28.07.26	Parapet omitted. Transomme introduced to kitchen window.		
1	03.02.26	Gable roof omitted in lieu of hip. Number of rooflights reduced.		

Issued for:

Project/Client:	Project No:
185 Baldock Road	Project Number
	Dwg No:
	A108
	Rev:
	2
Drawing:	Scale:
Typical Section	As indicated @A1
	Drawn By: Date:
	Author
	Checked By: Date:
	Checker



D.Chandler Architectural Design Ltd
Devonshire Business Centre, Works Rd, Letchworth, SG6 1GJ
Tel : 07901 864 742 - Email : daniel@dcarchitectural.org