


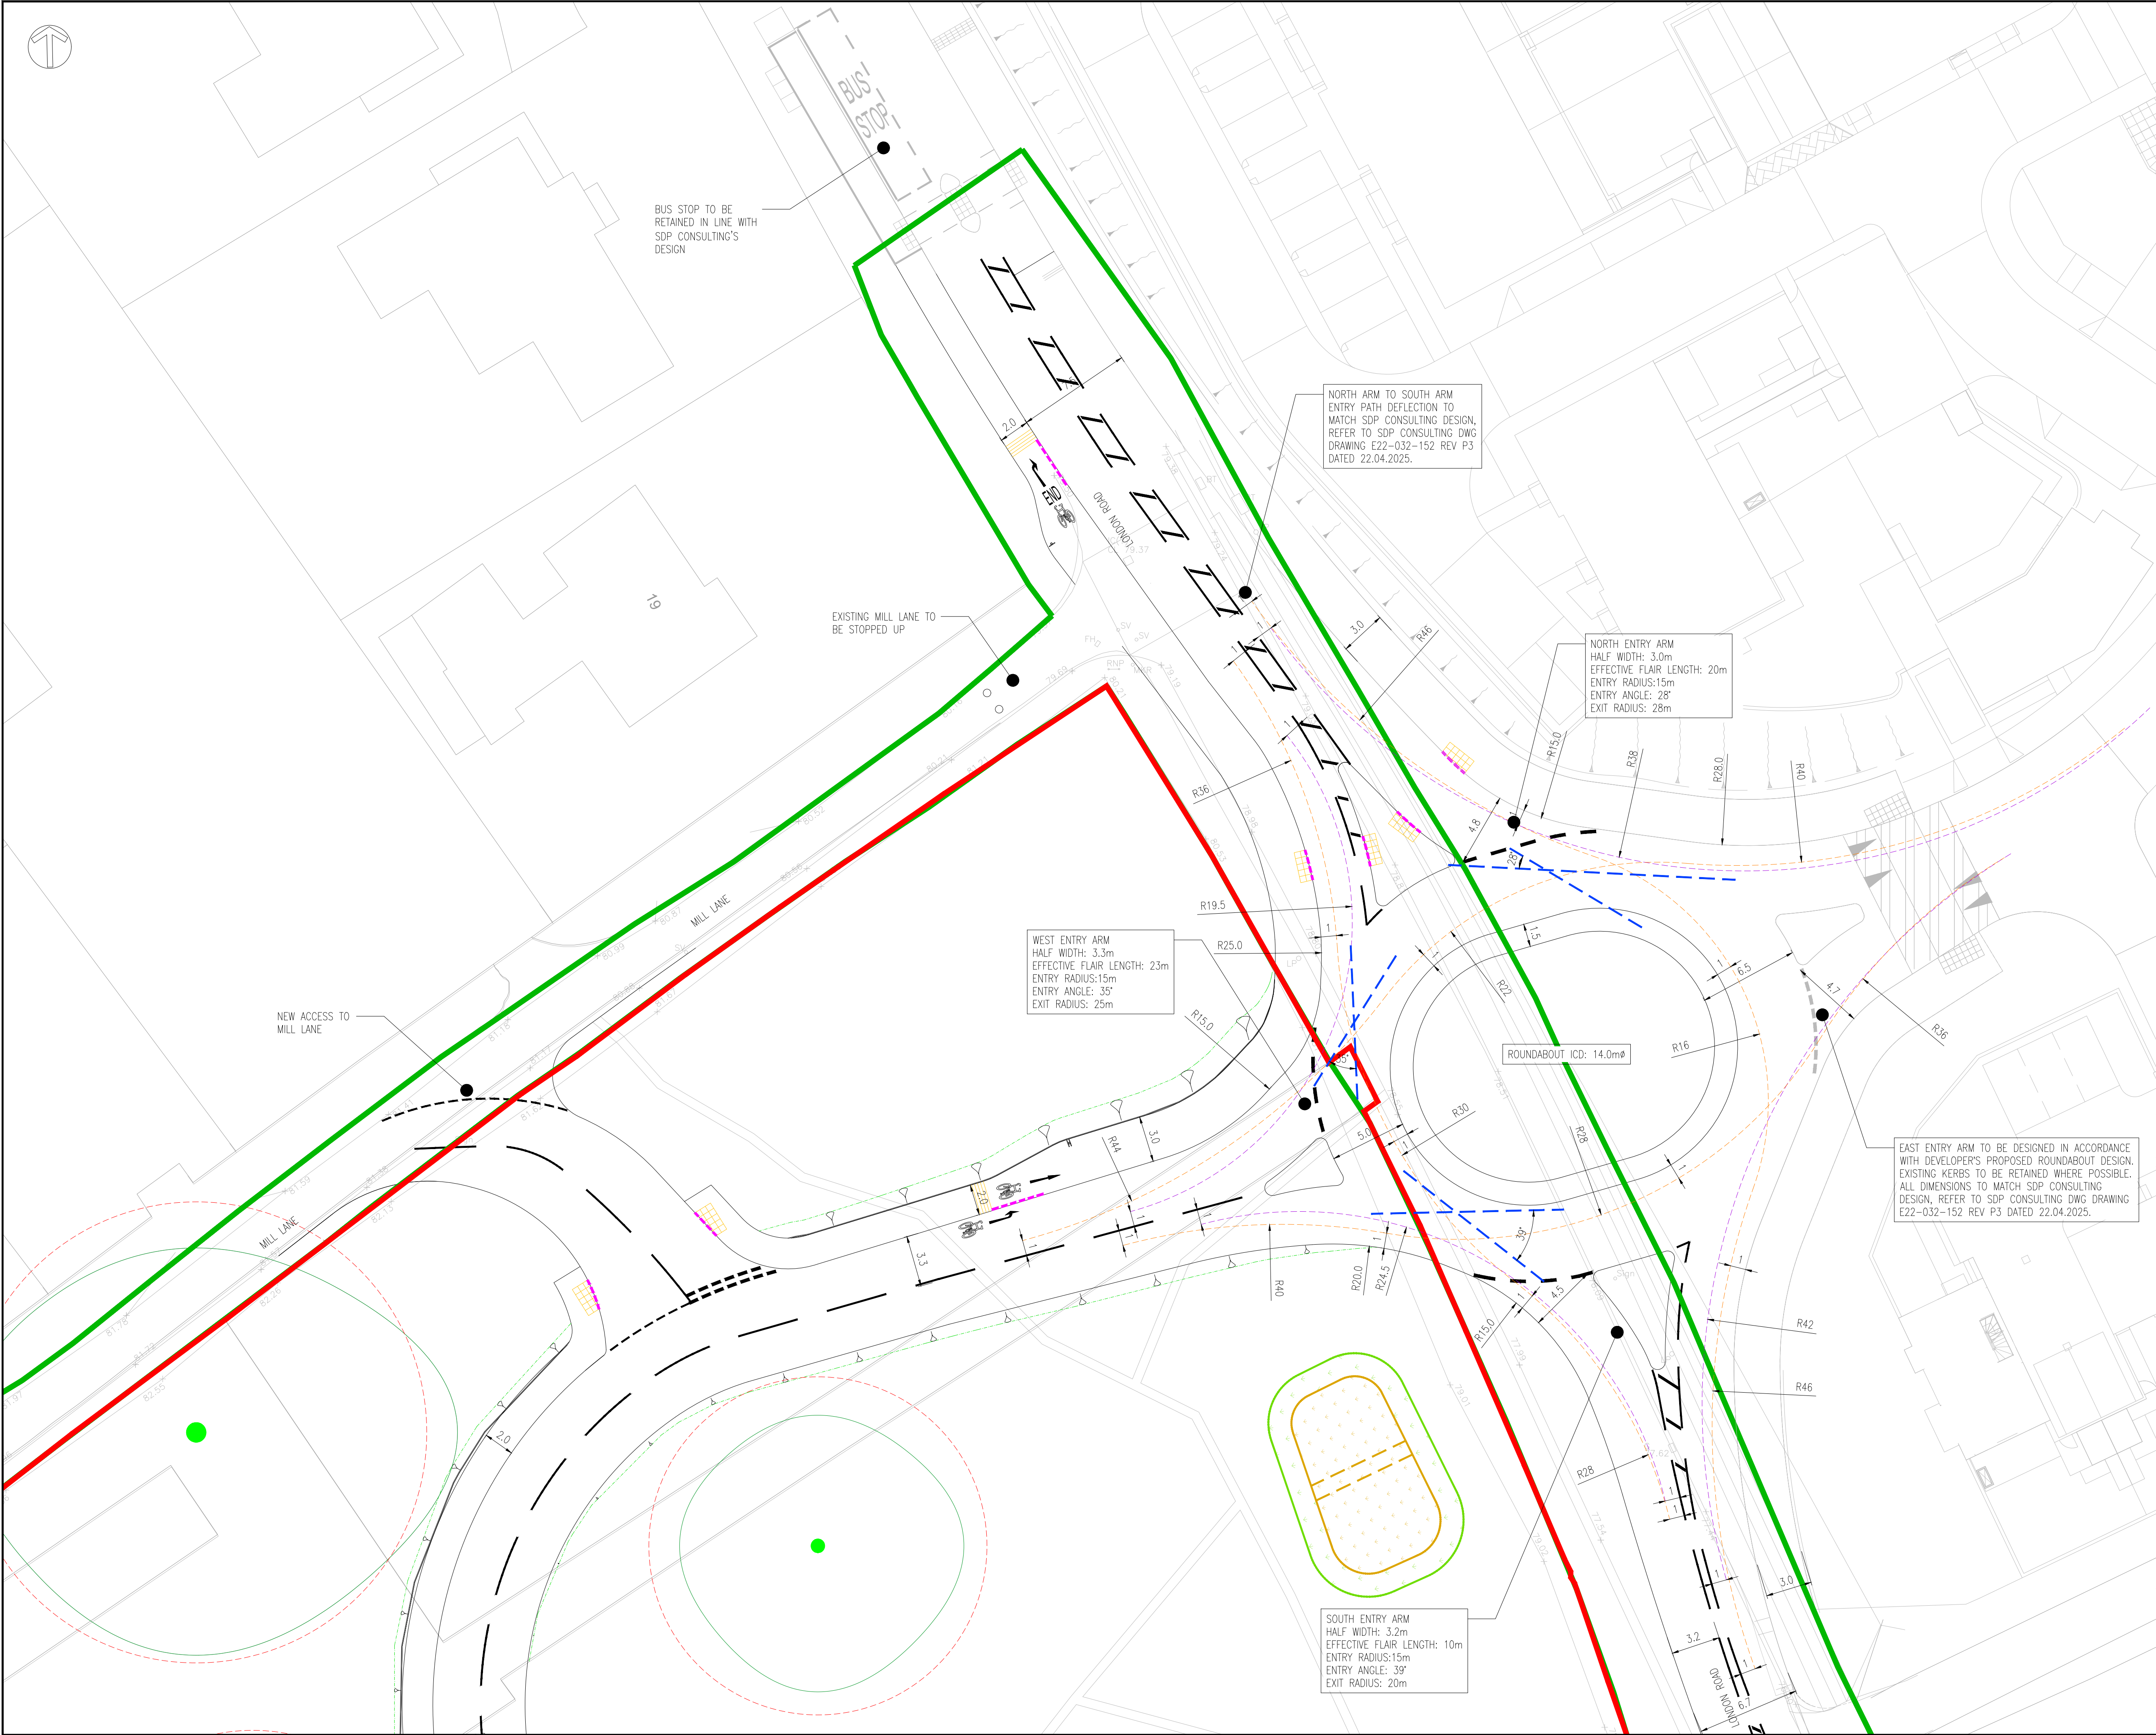

DO NOT SCALE

NOTE:

1. THIS CONCEPT DRAWING IS PRODUCED WITHIN THE SCOPE OF OUR CLIENT BRIEF. UNDER THE CDM REGULATIONS, BASED ON THE INFORMATION AVAILABLE TO THE DESIGNER AT THE DATE BELOW, NO RESIDUAL RISKS HAVE BEEN IDENTIFIED. SHOULD THIS CONCEPT DRAWING ADVANCE TO THE PRELIMINARY DESIGN STAGE, THE DESIGNER WILL BE RESPONSIBLE FOR ENSURING THAT ADEQUATE INFORMATION IS ACQUIRED TO UNDERTAKE A MORE THOROUGH ASSESSMENT IN ACCORDANCE WITH THE REGULATIONS.

2. THIS DRAWING IS BASED ON INFORMATION EXTRACTED FROM SDP CONSULTING DWG DRAWING E22-032-152 REV P3 DATED 22.04.2025. THE DESIGN SHOULD BE TREATED WITH CAUTION AND VERIFIED ON SITE. UPDATES SHOULD BE MADE AS REQUIRED DURING THE DETAILED DESIGN PHASE.

- KEY:
- Protected Class A Trees
 - Protected Class A Tree Root Protection Zones
 - Title Boundary
 - Highway Land Boundary
 - Proposed Groundwork Extents for Western Arm
 - Proposed Highway Extents for Western Arm
 - WSP Proposed Dropped Kerb
 - WSP Proposed Corduroy Tactile Paving
 - Entry Path Deflection Ahead
 - Entry Path Deflection Left

UNTIL TECHNICAL APPROVAL HAS BEEN OBTAINED FROM THE RELEVANT LOCAL AUTHORITIES OR STATUTORY BODIES, IT SHOULD BE UNDERSTOOD THAT ALL DRAWINGS ARE ISSUED AS PRELIMINARY AND NOT FOR CONSTRUCTION. SHOULD THE CONTRACTOR AND / OR EMPLOYER COMMENCE WORK PRIOR TO APPROVAL BEING GIVEN, IT IS ENTIRELY AT THEIR OWN RISK

P01	23/04/2026	PG	FIRST ISSUE	CW	DDD
REV	DATE	BY	DESCRIPTION	CHK	APP

DRAWING STATUS:	S2 - FOR INFORMATION
-----------------	----------------------

wsp

Matrix House, Basing View, Basingstoke, Hampshire, RG21 4FF
T+ 44 (0) 1256 318 800, F+ 44 (0) 1256 318 700
wsp.com

CLIENT:	MARTIN GRANT LAND
---------	-------------------

ARCHITECT:	
------------	--

SITE/PROJECT:	MILL LANE, HITCHIN
---------------	--------------------

TITLE:	PROPOSED SITE ACCESS ROUNDABOUT DMRB COMPLIANCE CHECK
--------	--

SCALE @ A1:	1:200	CHECKED:	CW	APPROVED:	DDD
PROJECT NO:	70056409	DESIGNED:	PG	DRAWN:	PG
				DATE:	April 26

DRAWING NO:	70056409-SK-008	REV:	P01
-------------	-----------------	------	-----