





Vehicular Access & Vision
Splays in accordance with
Approved planning drawing
No. F21169/01-D

REFUSE VEHICLE TRACKING 1:200

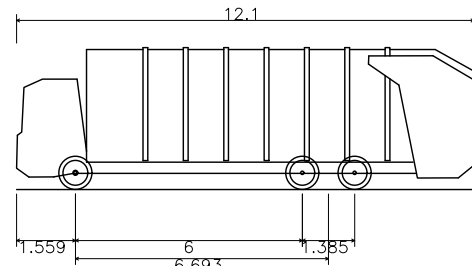


Phoenix 2 Duo Recycler
Overall Length 12.100m
Overall Width 2.500m
Overall Body Height 3.751m
Min. Body Ground Clearance 0.304m
Track Width 2.500m
Lock to lock time 1.00s
Kerb to Kerb Turning Radius 11.550m

NOTES:
ALL DIMENSIONS TO BE CHECKED ON SITE AS WORK COMMENCES AND ANY OMISSIONS OR DISCREPANCIES TO BE REPORTED TO ARCHITECTS @ BHD LTD IMMEDIATELY.
COPYRIGHT - ARCHITECTS @ BHD LTD 2023 ALL RIGHTS RESERVED.
NO PART OF THIS DRAWING MAY BE REPRODUCED, ALTERED, STORED IN A RETRIEVAL SYSTEM OR TRANSMITTED IN ANY FORM OR BY ANY MEANS WITHOUT THE PRIOR WRITTEN PERMISSION OF ARCHITECTS @ BHD LTD.
ARCHITECTS @ BHD LTD HEREBY ASSERTS GENERALLY ALL OF ITS RIGHTS UNDER PART 1 CHAPTER IV OF THE COPYRIGHT DESIGN AND PATENTS ACT 1988.

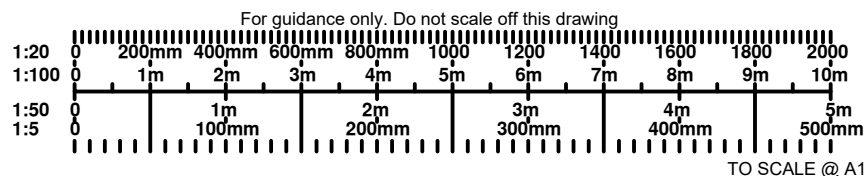

P:\2024 Projects\Heath Road, Breachwood Green\Company Filing System\08 BHD Docs, Drawings & PDFs\2 Planning Drawings\Drawing1.dwg

REVISION	DATE	DRAWN	CHECKED	DESCRIPTION	REVISION	DATE	DRAWN	CHECKED	DESCRIPTION

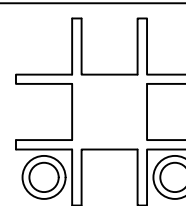 ARCHITECTS @ BHD LTD FIRST FLOOR, 12 CHURCH SQUARE LEIGHTON BUZZARD, BEDS, LU7 1AE Tel: 01525 364770 Email: info@bhd.co.uk Website: www.bhd.co.uk	PROJECT HEATH ROAD BREACHWOOD GREEN	
	SCALE 1:200	PROJECT CODE 2427
	DRAWN DATE 24.07.24	DRAWN AC
	REVISION DATE —	REVISION —