


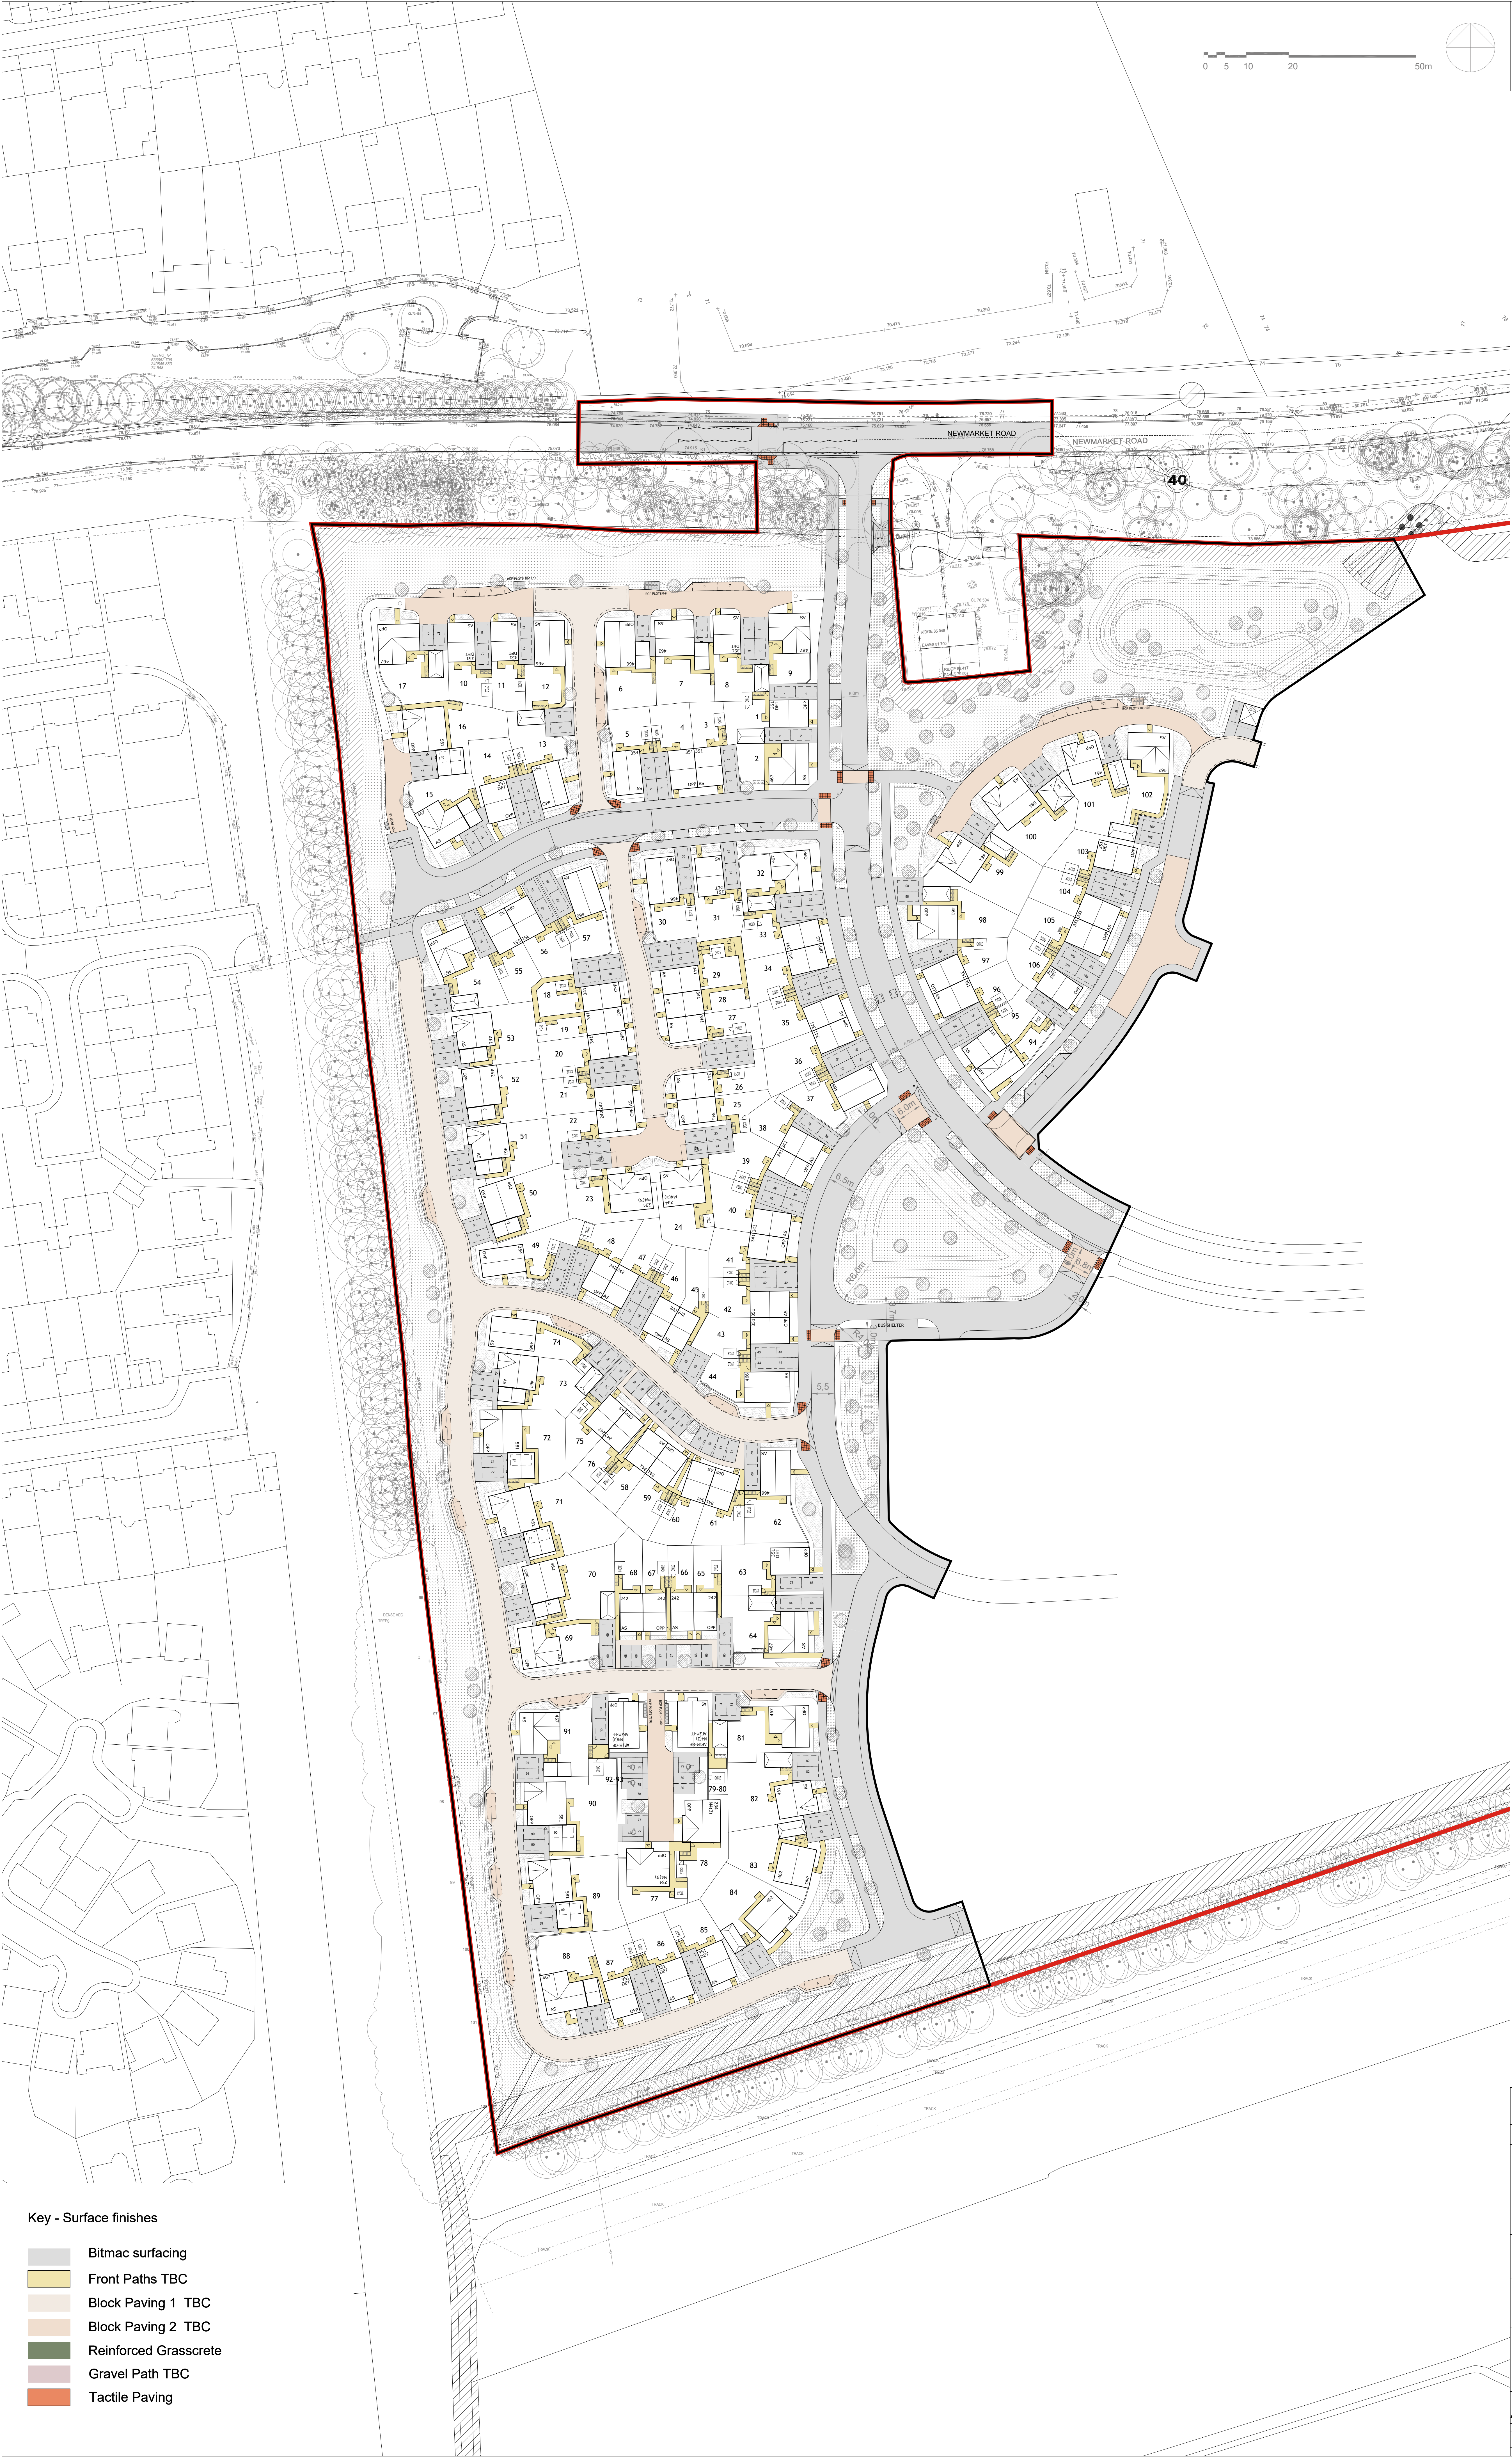

Notes:
The contractor must verify all dimensions on site before commencing any work on shop drawings. do not scale from this drawing
McBains Ltd copyright

BW Transmittal Disclaimer
McBains Ltd makes no express or implied warranties with respect to the character, function, or capabilities of the data (inclusive of 3rd party data incorporated within), or the suitability of the data for any particular purpose beyond those originally intended by McBains Ltd. Please refer to our standard terms and conditions for further details.

P4	Amended to suit layout	06.07.2028	LS	EC
P3	Amended to suit layout	23.09.2025	EC	EC
P2	Amended to suit comments	21.07.2025	BH	EC
P1	Issued for planning	26.03.2024	PV	EC

Rev	Rev Description	Rev Date	Drawn By	Reviewed By
PV			EC	POR
Drawn by	Reviewed by	Approved by		
62523	FEB 2024	1:500 @ A0		
McB Number	Date created	Scale @ A0		

McBains

McBains Ltd

355 FL 26 Finsbury Square London EC2A 1TS

+44 (0)20 7786 7900

mc-bains.co.uk

Client

Vistry Group

Project

PHASE 1

LAND AT NEWMARKET ROAD

ROYSTON

Drawing Title

SURFACING MATERIAL PLAN

ARCHITECTURE

Drawing / Document Reference										Status
ROY01	MCB	ZZ	ZZ	DR	A	Q232	D5	P4		
Project Idem	Originator	Febr	Sphr	Form	Discipline	Number	Suitability	Revision		