




EAST ELEVATION AS EXISTING

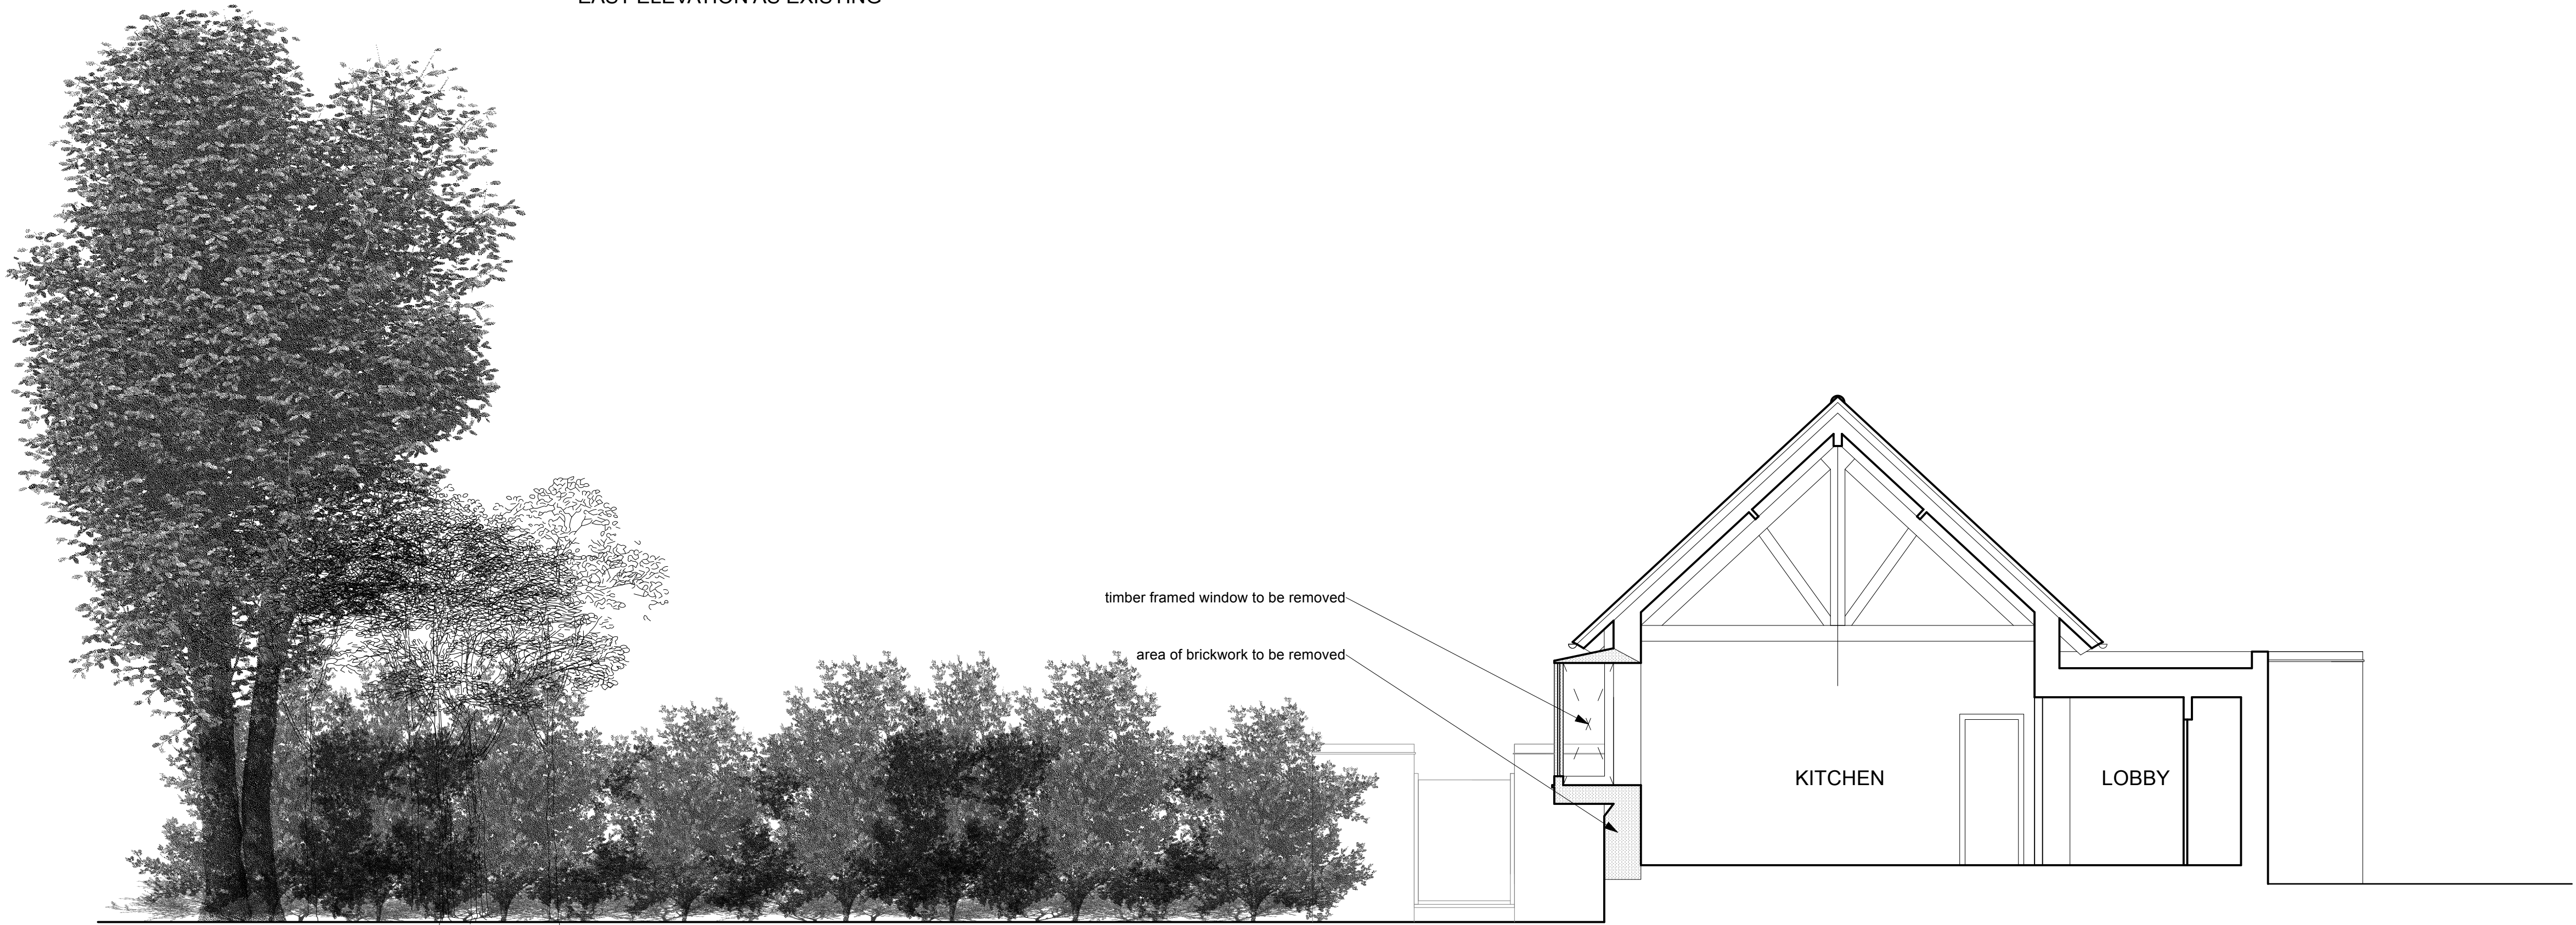

SECTION ss AS EXISTING

Tillman Architects ©
E keith.tillman@me.com
84 Speedwell St London SE8 4AT

Title
East elevation and section ss
of The Lodge as existing

Project
Refurbishment and Alterations to
The Old Manor Shafterhoe
for
Phil and Cess Noblet

580
01 14

scale
1:50
@ A1

oct
24

